



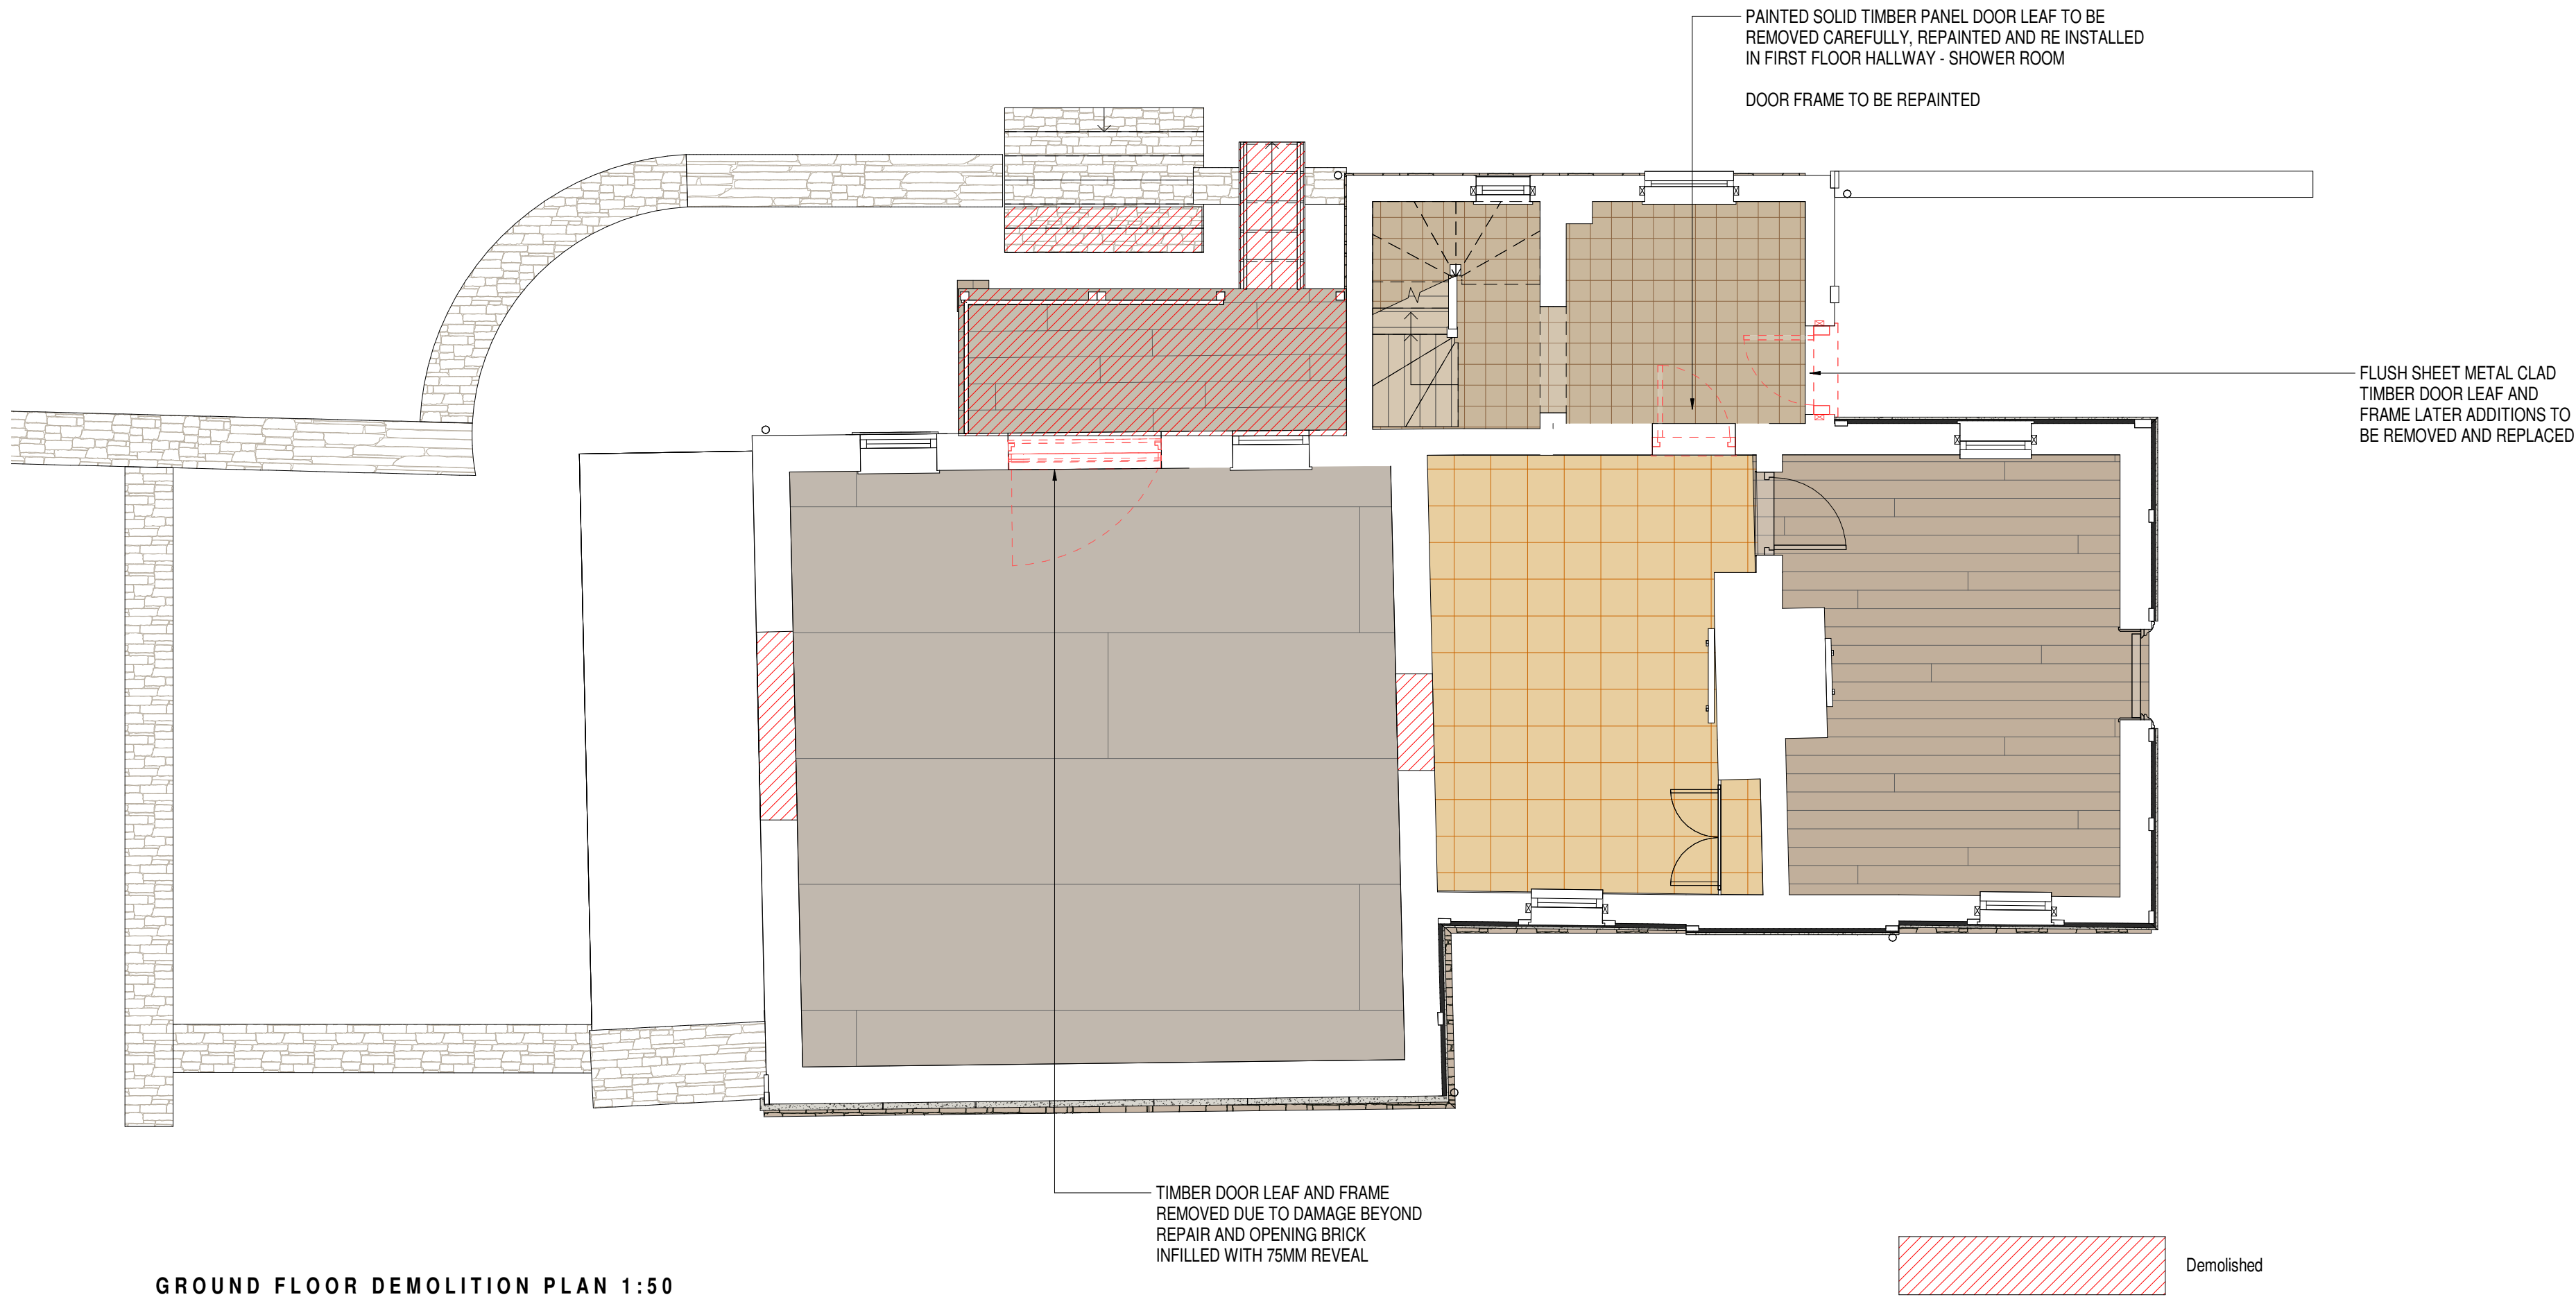

GROUND FLOOR DEMOLITION PLAN 1:50

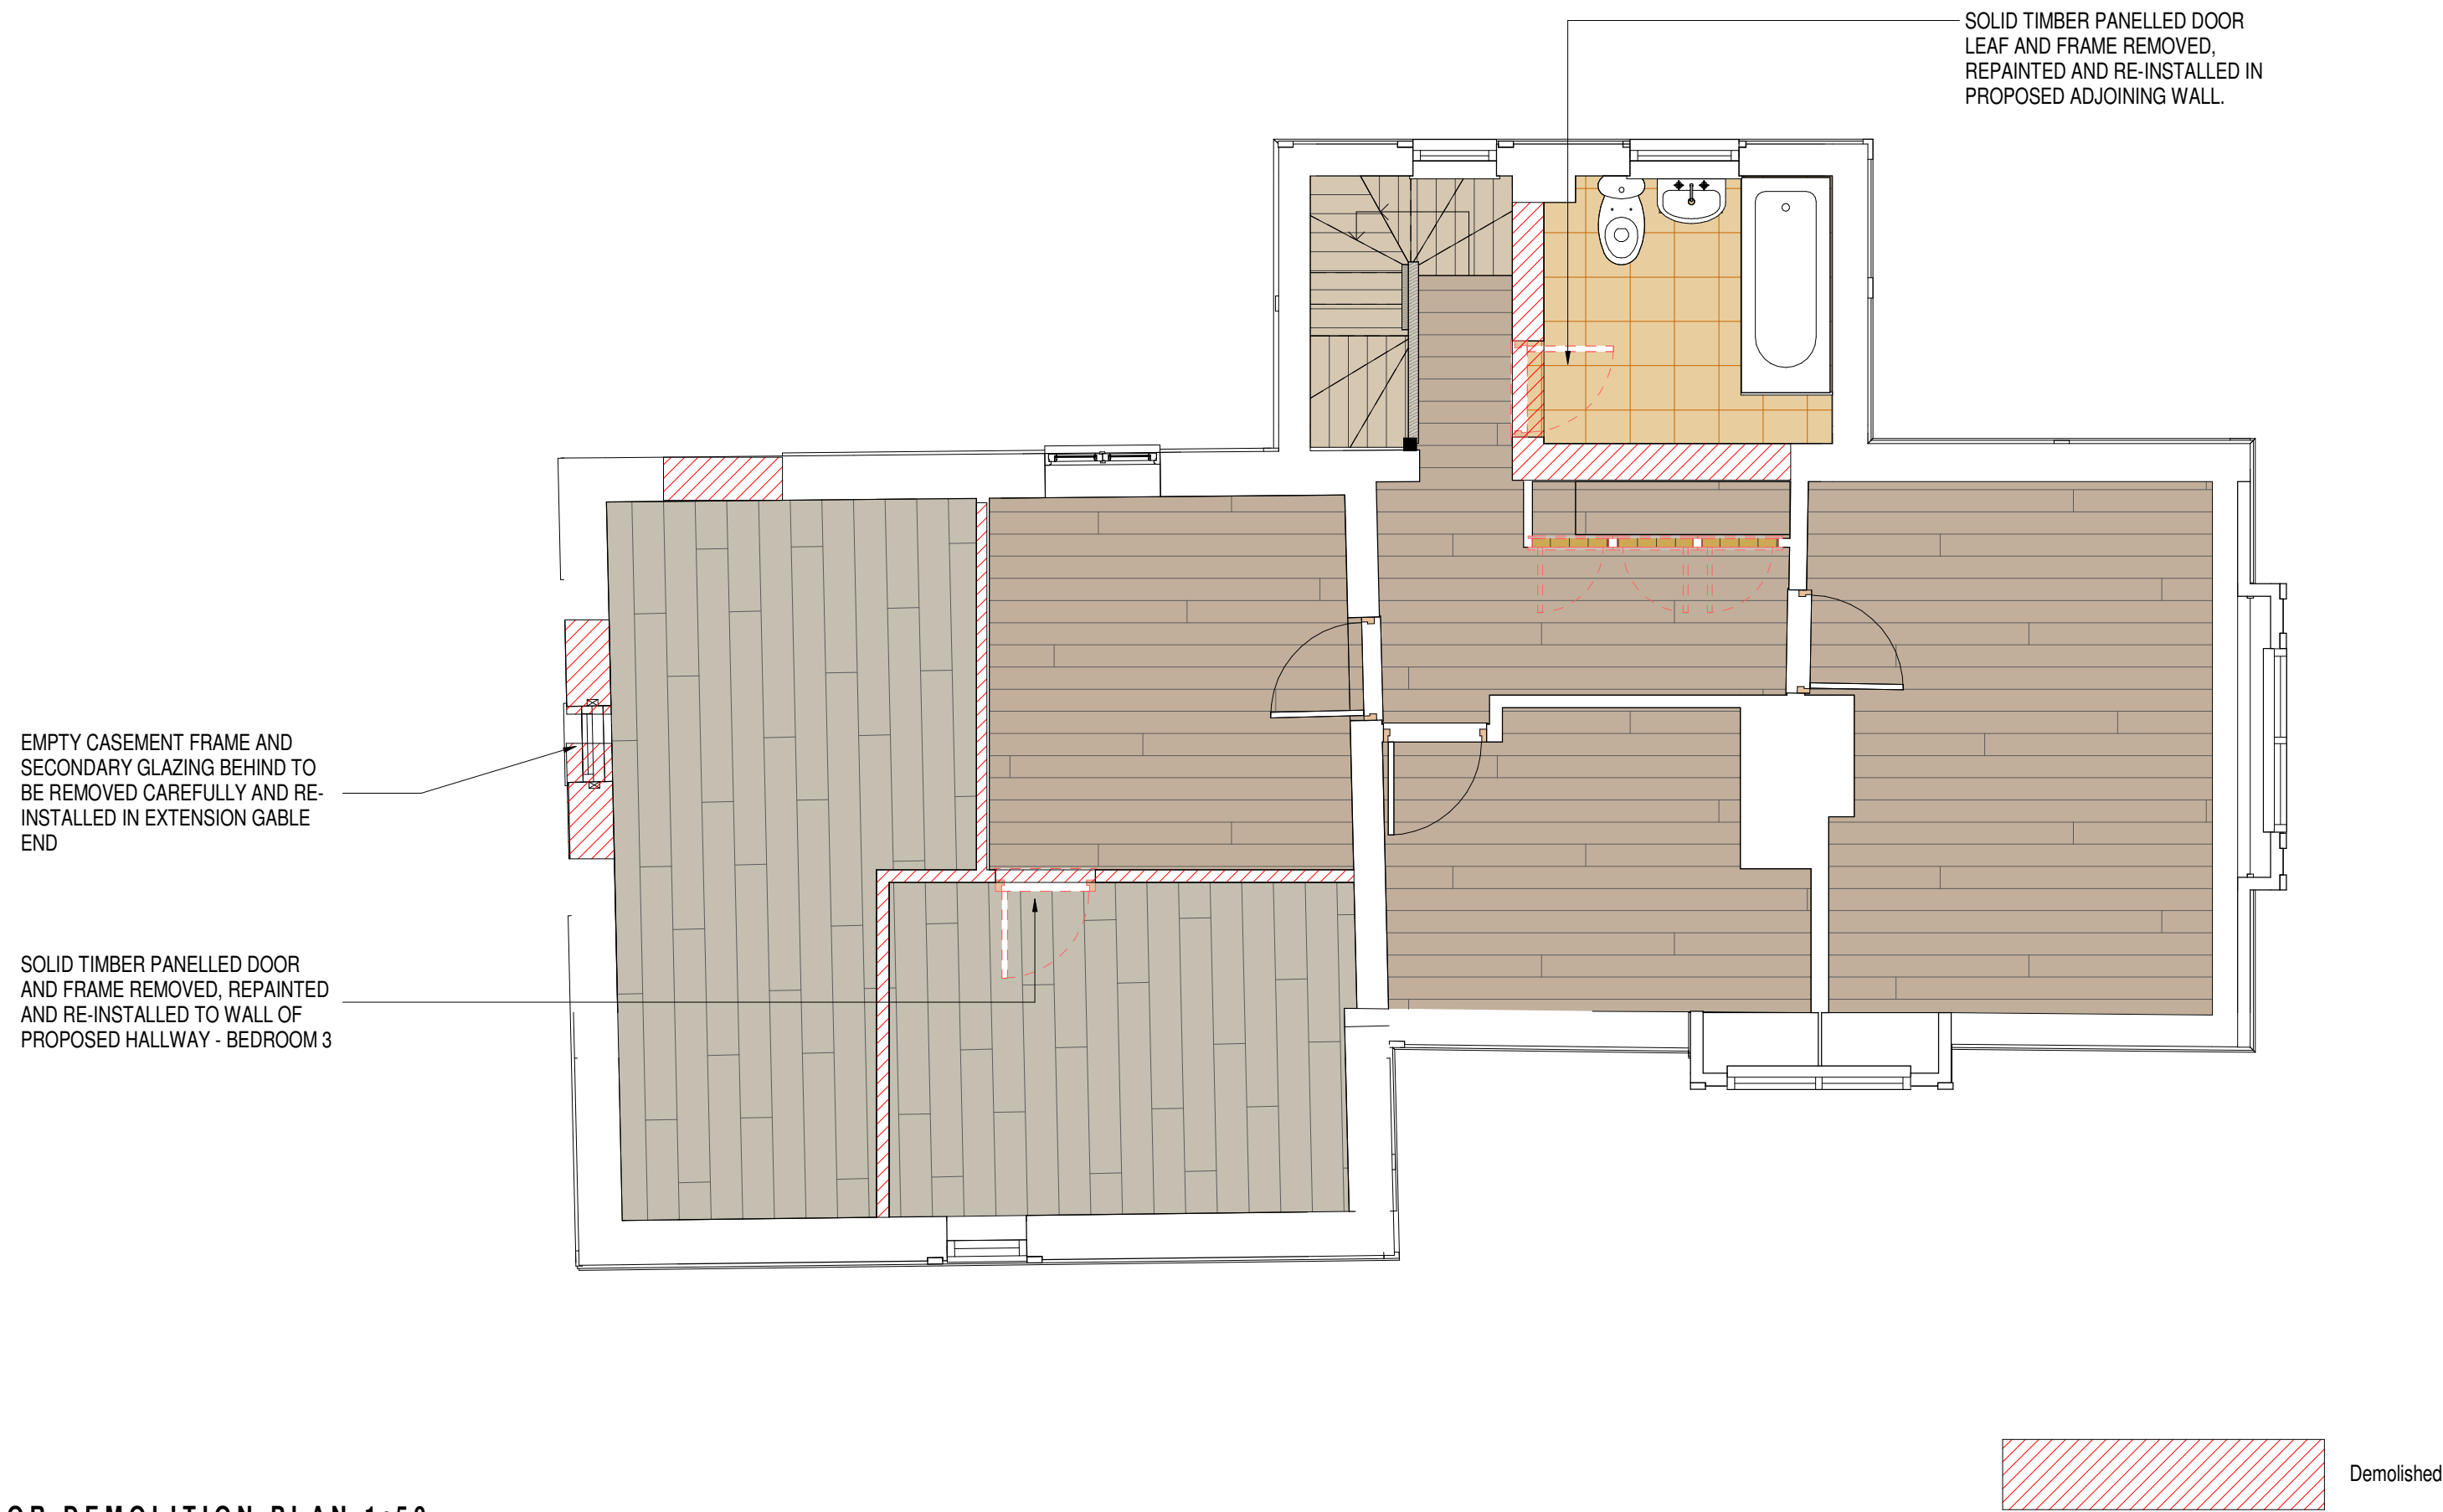

FIRST FLOOR DEMOLITION PLAN 1:50

P02	REVISION 2	J.W. / J.W. / D.H.	22/04/2020
REV.	DESCRIPTION (DRAWN BY)	CHECKED BY	APPROVED BY
RIBA PLAN OF WORK 2013 WORKSTAGE	LEVEL OF MODEL DEFINITION (LoD)		
Stage 3 - Developed Design	LoD 4 - Precise Model		
PURPOSE OF ISSUE - SUITABLE FOR ...	BS1192 STATUS		
Planning Submission	Status A - Approved		

lawrayarchitects
penseiri

CARDIFF
LONDON
WREXHAM
www.lawray.co.uk
CLIENT
Mark Creighton and Megan Boreham

029 2052 8140
0207 138 3560
01978 357 887

PROJECT TITLE
Mill Cottage, Marchwiell Hall

DRAWING TITLE
DEMOLITION PLANS AND REPAIRS

PROJECT No	19086	SCALE @ A1	1:50
DRAWING No	19086	PROJECT - ORIGINATOR - VOLUME - LEVEL - TYPE - ROLE - NUMBER	REVISION
19086/01	19086/01	MHM-LAW-X-G00-DR- A-041001	P02
DO NOT SCALE	Any discrepancy or query concerning this drawing should be referred to the Architect. Copyright © LAWRA Y LIMITED. Registered Office: Greenmeadow Springs, 1 Cae Gwynedd, Tonypandy, CARDIFF CF15 7AB. Reg. Co. No. 2724178. VAT Reg. No. 134 2148 06.		