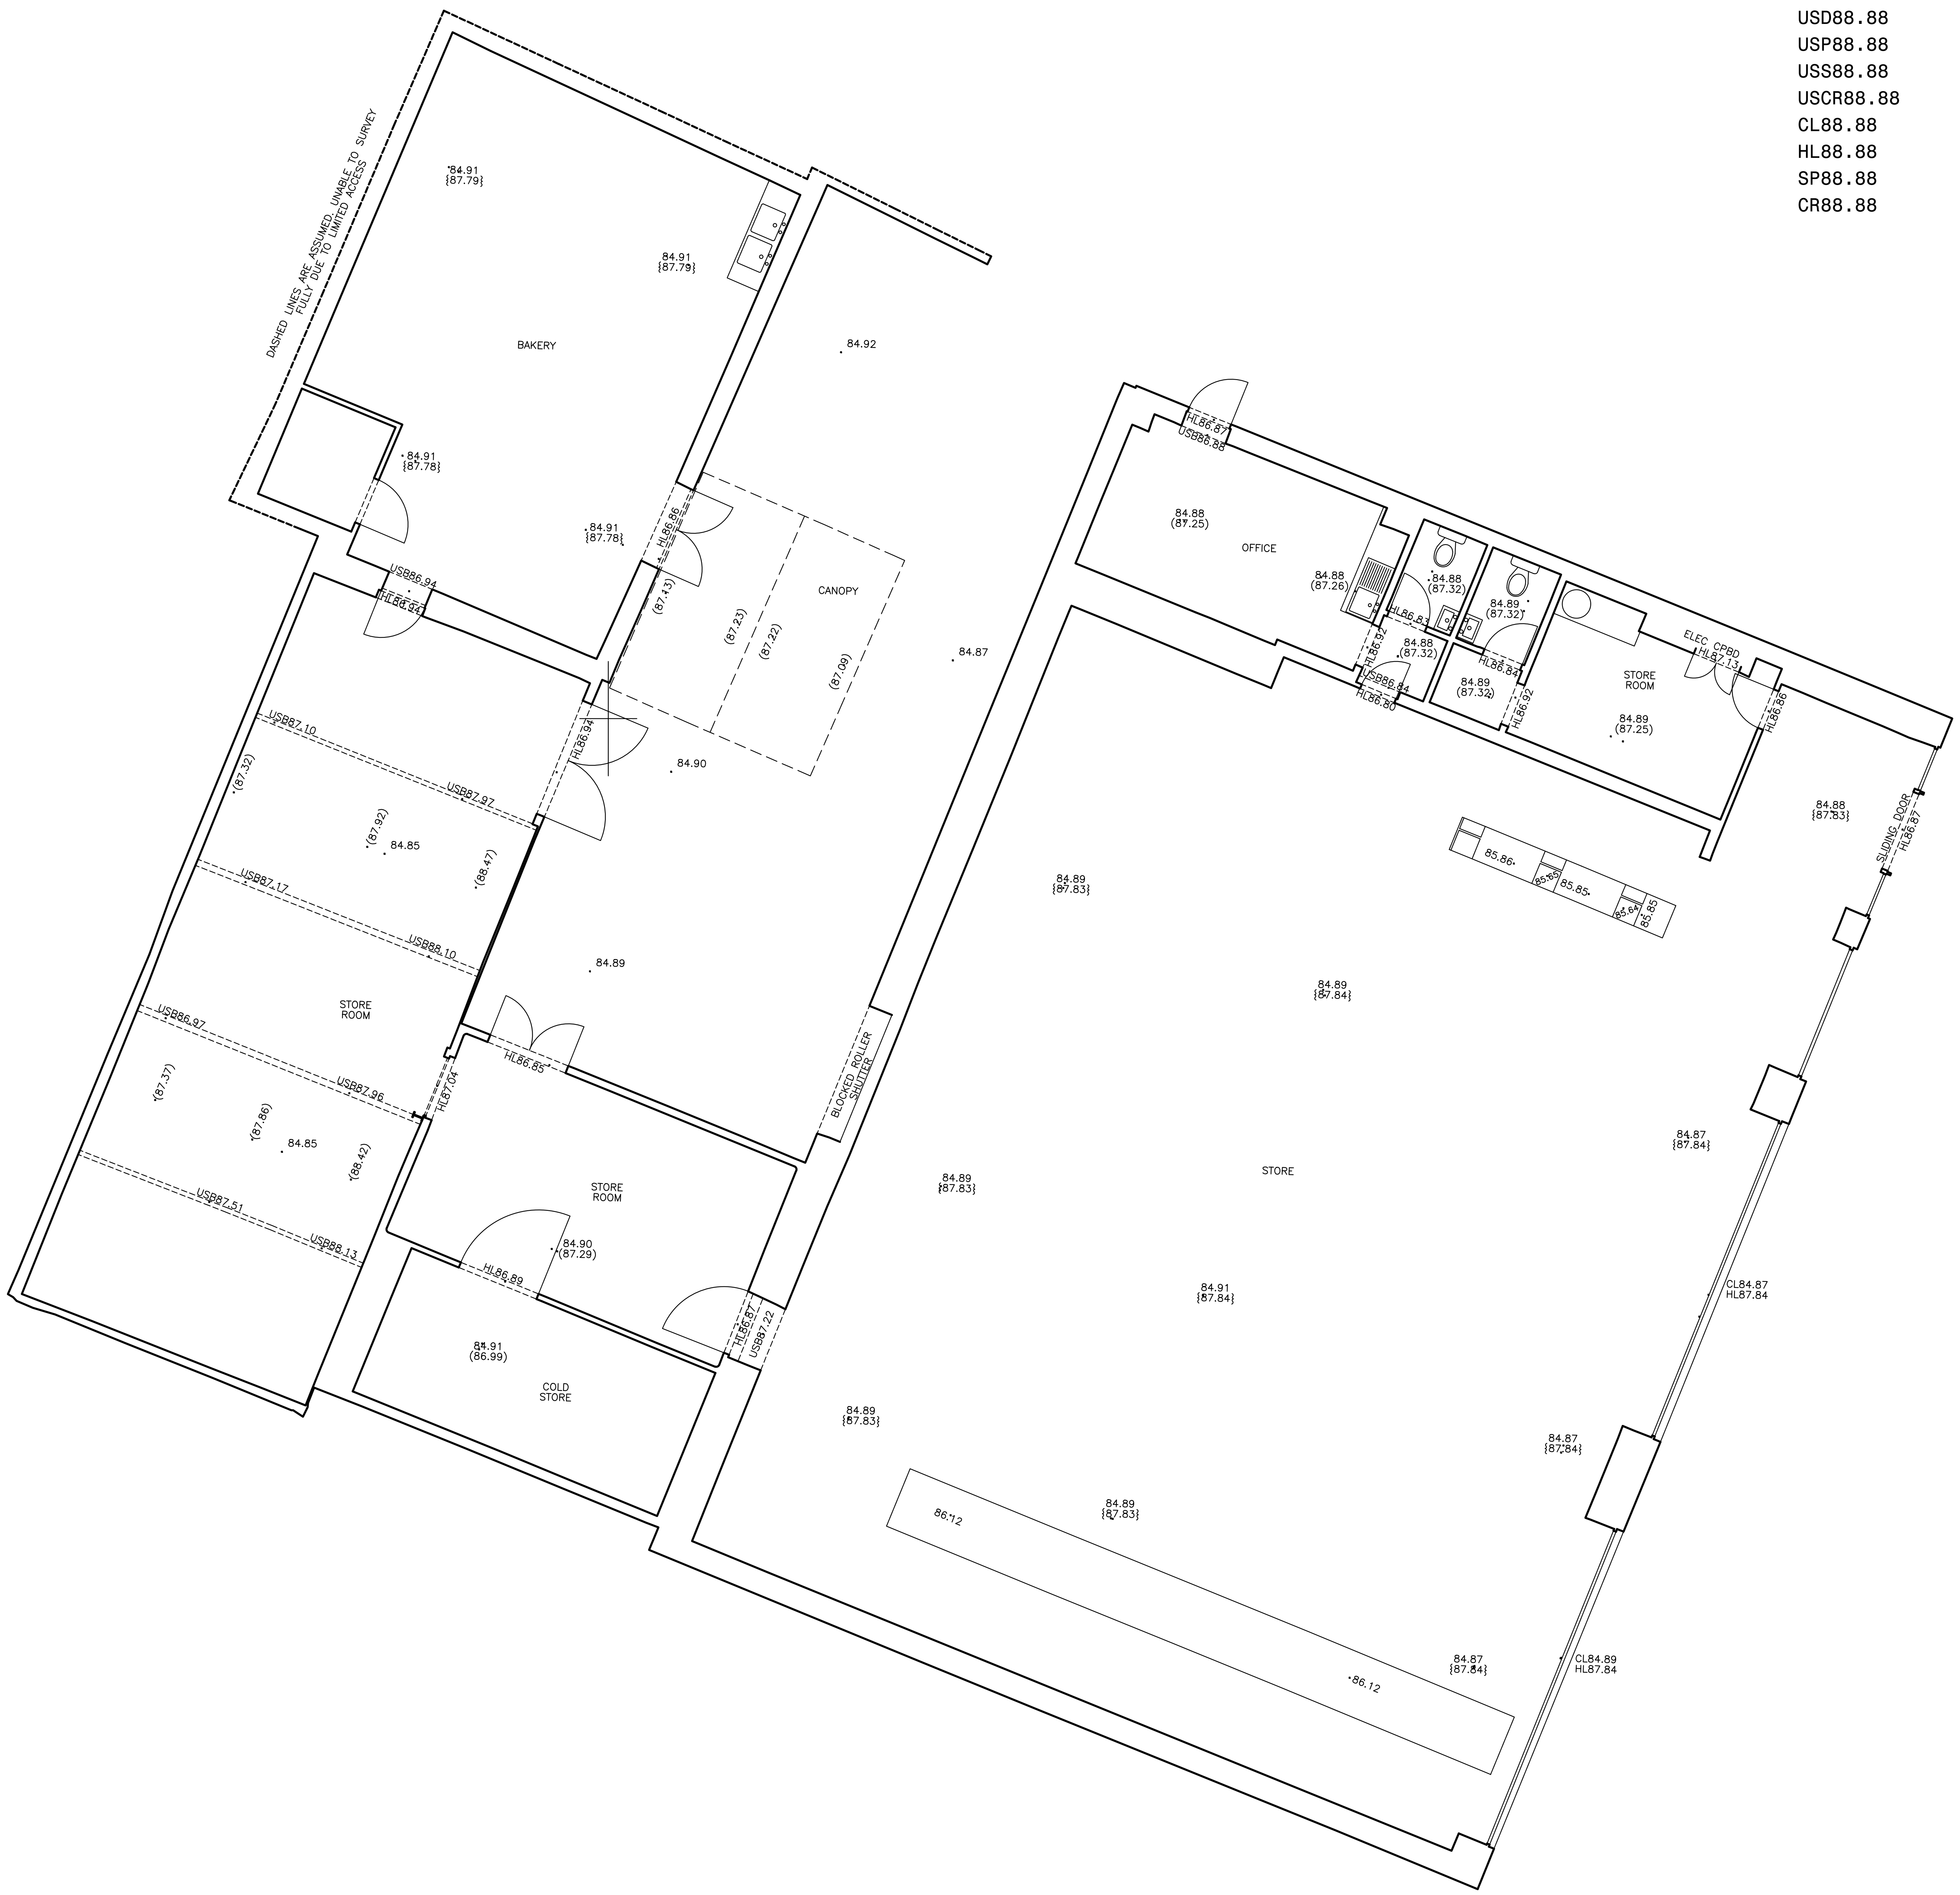


Key:

| | |
|---|---|
| 88.88 | Floor Level |
| (88.88) | Ceiling Level |
| {88.88} | Suspended Ceiling Level |
| USB88.88 | Underside of Beam |
| USD88.88 | Underside of Duct |
| USP88.88 | Underside of Pipe |
| USS88.88 | Underside of Shutter |
| USCR88.88 | Underside of Cable Rack |
| CL88.88 | Cill Level |
| HL88.88 | Head Level |
| SP88.88 | Arch Springing Level |
| CR88.88 | Arch Crown Level |

© Survey Operations Limited 2020
Reproduction in whole or in part by any means is prohibited without the prior permission of Survey Operations Limited.

N

Note:
The survey is plotted on a plane local Grid. Orientation to National Grid. All levels relate to Ordnance Datum, achieved using the OS National GPS Network.

Smith Street, Skelmersdale, Lancs. WN8 8LN
Tel: 01695 725662 Fax: 01695 51816
Email: mail@survops.co.uk – www.survops.co.uk

Client
Northhold Group

Drawing Title
Building Survey at:
38 Pen-y-Bryn,
Wrexham.

| | | | |
|---|---|---|---|
| Scale(s) | 1:100 | Surveyor | MS |
| Date | Sep 20 | Drawn | AW |
| Job Number | 20I007 | Checked | SO |

Sheet Size & Drg Number & Revision
A2 20I007/002