


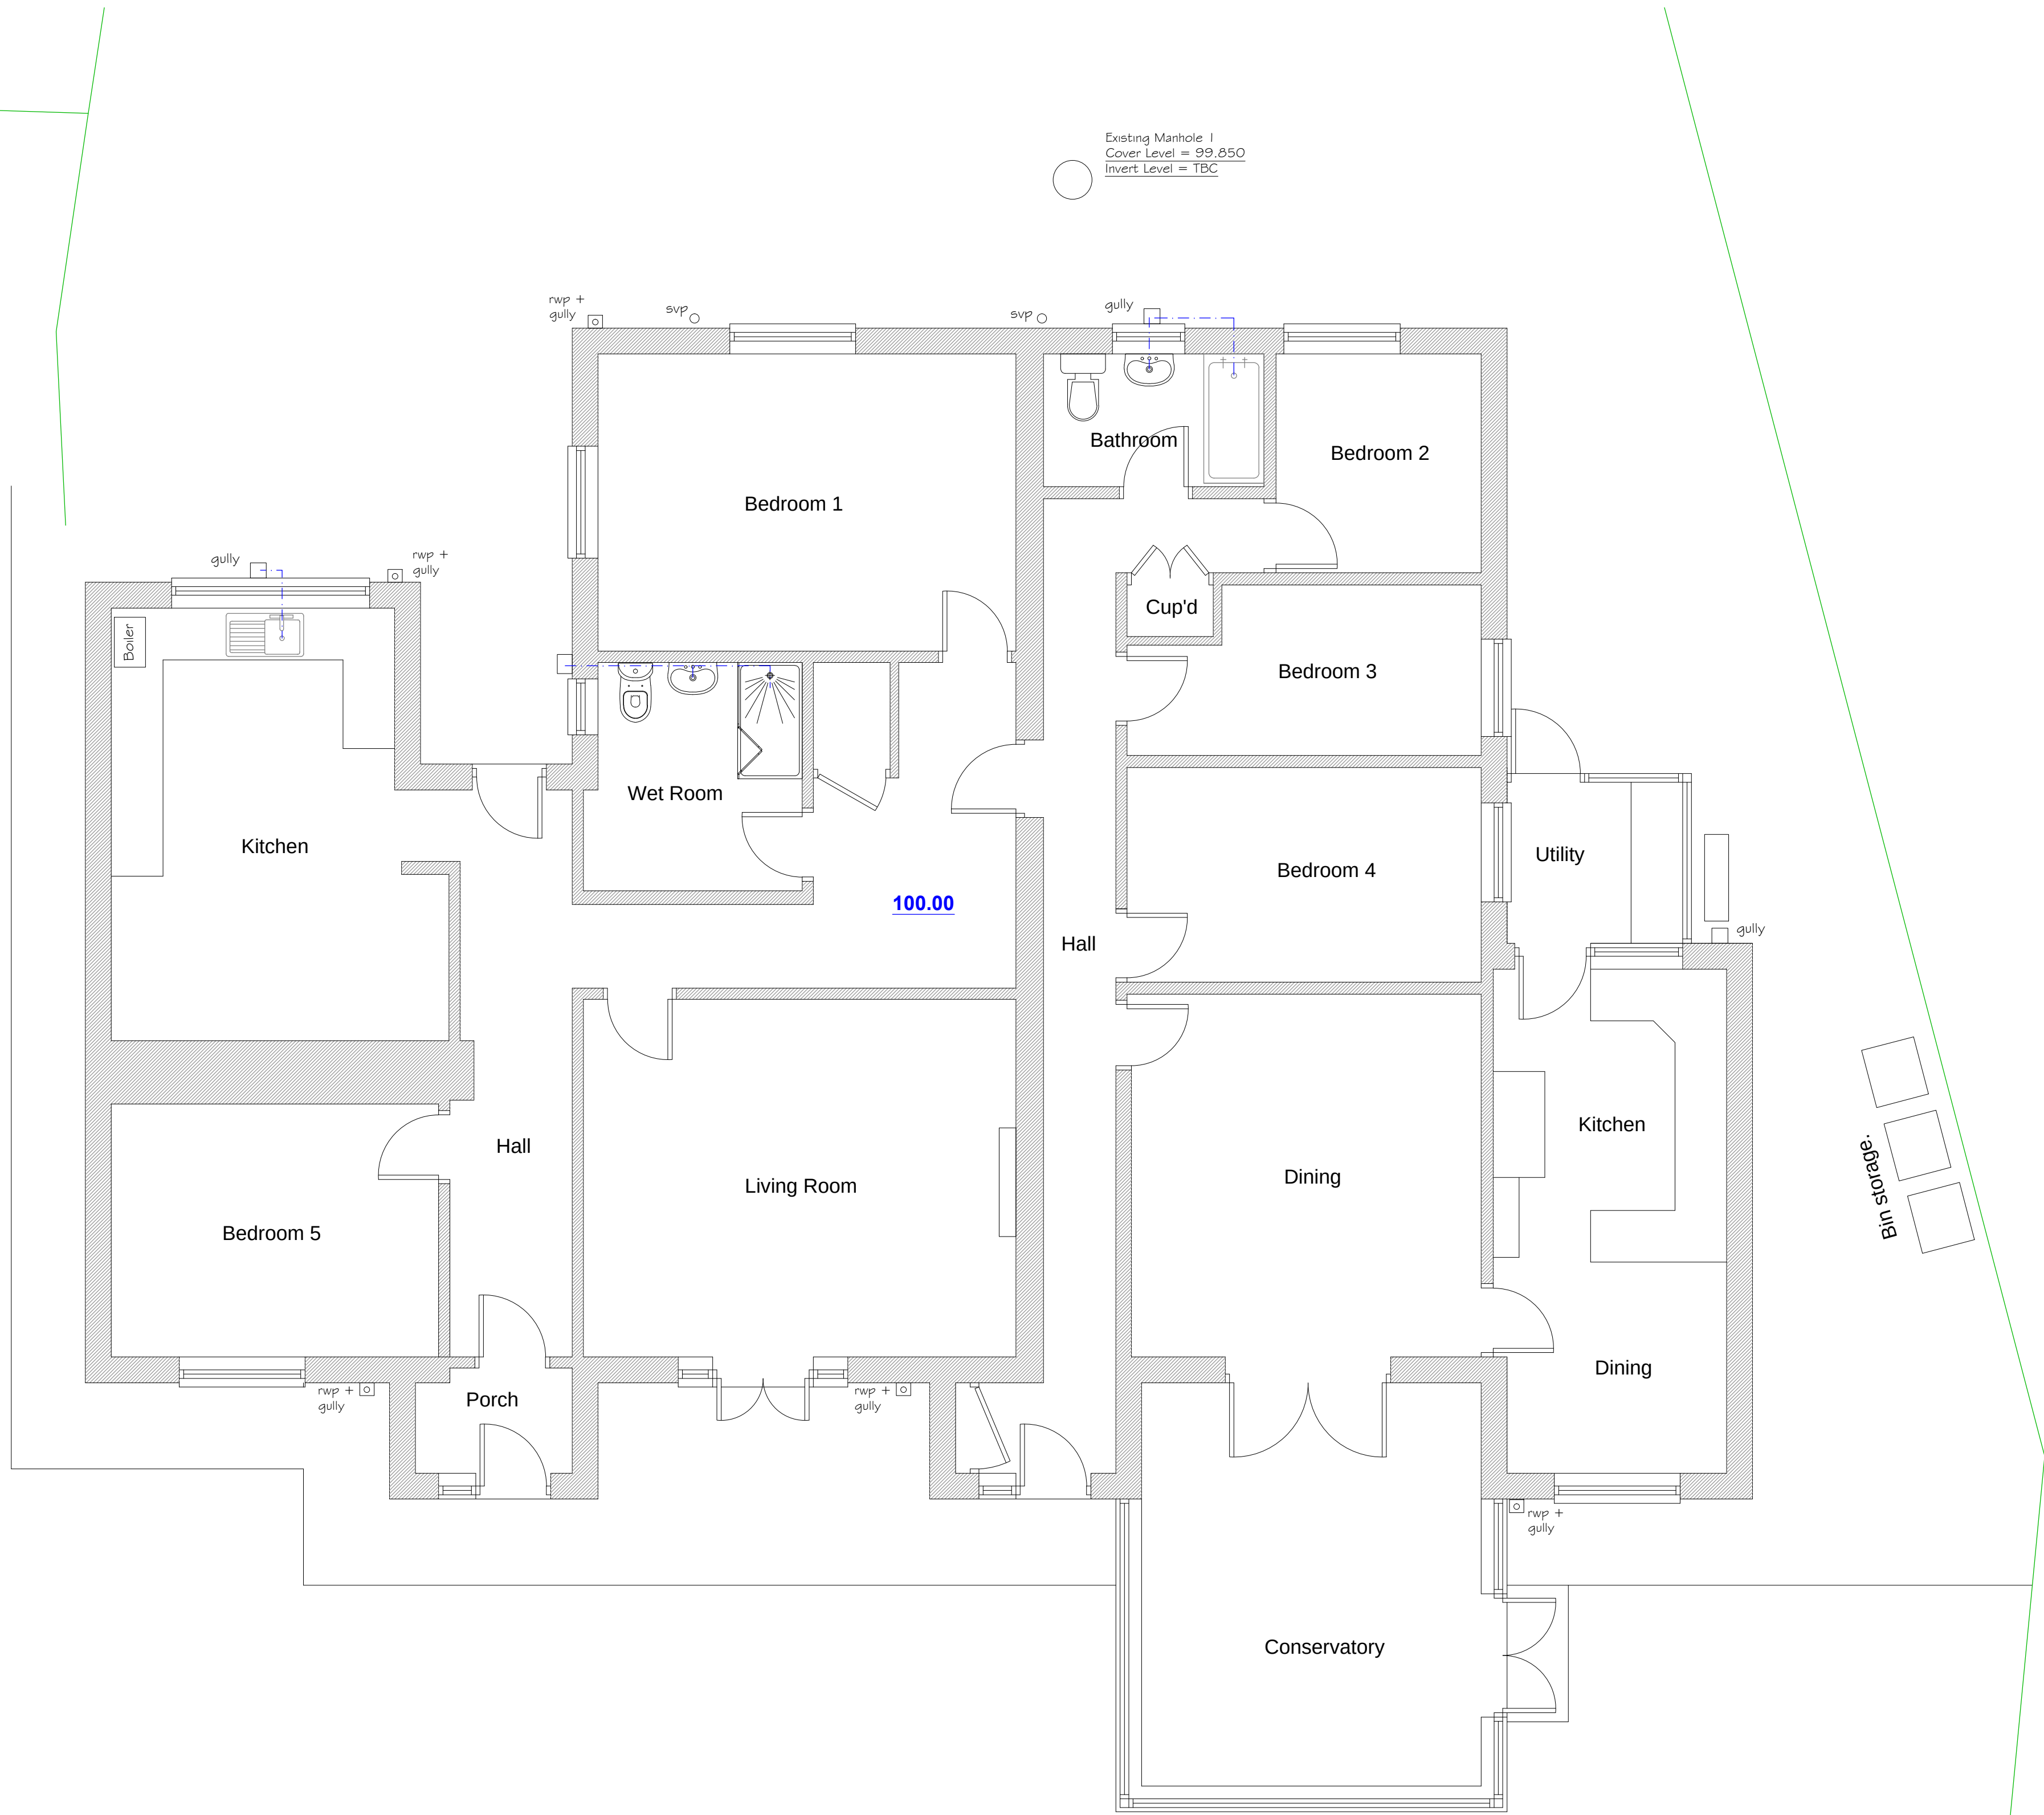

Existing Floor Plan
1:50

