



THIS DRAWING HAS NOT BEEN PUBLISHED AND IS THE SOLE PROPERTY OF VPOWER AND IS LENT TO THE BORROWER FOR THEIR CONFIDENTIAL USE ONLY, AND IN CONSIDERATION OF THE LOAN OF THIS DRAWING, THE BORROWER PROMISES AND AGREES TO RETURN IT TO THE LENDER IN THE SAME CONDITION AS IT WAS ISSUED. IT IS NOT TO BE REPRODUCED, COPIED, EITHER WHOLLY OR IN PART, OR OTHERWISE DISPOSED OF DIRECTLY OR INDIRECTLY, NOR USED FOR ANY PURPOSE OTHER THAN THAT FOR WHICH IT IS FURNISHED.


NOTES

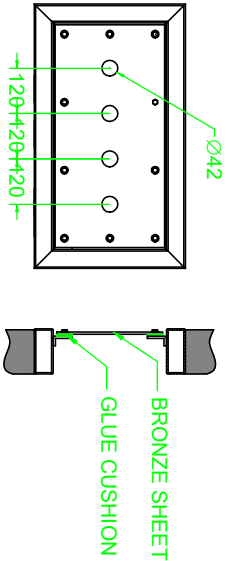


CABLE ENTRANCE

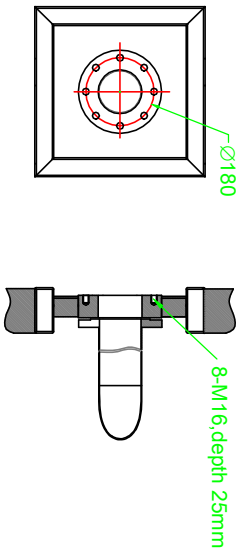


GAS INLET

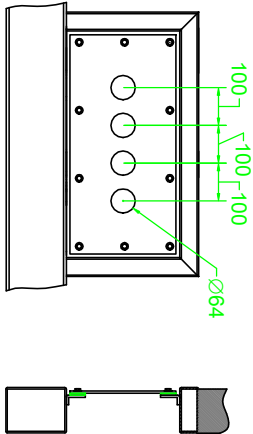


AUXILIARY OUTLET

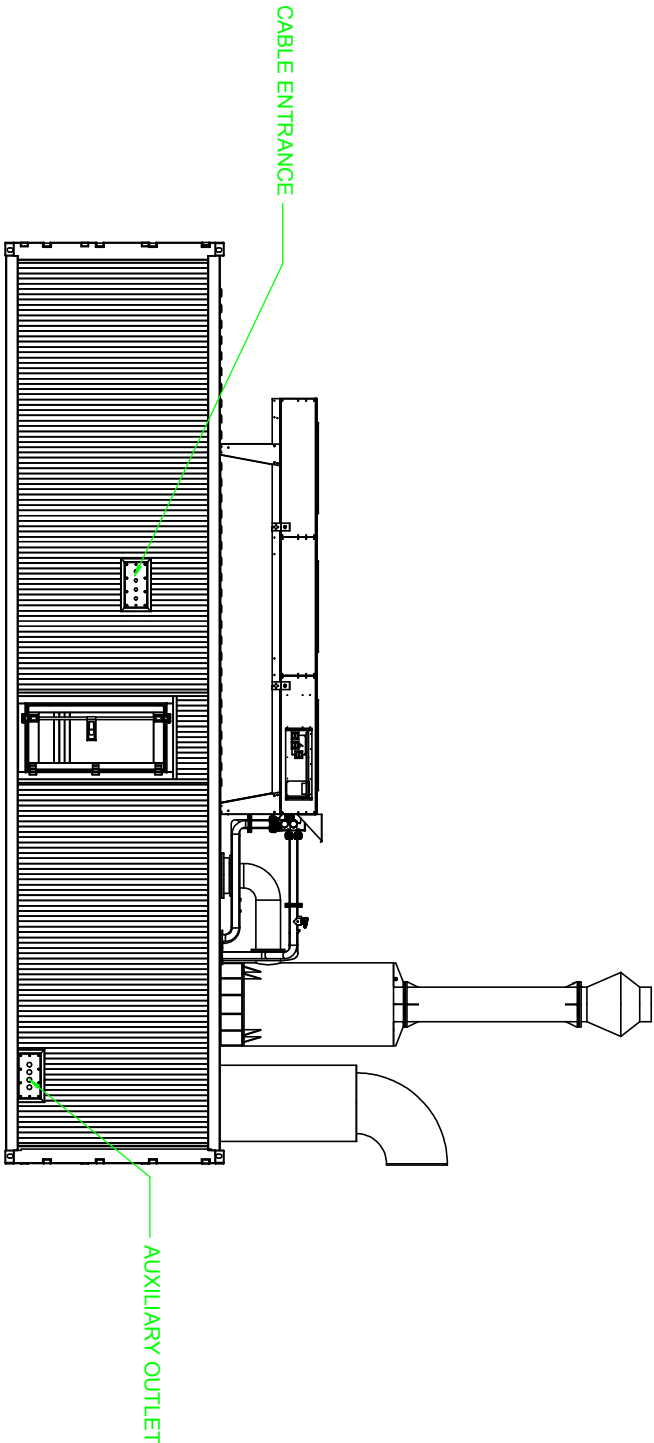


POWER CABLE ENTRANCE PANEL SIDE VIEW

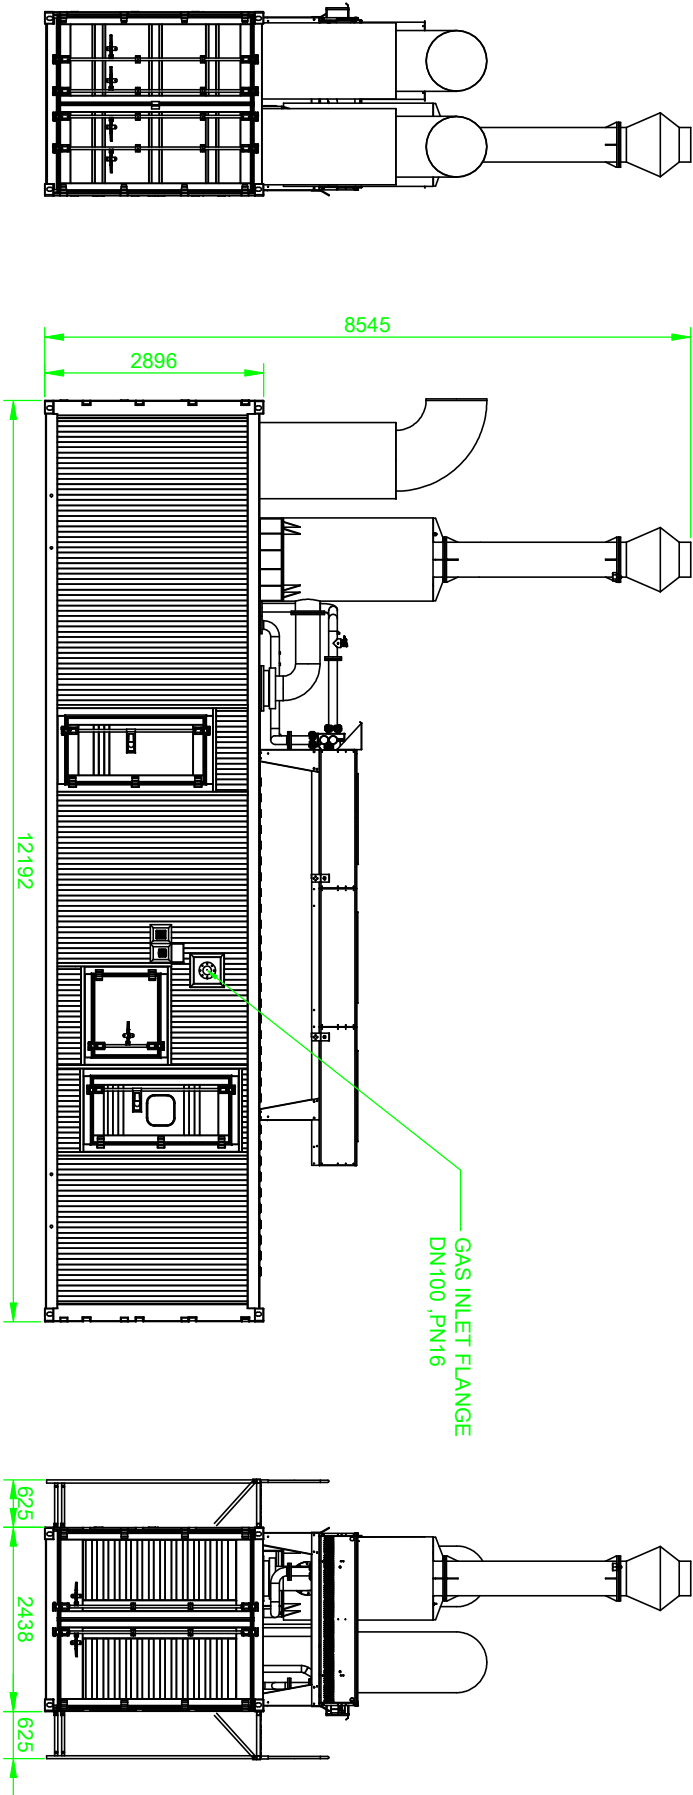


CONTROL PANEL SIDE VIEW

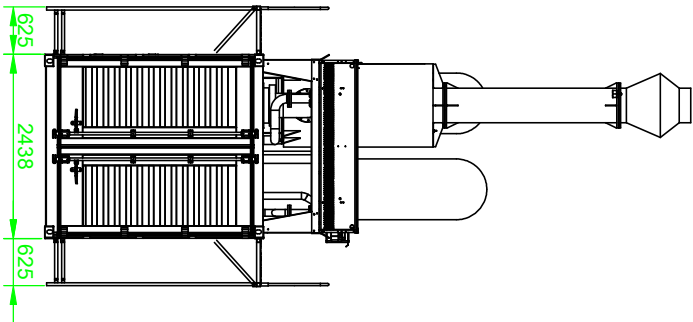

ALT SIDE VIEW

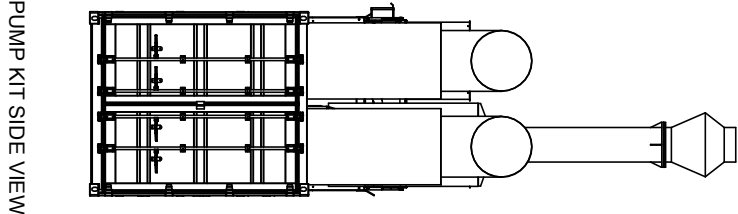

PUMP KIT SIDE VIEW

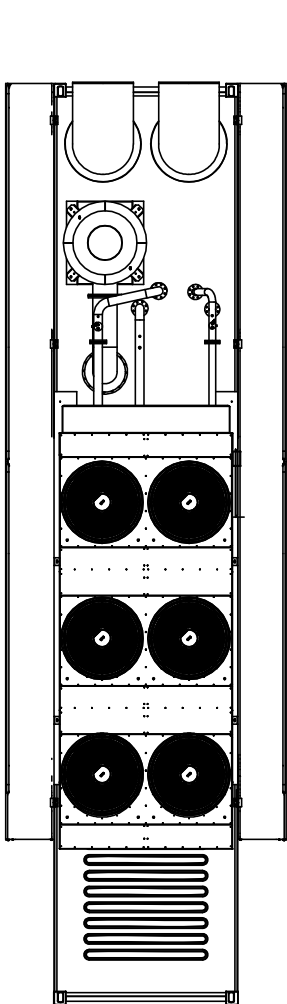

PLAN VIEW

0		WXF-HYW		15/5/2018	
REV:	DESCRIPTION:	BY:	CK:	AP:	DATE:



Power Generation Solution Provider

VPOWER GROUP

15th-20th/F, 20th Floor, 222, King's Road, Hong Kong

222 King's Road, Hong Kong

Website: www.vpower.com.hk

Mobile: 9300 2887, 9304

CLIENT:

CONTACTOR:

DRAWN:	CHECKED:	APPROVED:	REVISION:
VXF	HYW		

PROJECT NAME:

DRAWING TITLE: 16V4000L64 outside drawing

SCALE: 1:100

PROJECT NO:

DRAWING NO: TR18017-16V4000L64_03

STATUS: DRAFT ISSUE FOR COMMENT