


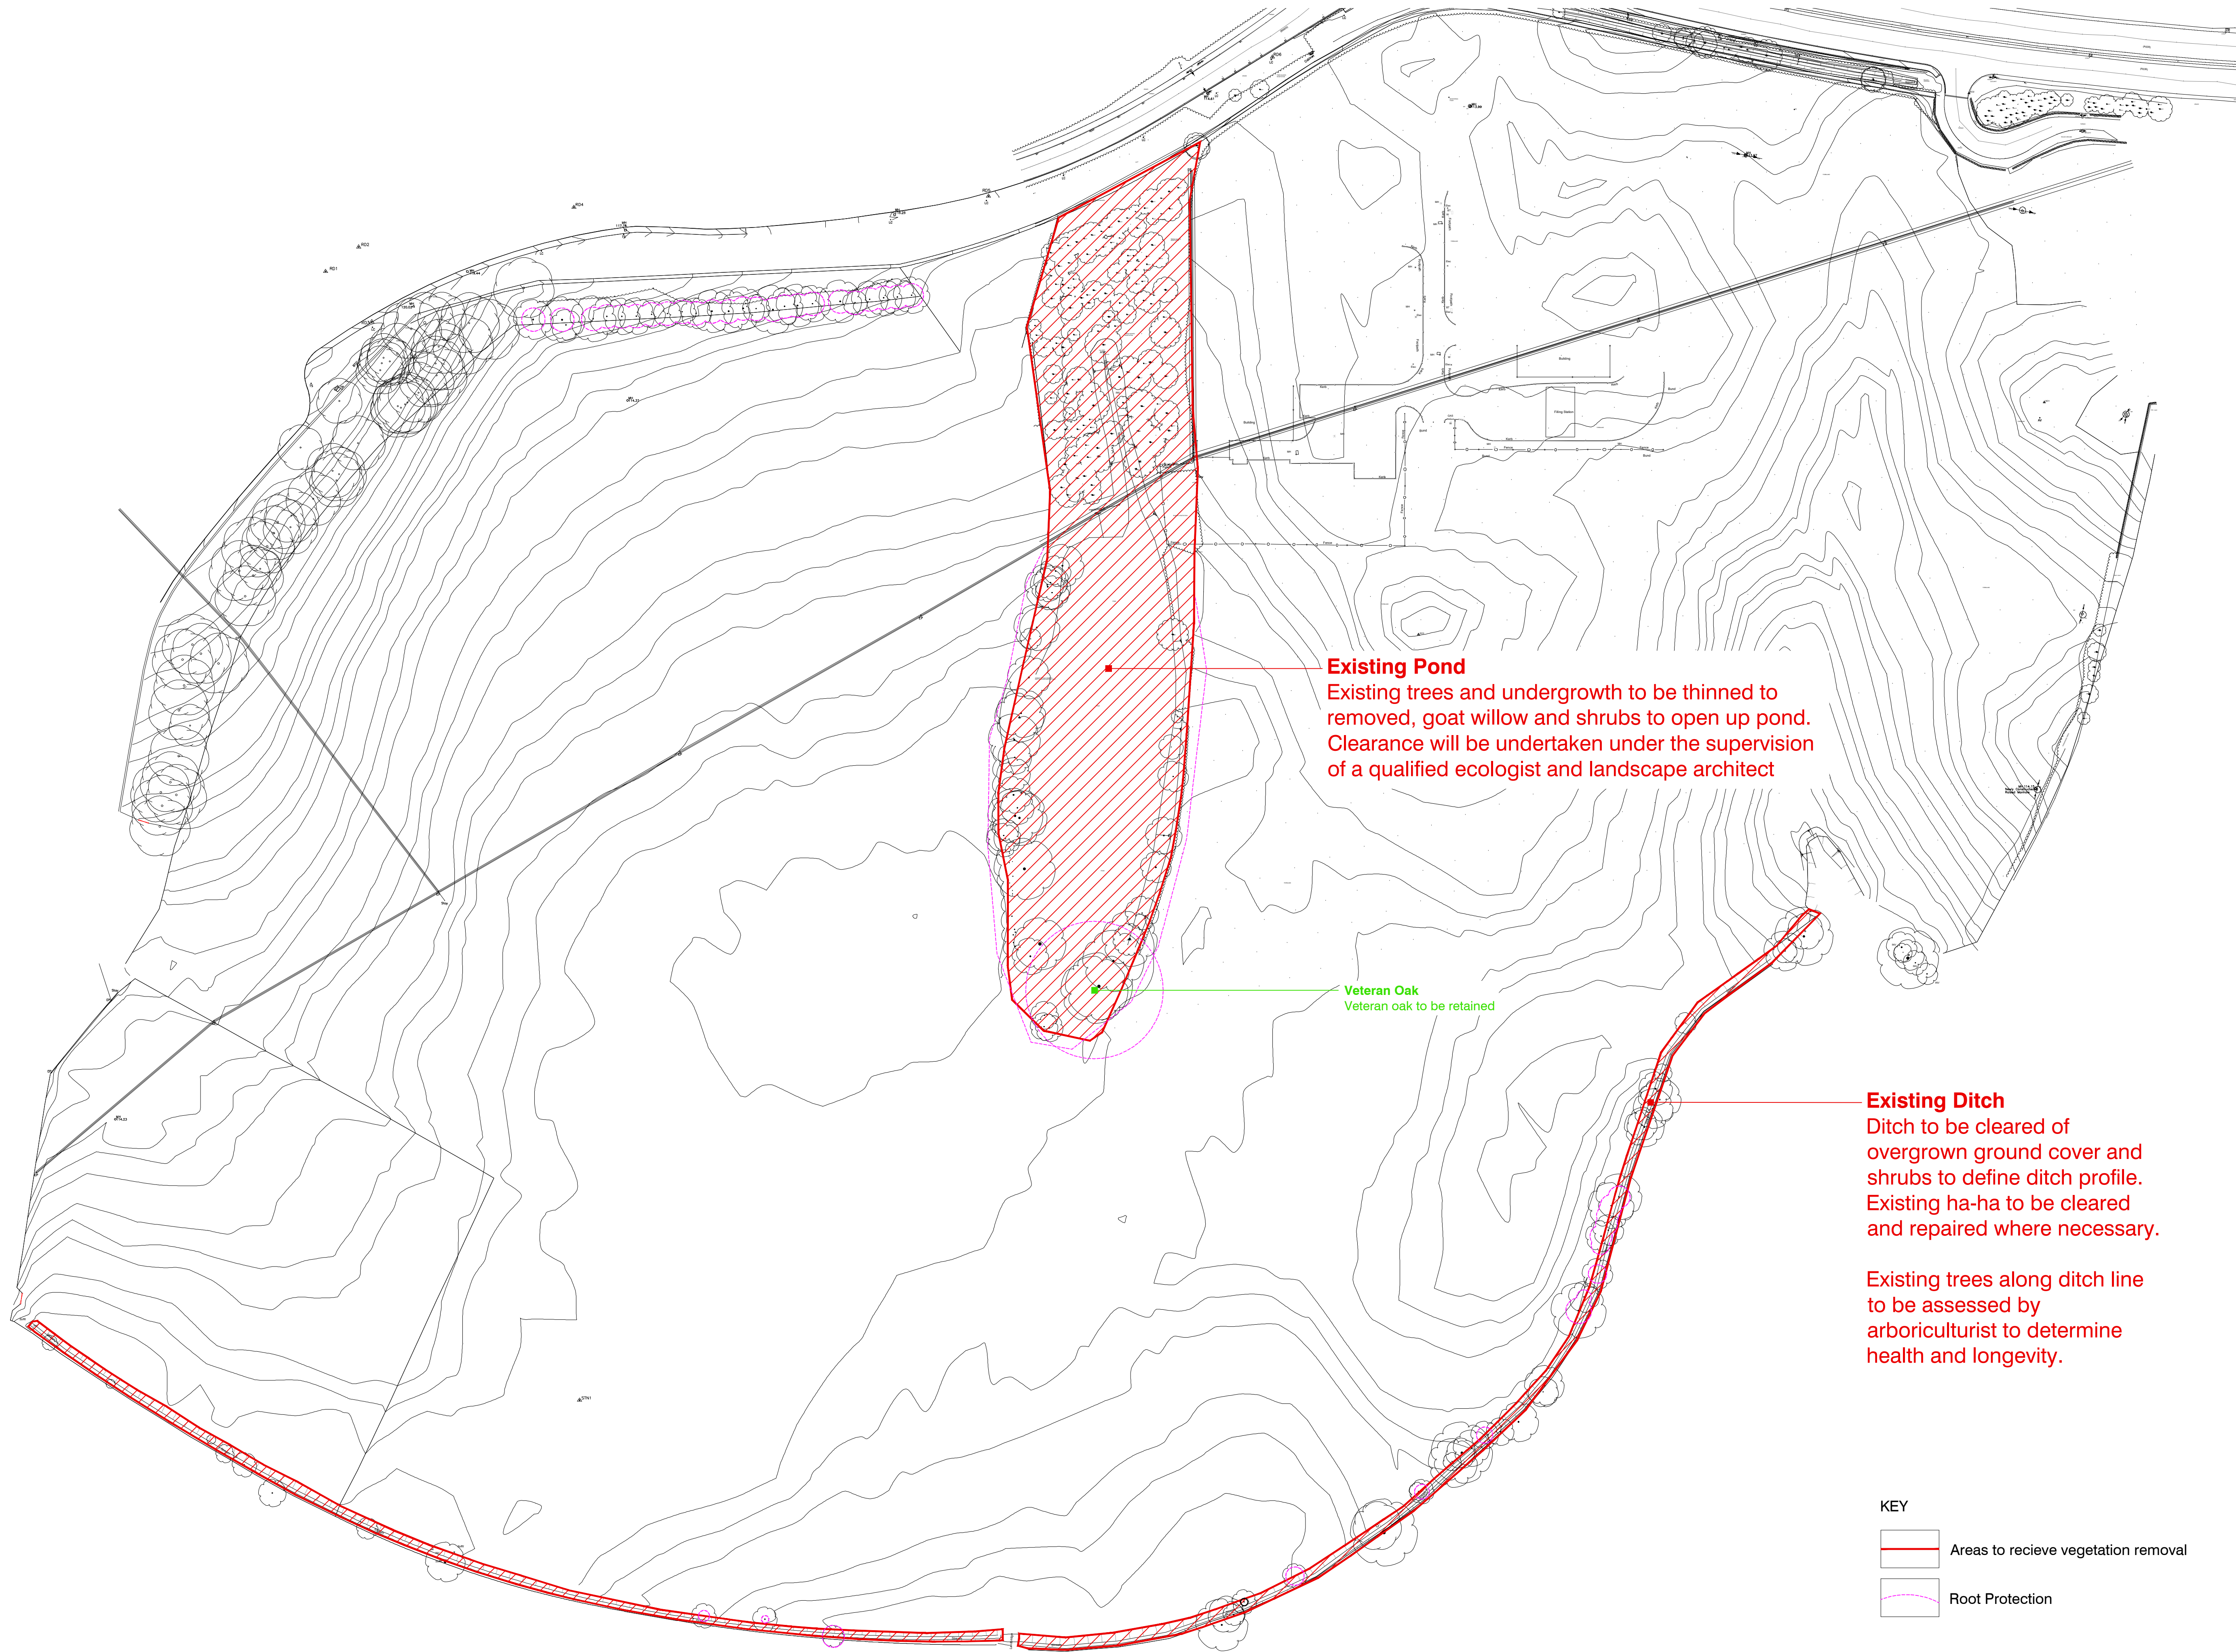

Existing Pond
Existing trees and undergrowth to be thinned to removed, goat willow and shrubs to open up pond. Clearance will be undertaken under the supervision of a qualified ecologist and landscape architect

Veteran Oak
Veteran oak to be retained

Existing Ditch
Ditch to be cleared of overgrown ground cover and shrubs to define ditch profile. Existing ha-ha to be cleared and repaired where necessary.

Existing trees along ditch line to be assessed by arboriculturist to determine health and longevity.

- KEY**
- Areas to recieve vegetation removal
 - Root Protection

Unit 6, Longley Lane
Northenden, Manchester
M22 4WT

T: 0161 946 0808
E: design@barneswalker.co.uk
W: www.barneswalker.co.uk

DWG NO. M3246-PA-18-V1
CLIENT: Pure
WORK STAGE: PLANNING
SCALE: 1:1000@A1

DWG TITLE: Clearance Plan
PROJECT TITLE: Ruabon, Wrexham
DATE: 00.2020

CHECKED BY:
BWL

DRAWN BY:
BWL