
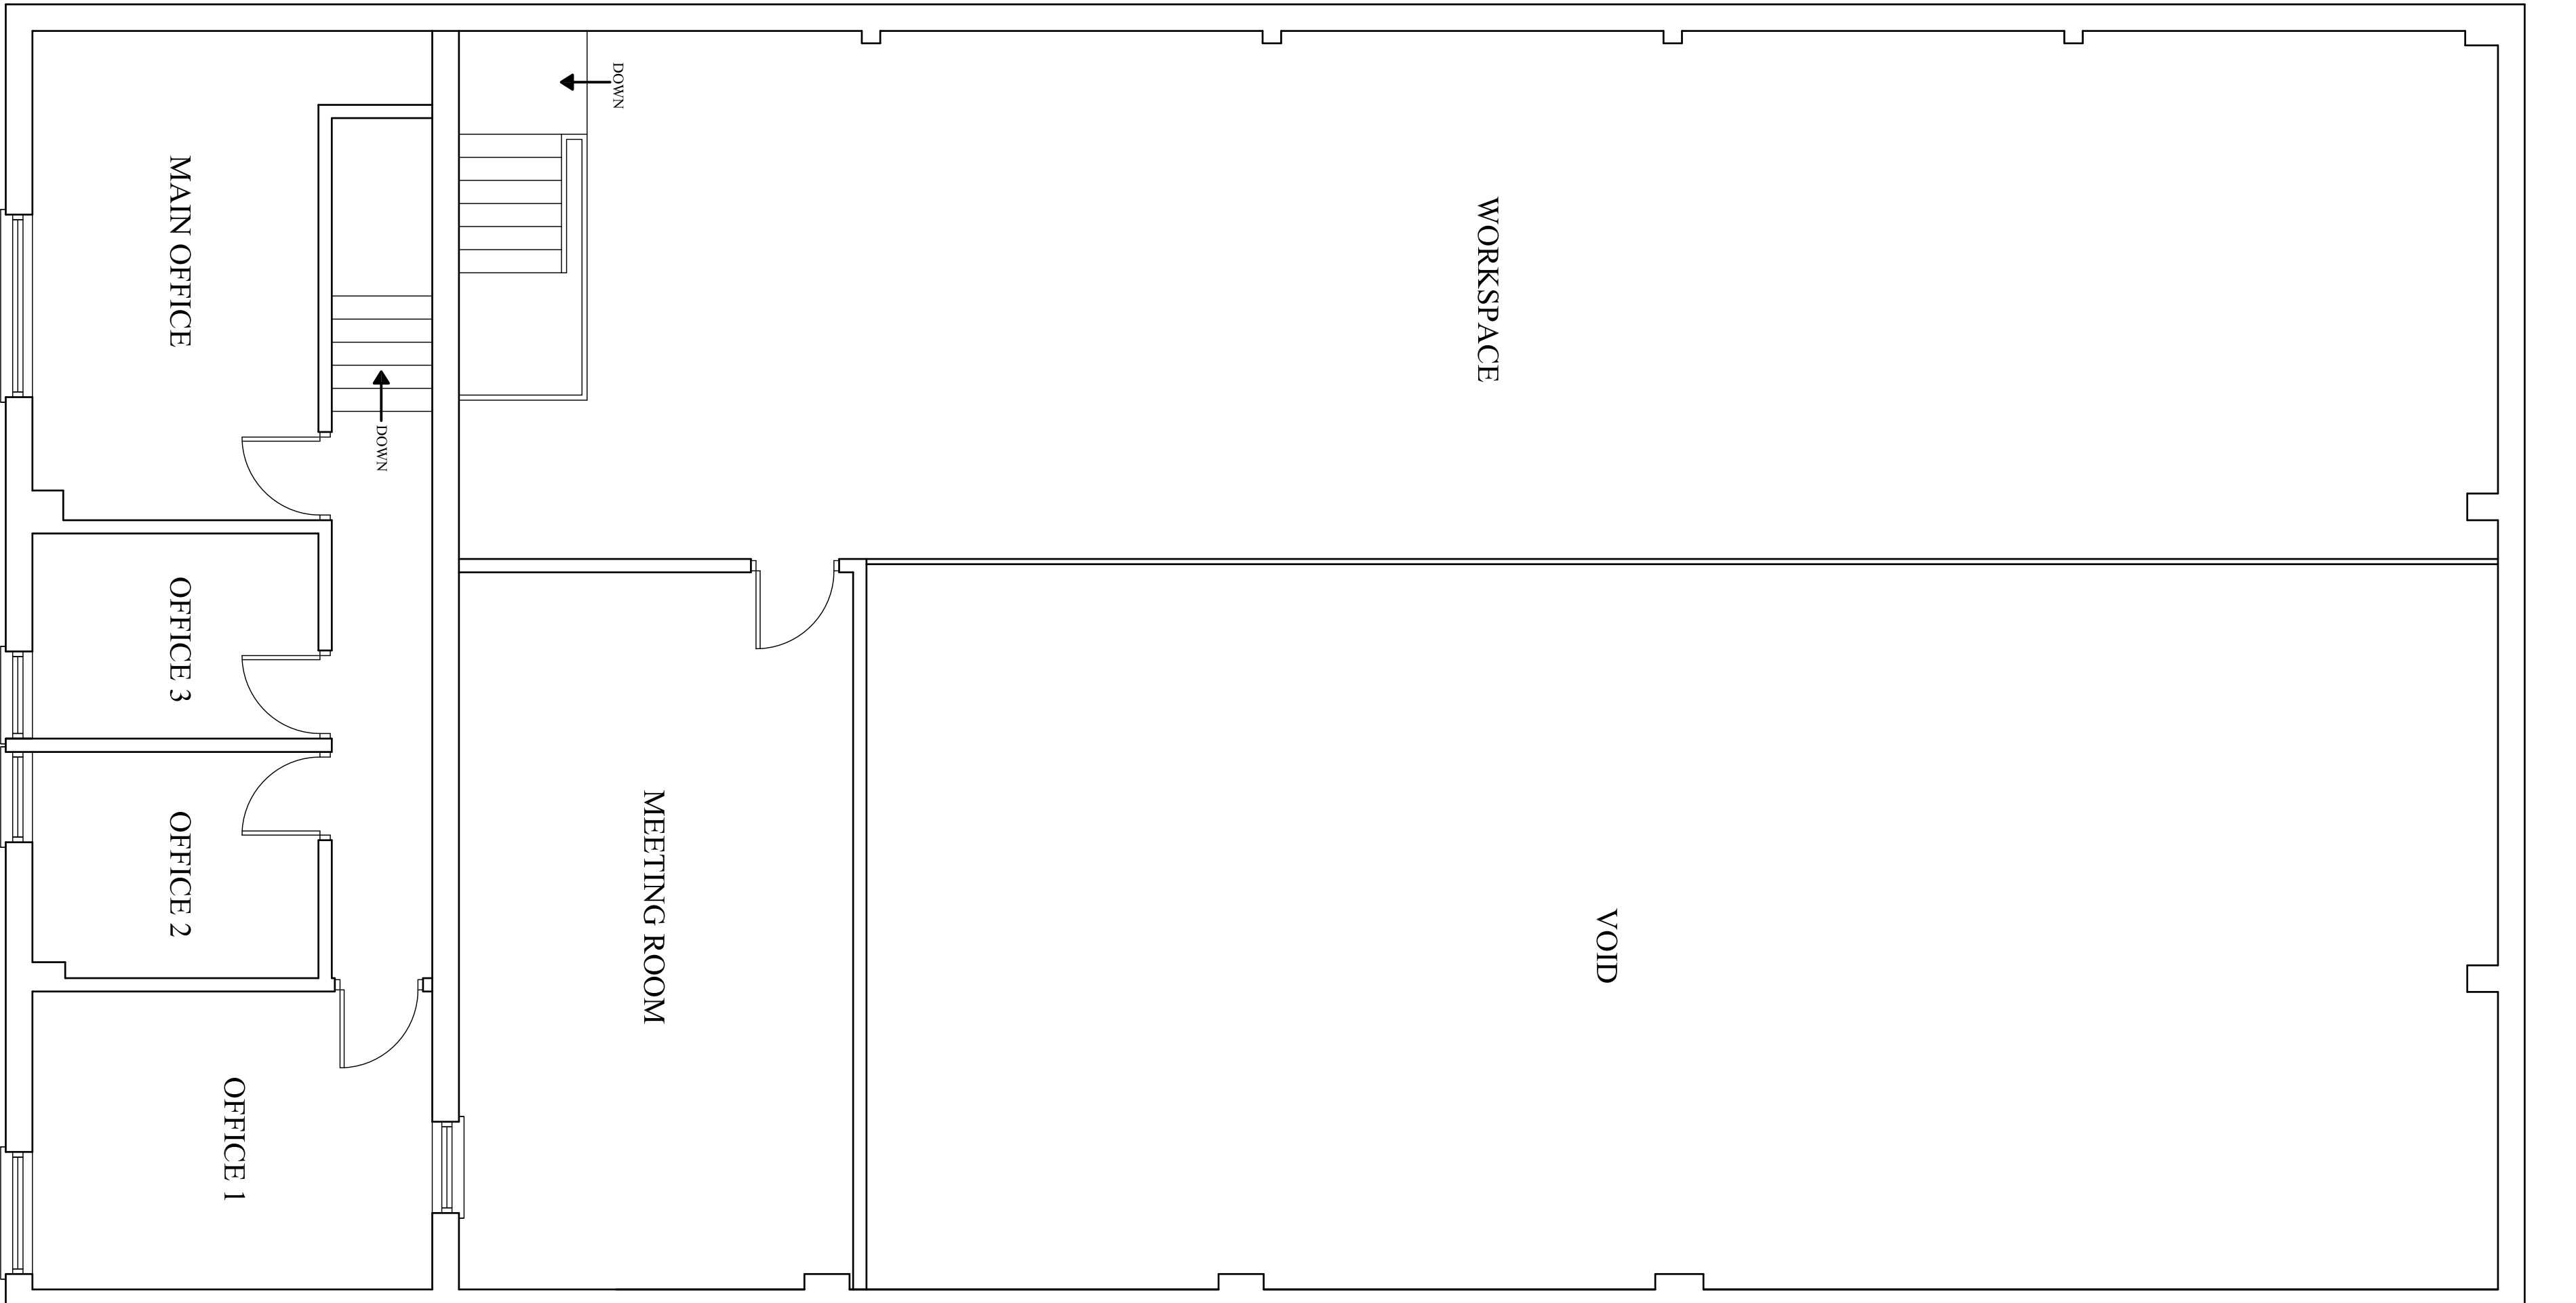


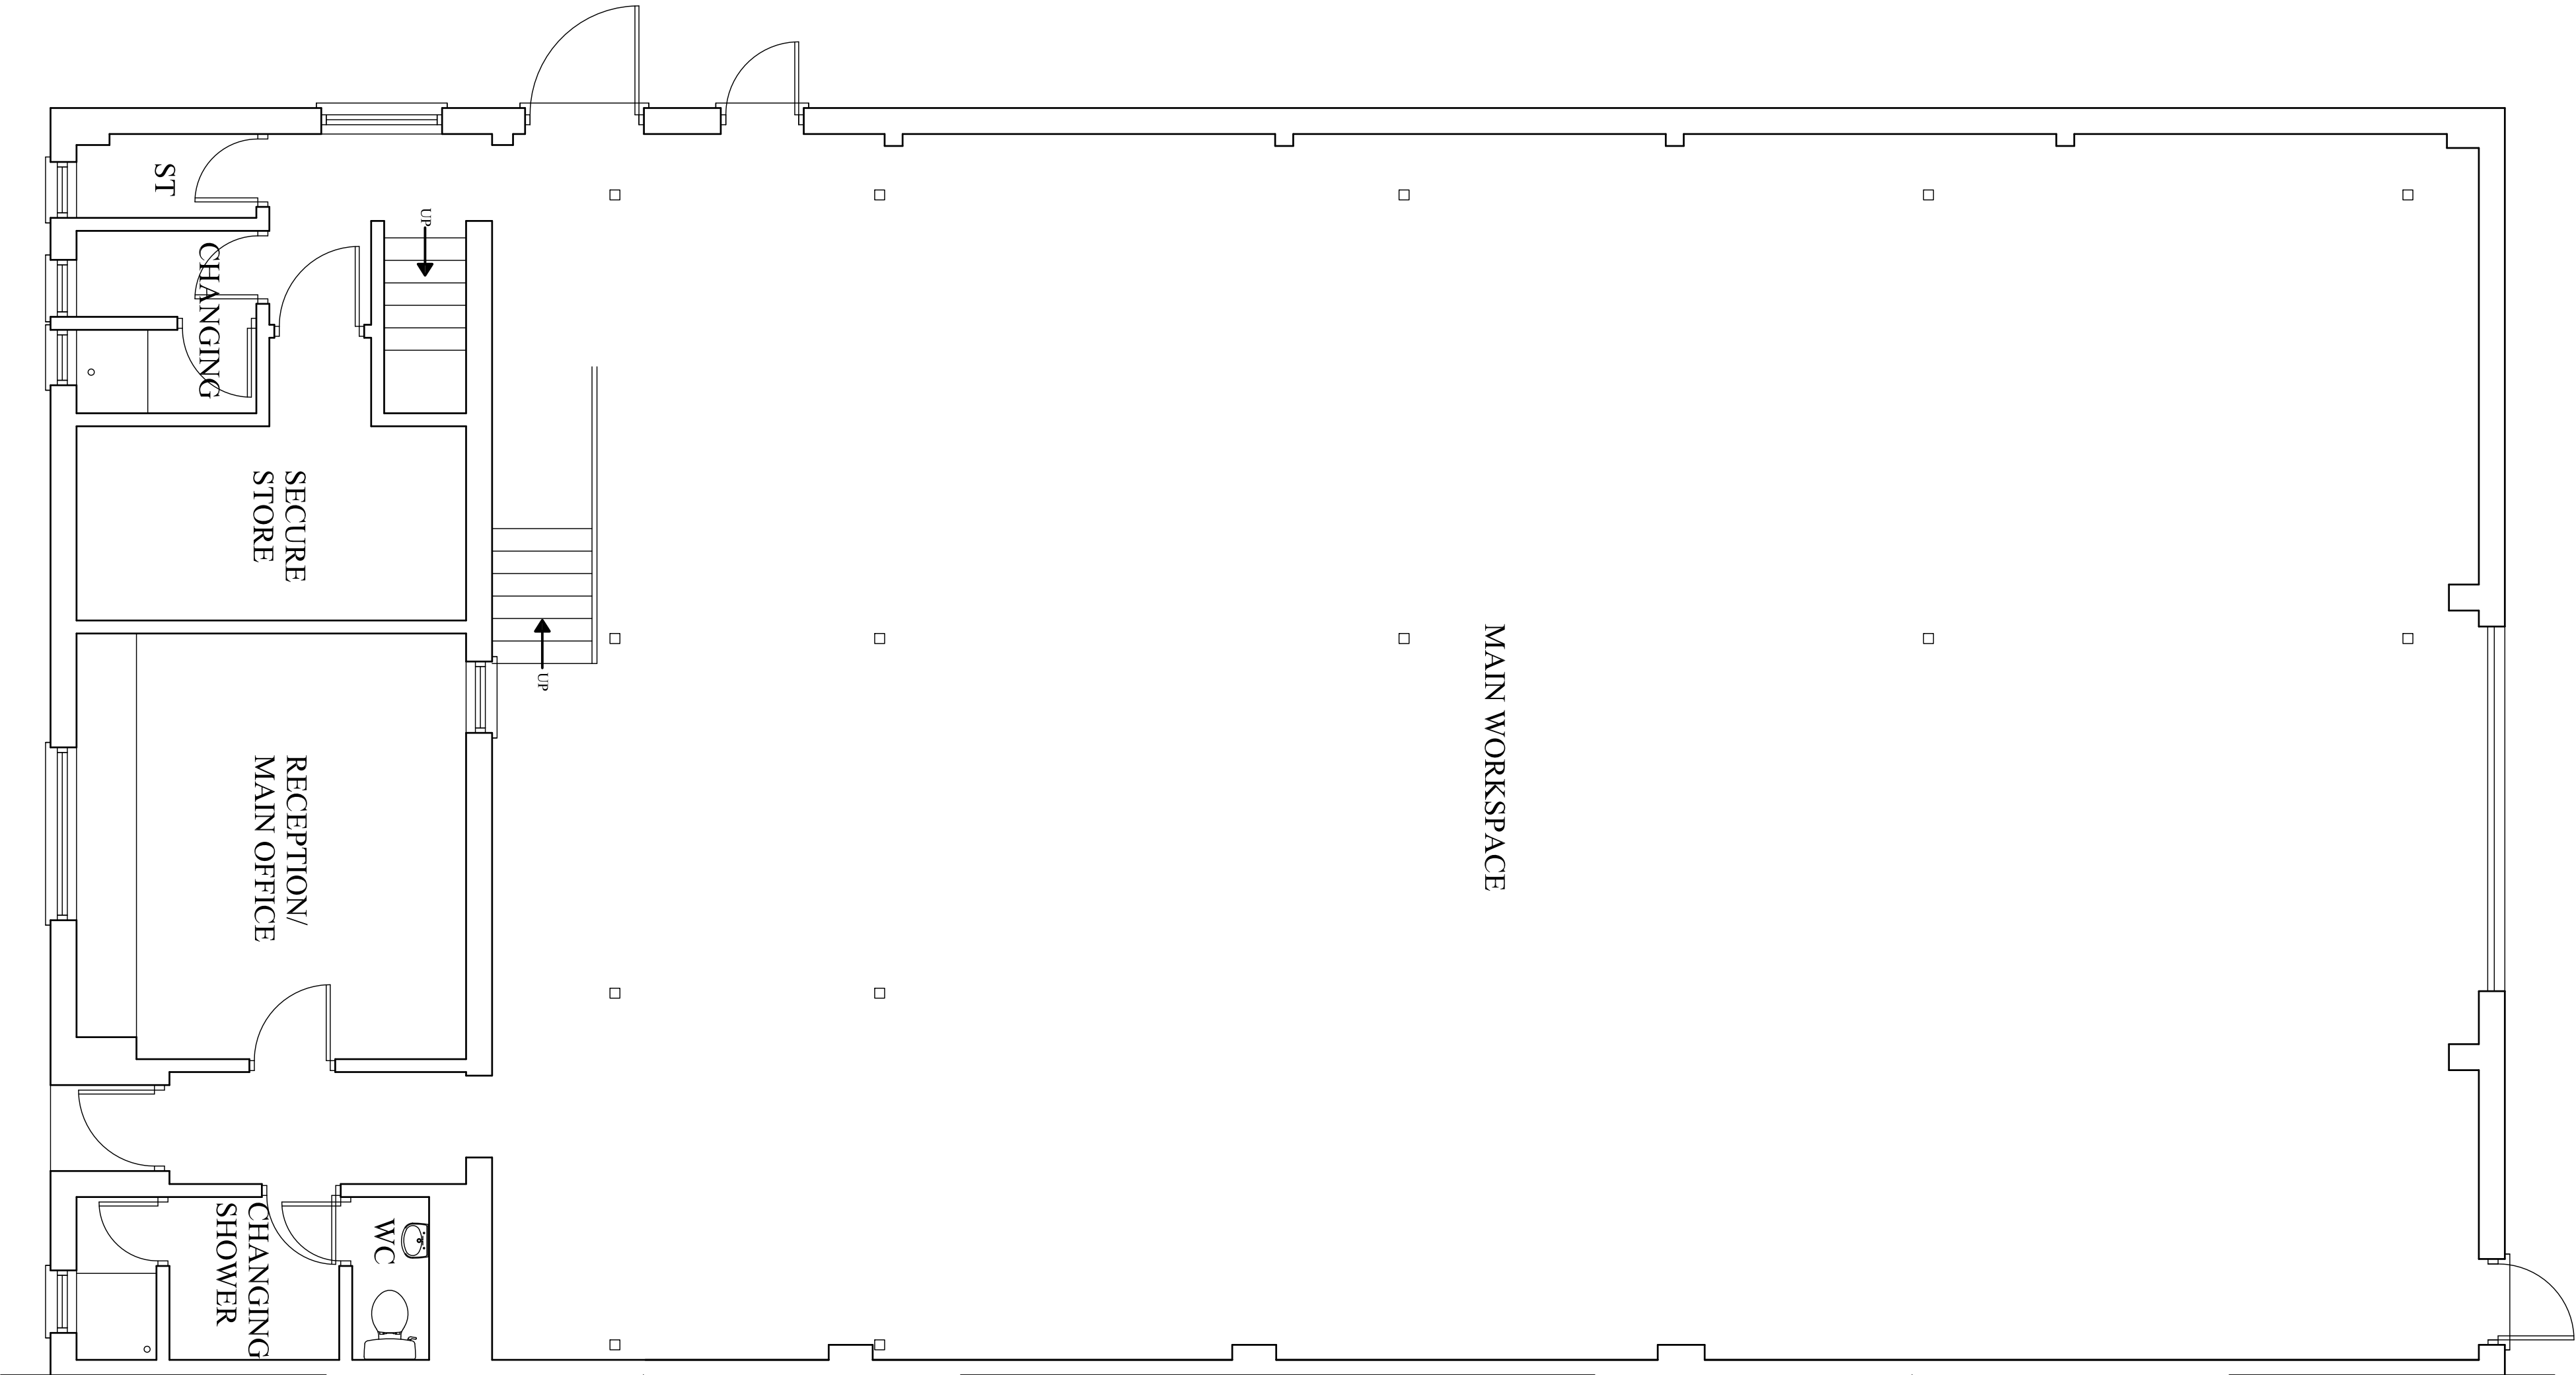

andrew hannett limited
civil | structural | architectural

Office 14, Redwither Business Centre, Wrexham, LL13 9XR.
Tel. 01978 664256 Mobile 07761 346542 e-mail ah.ltd@talktalk.net

Client: Mr. P. Newell.

Project: Proposed Change of Use
At Unit 4, Zone 1, Vauxhall Industrial Estate,
Ruabon, Wrexham.
Existing Plans.

Pu/Rev.	Revision Details	Rev'd by	Chk. by	Date

Drawn by: A Hannett	Date: August 2020	Sheet 1 of 3
Scales: As shown @ A1	Drawing No: 2020/12/01	Phase/Rev: -