



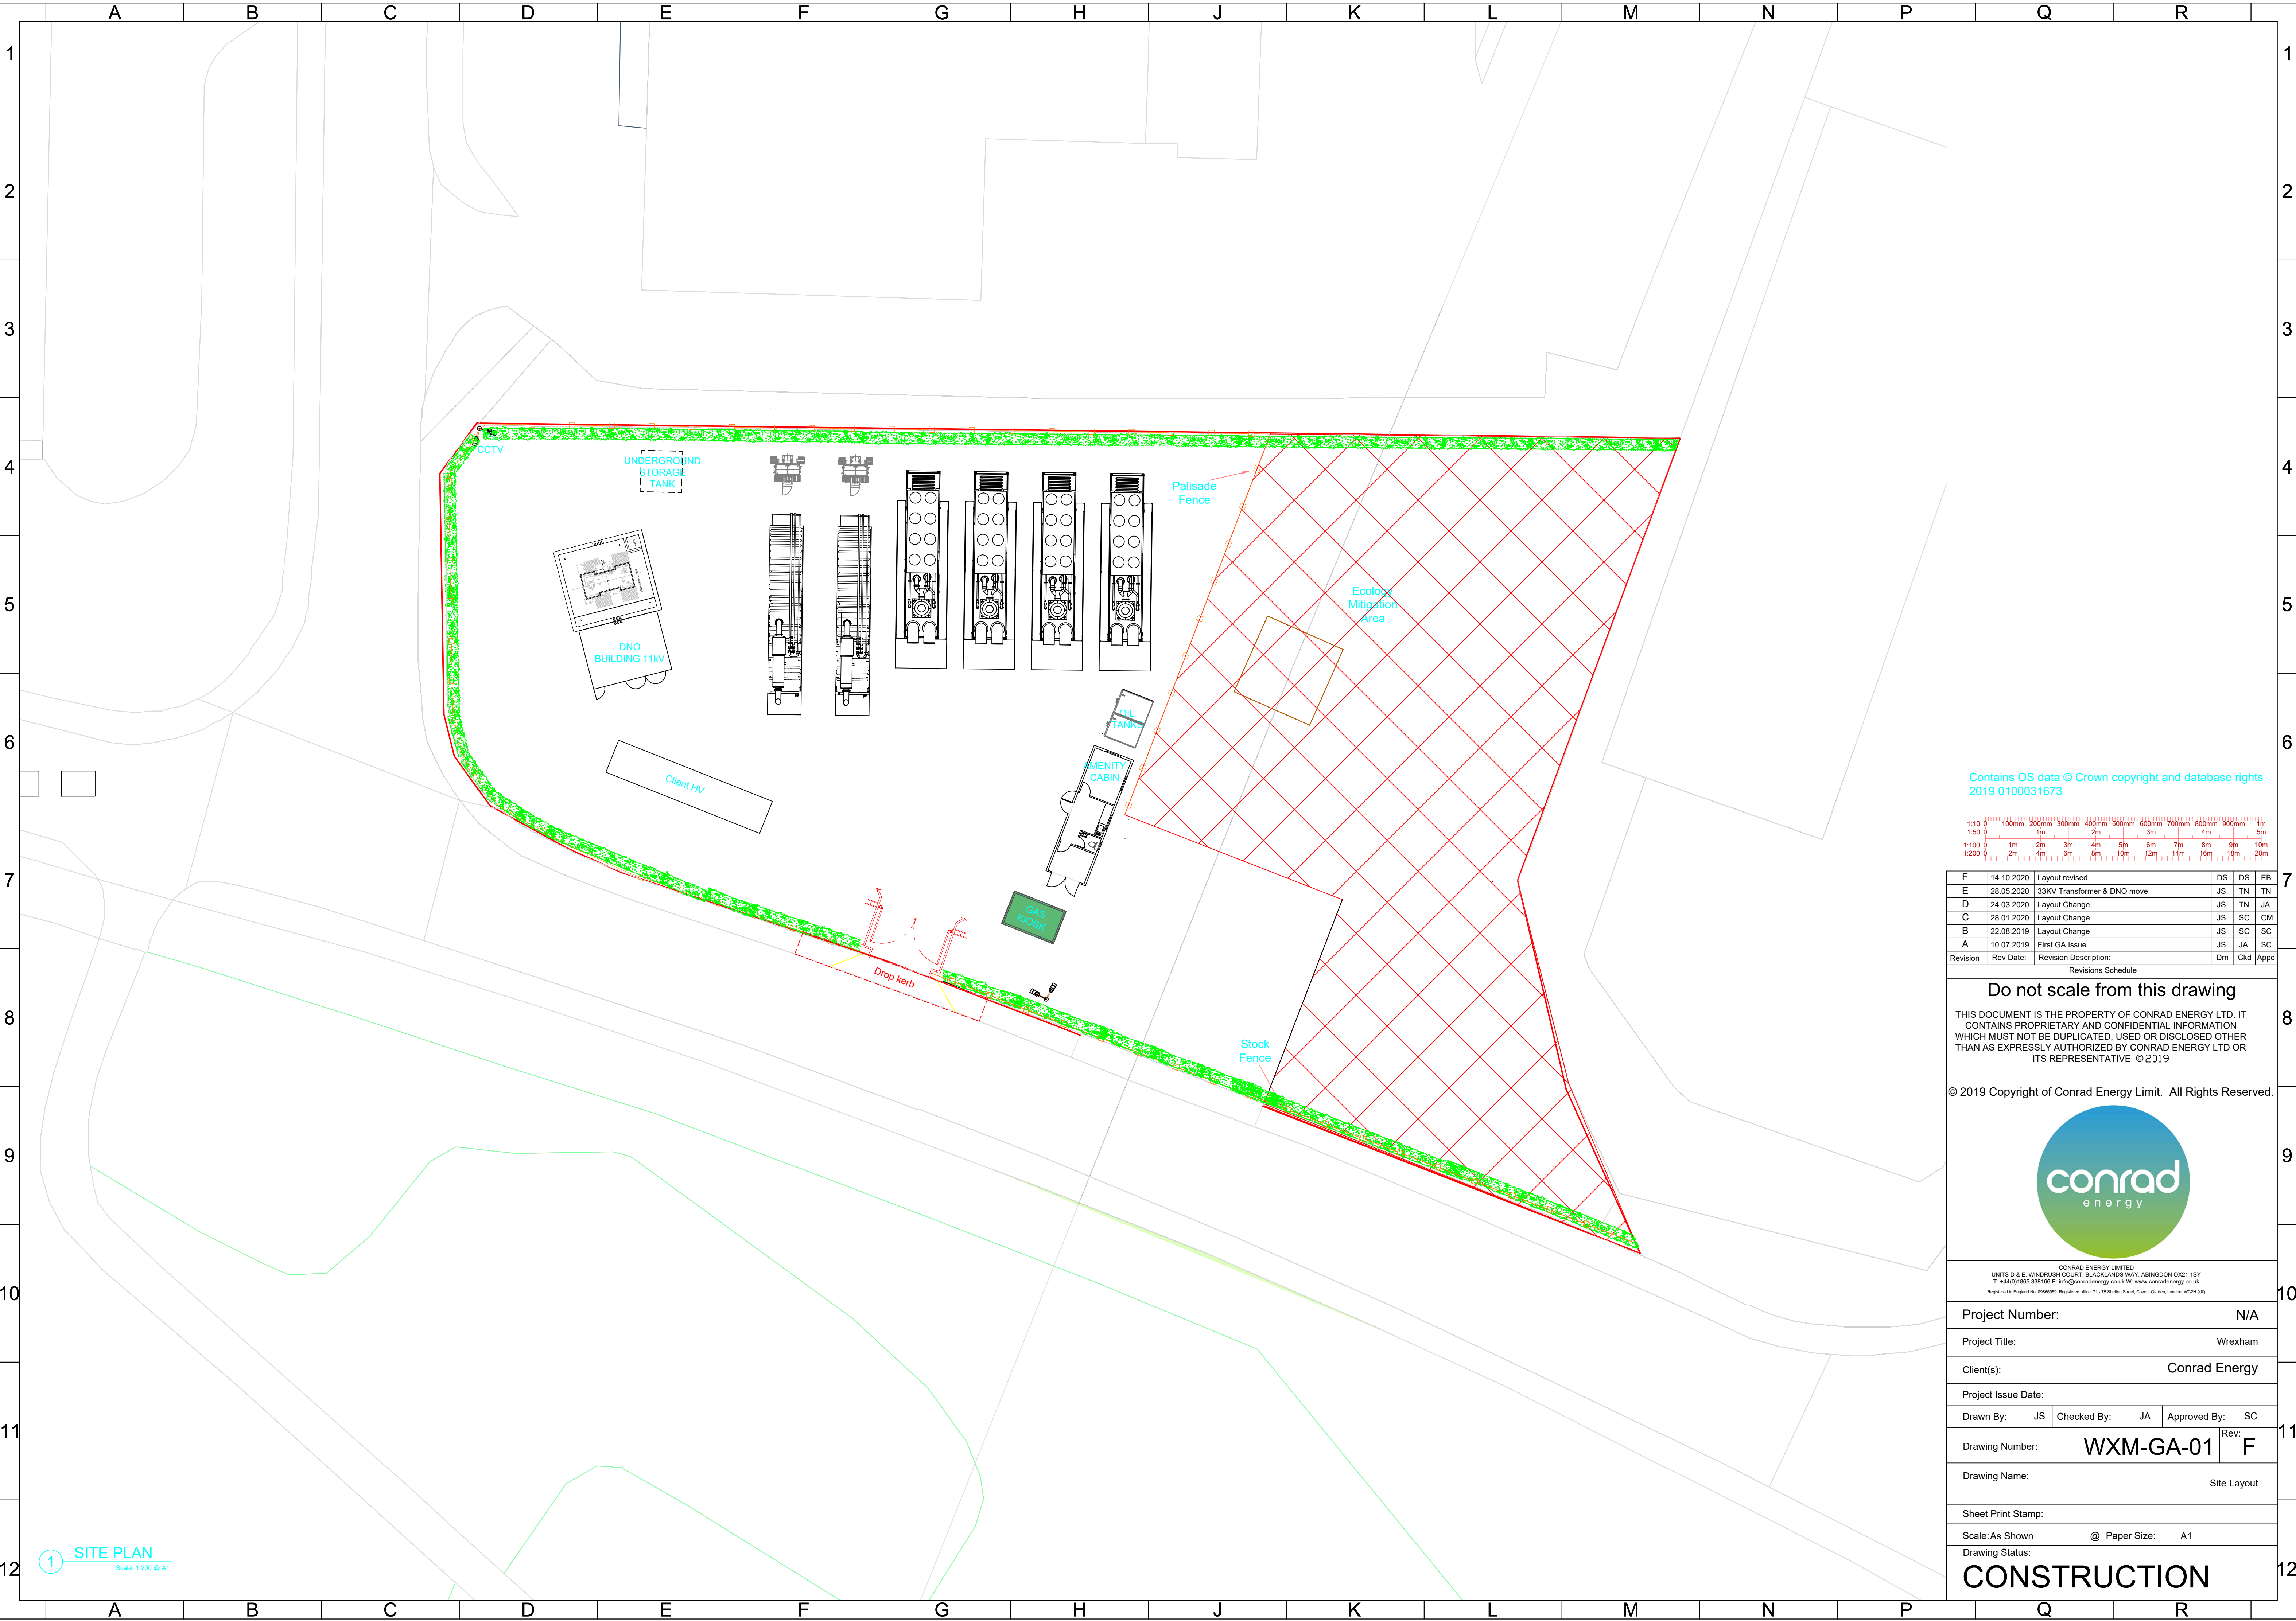

Contains OS data © Crown copyright and database rights
2019 0100031673

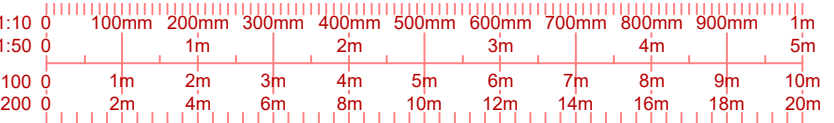

F	14.10.2020	Layout revised	DS	DS	EB
E	28.05.2020	33KV Transformer & DNO move	JS	TN	TN
D	24.03.2020	Layout Change	JS	TN	JA
C	28.01.2020	Layout Change	JS	SC	CM
B	22.08.2019	Layout Change	JS	SC	SC
A	10.07.2019	First GA Issue	JS	JA	SC
Revision	Rev Date:	Revision Description:	Drm	Ckd	Appd

Revisions Schedule

Do not scale from this drawing
THIS DOCUMENT IS THE PROPERTY OF CONRAD ENERGY LTD. IT CONTAINS PROPRIETARY AND CONFIDENTIAL INFORMATION WHICH MUST NOT BE DUPLICATED, USED OR DISCLOSED OTHER THAN AS EXPRESSLY AUTHORIZED BY CONRAD ENERGY LTD OR ITS REPRESENTATIVE ©2019

© 2019 Copyright of Conrad Energy Limit. All Rights Reserved.



CONRAD ENERGY LIMITED
UNITS D & E, WINDRUSH COURT, BLACKLANDS WAY, ABINGDON OX21 1SY
T: +44(0)1865 338166 E: info@conradenergy.co.uk W: www.conradenergy.co.uk
Registered in England No. 0886055 Registered Office: T1 - 75 Shafes Street, Covent Garden, London, WC2H 9UD

Project Number:			N/A					
Project Title:			Wrexham					
Client(s):			Conrad Energy					
Project Issue Date:								
Drawn By:		JS	Checked By:		JA	Approved By:		SC
Drawing Number:		WXM-GA-01				Rev:		F
Drawing Name:				Site Layout				
Sheet Print Stamp:								
Scale:As Shown		@		Paper Size:		A1		
Drawing Status:						CONSTRUCTION		