


GENERAL NOTES


- THIS DRAWING IS TO BE READ IN CONJUNCTION WITH ALL OTHER RELEVANT ENGINEER'S ARCHITECT'S AND SPECIALIST'S DRAWINGS, THE SPECIFICATIONS AND CONTRACT DOCUMENTS.
- THE CONTRACTOR IS RESPONSIBLE FOR CHECKING ALL SETTING OUT DIMENSIONS AND LEVELS PRIOR TO COMMENCING WORK.
- THE G.C. SHALL BE SOLELY RESPONSIBLE FOR THE DESIGN AND CONSTRUCTION OF ALL TEMPORARY WORKS, PROPPING AND SHORING.
- THE G.C. SHALL INFORM THE ENGINEER IMMEDIATELY OF ANY VARIATIONS IN THE EXISTING CONSTRUCTION FROM THAT NOTED ON THE DRAWINGS.
- ALL WORK IS TO COMPLY WITH ALL RELEVANT HEALTH AND SAFETY LEGISLATION AND REGULATIONS AND THE SAFETY PLAN.

STEELWORK NOTES

- ALL DIMENSIONS TO BE CHECKED ON SITE BEFORE STEELWORK FABRICATION.
- ALL STEELWORK TO BE GRADE 355JR
CE Marking - Consequences Class 2, Execution Class EXC2
- ALL WELDS TO BE 6mm FULL PROFILE FILLET WELDS UNO.
- ALL CONNECTIONS ARE TO BE A MINIMUM 6No. M20mm GRADE 8.8 BOLTS UNO.
- ALL INTERNAL AND PROTECTED STEELWORK TO BE BLAST CLEANED TO SA 2.5 AND TO BE PAINTED WITH ONE COAT OF ZINC PHOSPHATE MODIFIED ALKYD HIGH-BUILD POST FABRICATION PRIMER TO A MINIMUM DRY FILM THICKNESS OF 75 MICRONS, ALL TO BE TOUCHED UP ON SITE IF NECESSARY.
- ALL CRANKS IN BEAMS AND PLATES ARE TO BE FORMED WITH FULL PENETRATION BUTT WELDS.
- STEELWORK FABRICATOR IS TO PREPARE AND DETAIL ALL CONNECTIONS TO THE ENGINEER'S SATISFACTION AND APPROVAL PRIOR TO COMMENCING MANUFACTURE.
- FOR FINAL FINISHES TO STEELWORK, ETC. REFER TO THE ARCHITECT'S DETAILS.
- STEELWORK IN CAVITY WALLS ARE TO BE GIVEN 2-COATS OF BITUMASTIC PAINT TO A DRY FILM DEPTH OF 200 MICRONS.
- ALL WORK IS TO BE CARRIED OUT TO THE SATISFACTION OF THE ENGINEER AND LOCAL AUTHORITY BUILDING CONTROL OFFICER ON SITE.

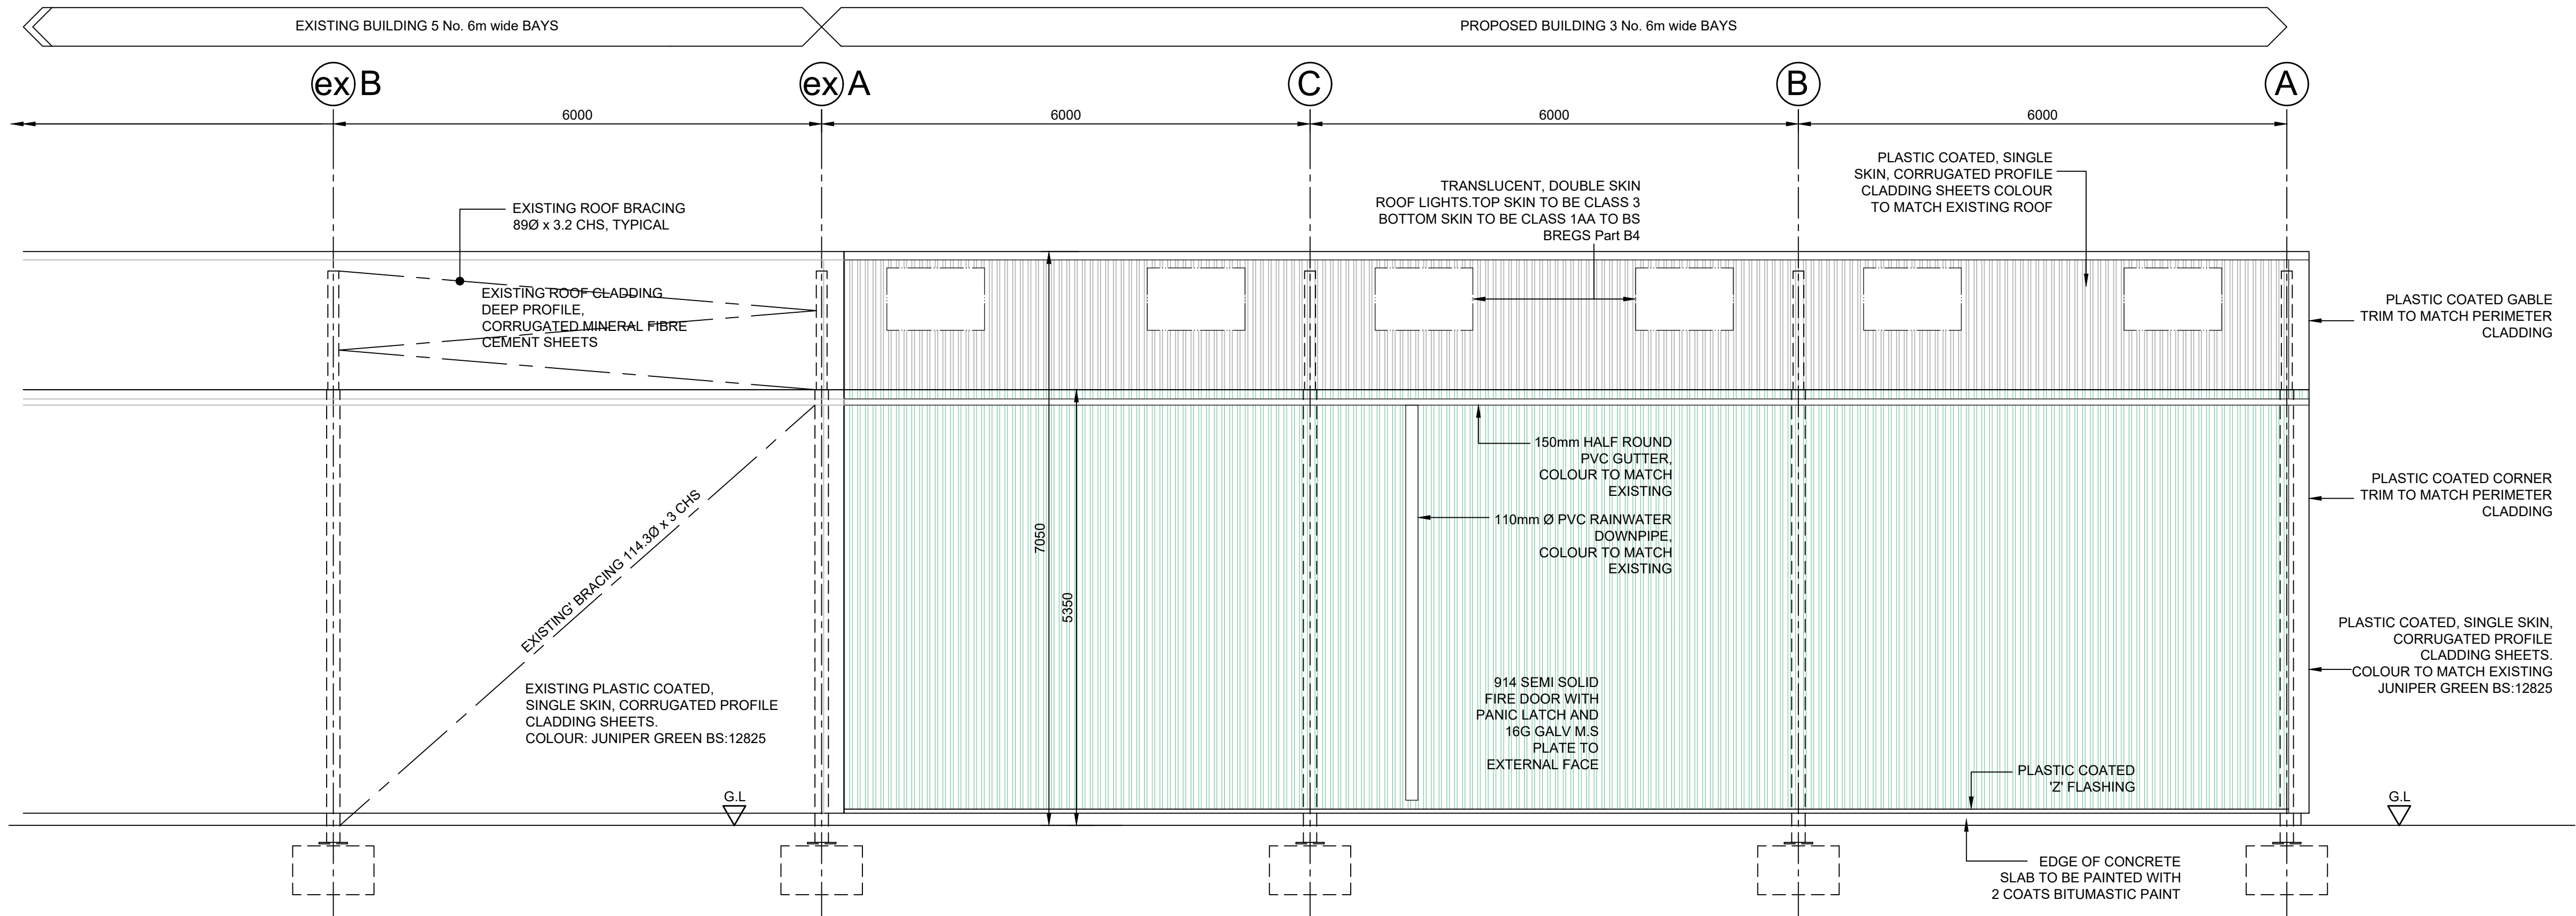

PROPOSED ELEVATION ON GRID LINE 4

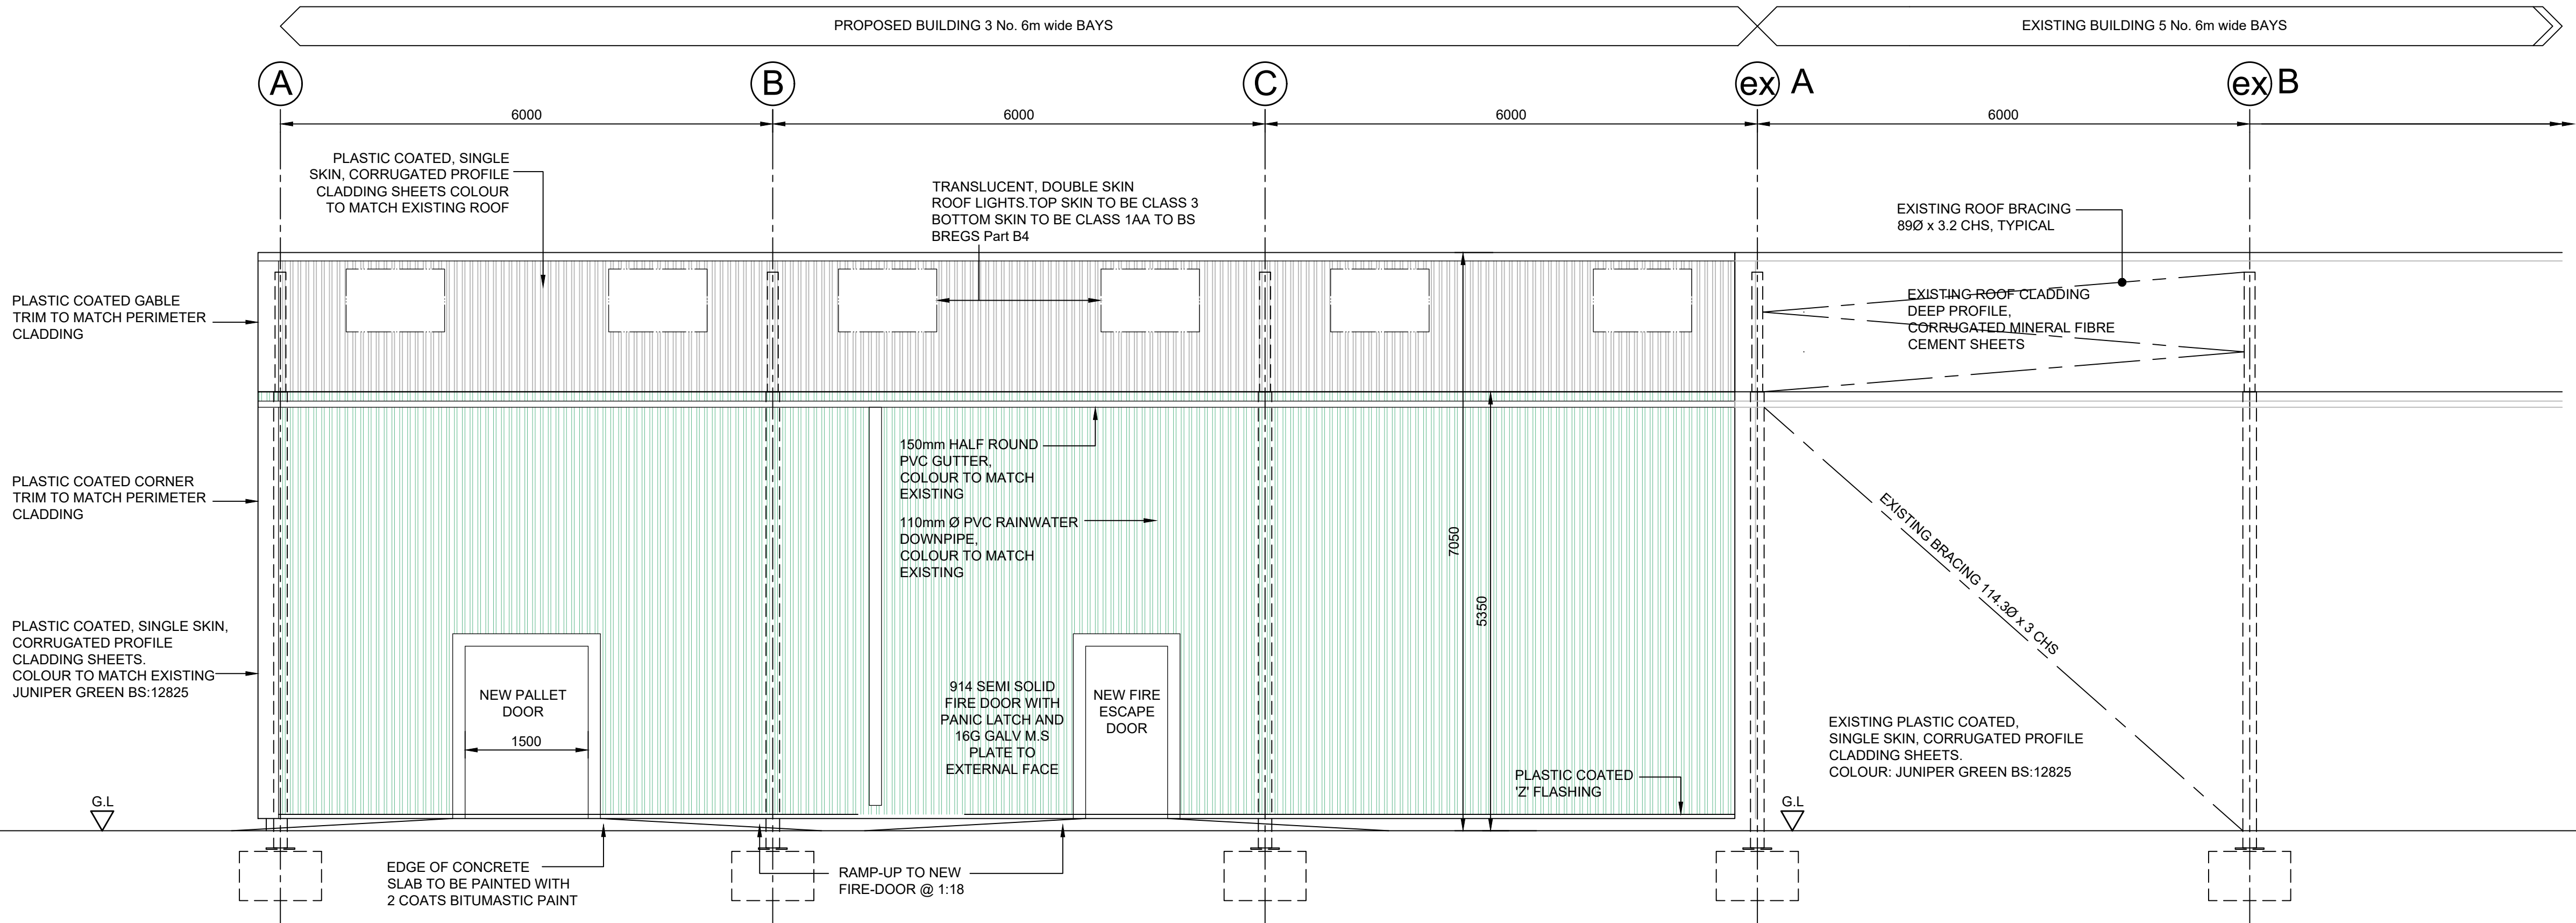

PROPOSED ELEVATION ON GRID LINE 1

B	BRACING AMENDED. PALLET DOOR ADDED	17.08.20
A	ISSUED FOR INFORMATION	04.08.20
REV	AMENDMENTS	DATE

hughes consulting engineers

Cae Madog, Cilcain Road,
Tafarn-y-Gelyn, Mold CH7 5SF
M: 07780 952781
E-Mail: phil@hughes-consulting.co.uk

CLIENT
A.E. EVANS

PROJECT
A.E. EVANS - EXTENSION TO EXISTING DESPATCH BUILDING

DRAWING DESCRIPTION
**PROPOSED ELEVATIONS
GENERAL ARRANGEMENT
SHEET 1 OF 2**

DRAWN BY	MH	DRAWING No	ISSUE / REV
SCALES	1:50@A1 1:100@A3	GMS265_03	B
DATE	04.08.20		