



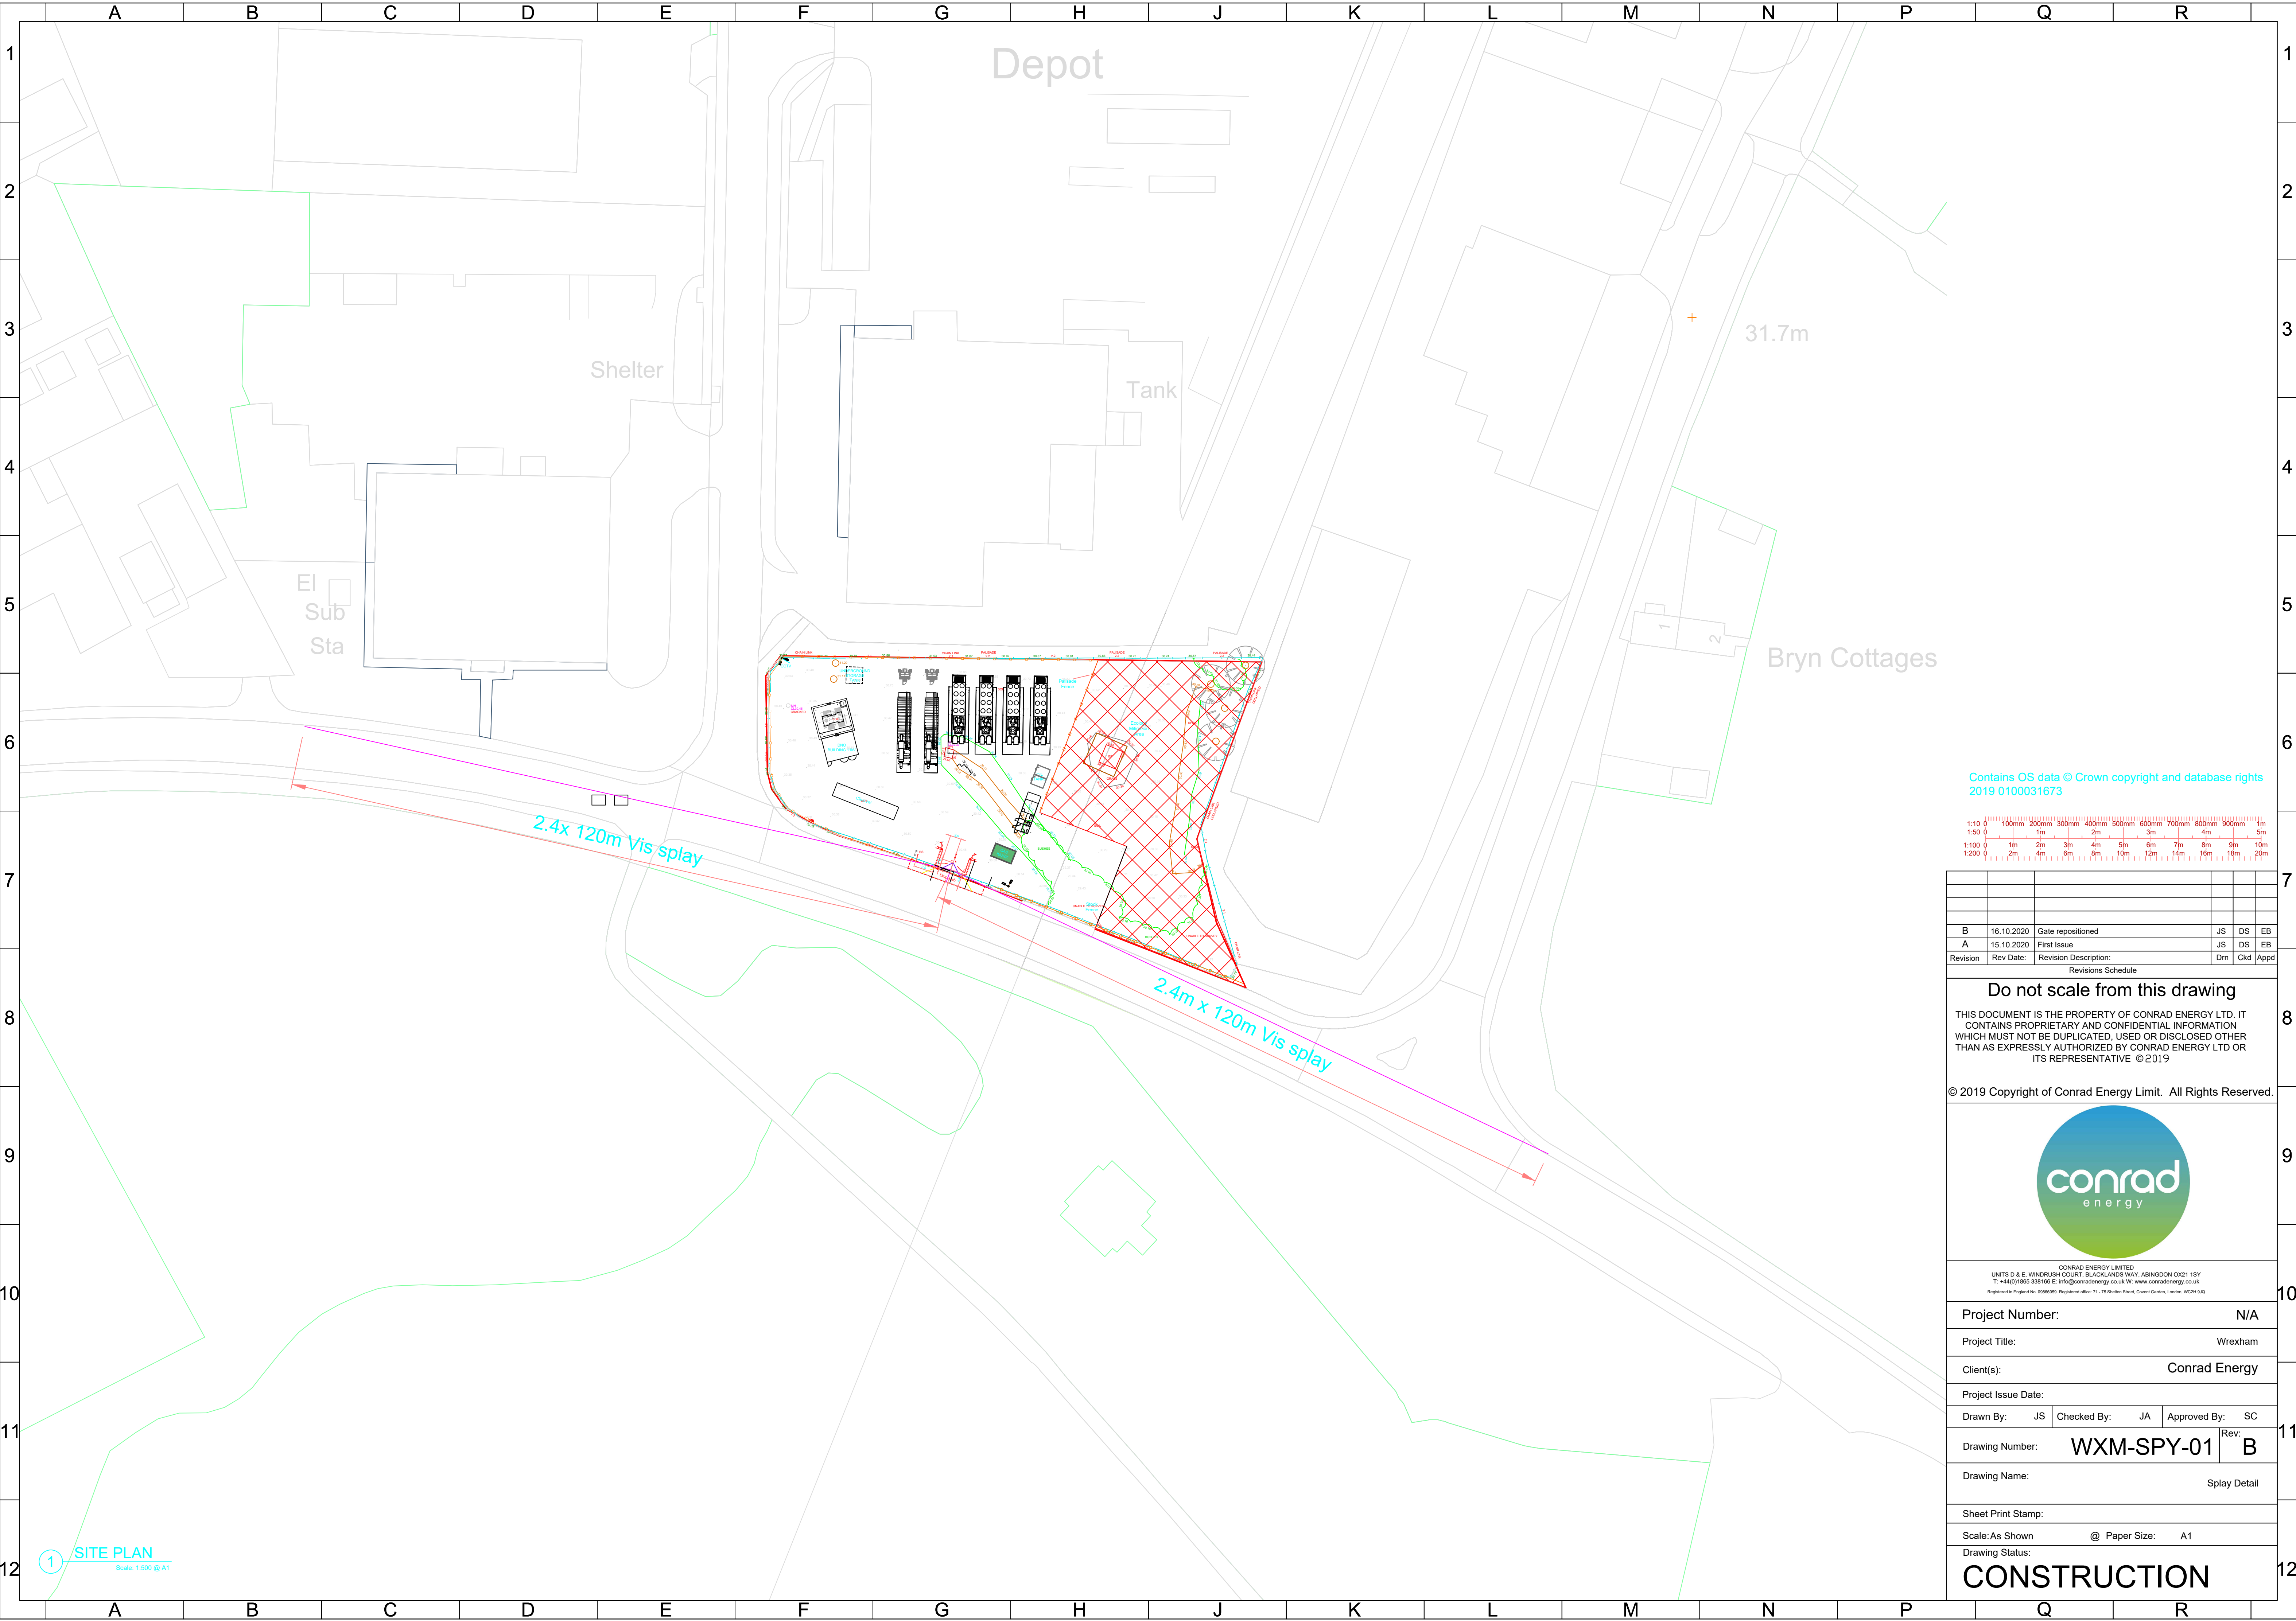

Contains OS data © Crown copyright and database rights
2019 0100031673

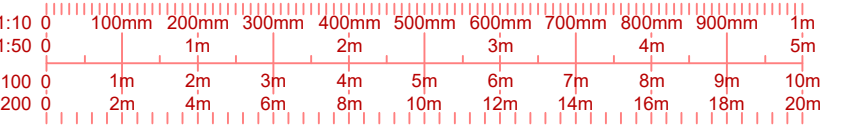

B	16.10.2020	Gate repositioned	JS	DS	EB
A	15.10.2020	First Issue	JS	DS	EB
Revision	Rev Date:	Revision Description:	Drm	Ckd	Appd

Revisions Schedule

Do not scale from this drawing

THIS DOCUMENT IS THE PROPERTY OF CONRAD ENERGY LTD. IT CONTAINS PROPRIETARY AND CONFIDENTIAL INFORMATION WHICH MUST NOT BE DUPLICATED, USED OR DISCLOSED OTHER THAN AS EXPRESSLY AUTHORIZED BY CONRAD ENERGY LTD OR ITS REPRESENTATIVE ©2019

© 2019 Copyright of Conrad Energy Limit. All Rights Reserved.



CONRAD ENERGY LIMITED
UNITS D & E, WINDRUSH COURT, BLACKLANDS WAY, ABRINGDON OX21 1SY
T: +44(0)1865 338166 E: info@conradenergy.co.uk W: www.conradenergy.co.uk
Registered in England No. 08860055 Registered Office: 71 - 75 Shafter Street, Covent Garden, London, WC2H 9JG

Project Number:	N/A
Project Title:	Wrexham
Client(s):	Conrad Energy
Project Issue Date:	
Drawn By:	JS
Checked By:	JA
Approved By:	SC
Drawing Number:	WXM-SPY-01
Drawing Name:	Splay Detail
Sheet Print Stamp:	
Scale:As Shown	@ Paper Size: A1
Drawing Status:	CONSTRUCTION