

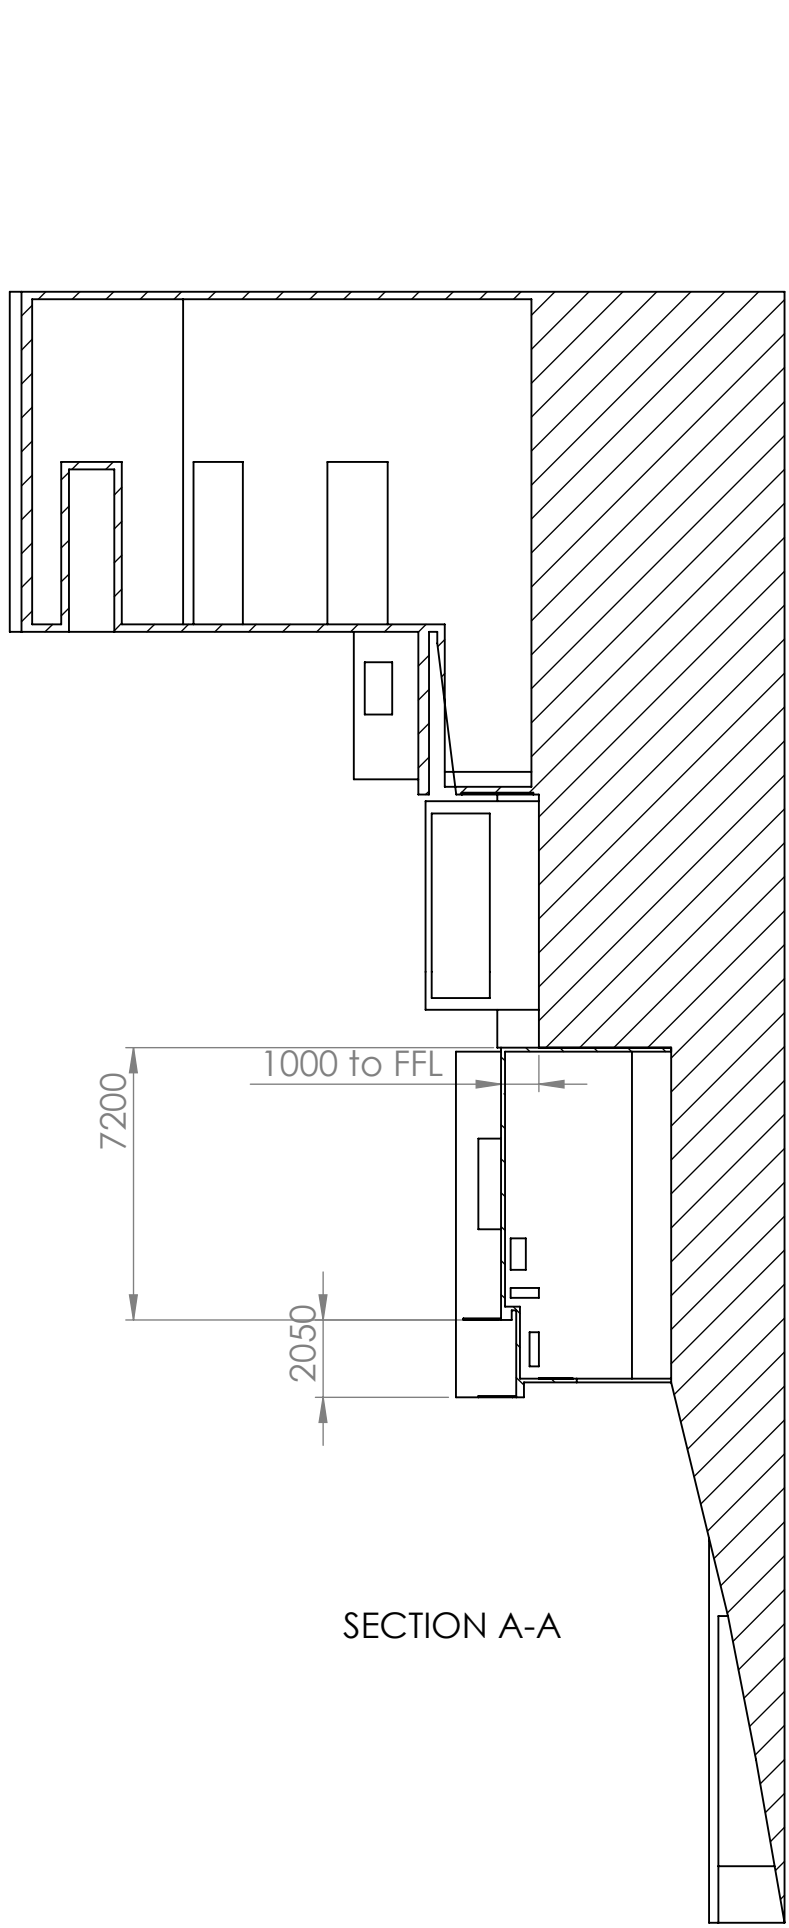
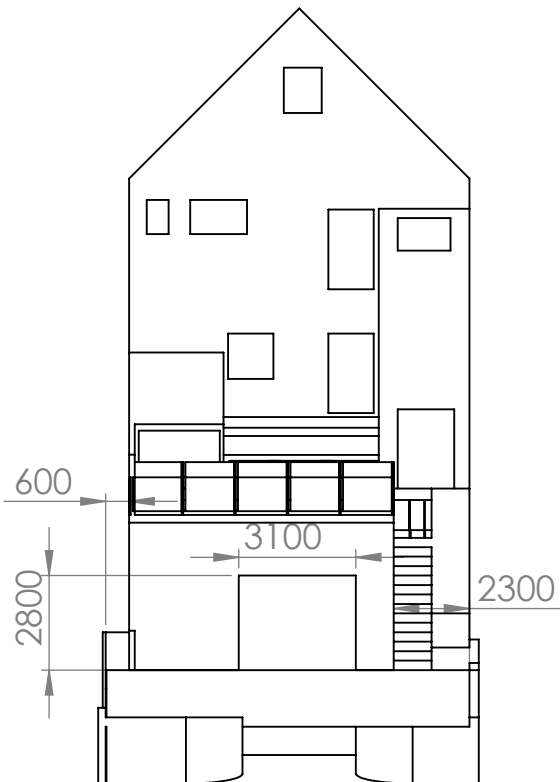
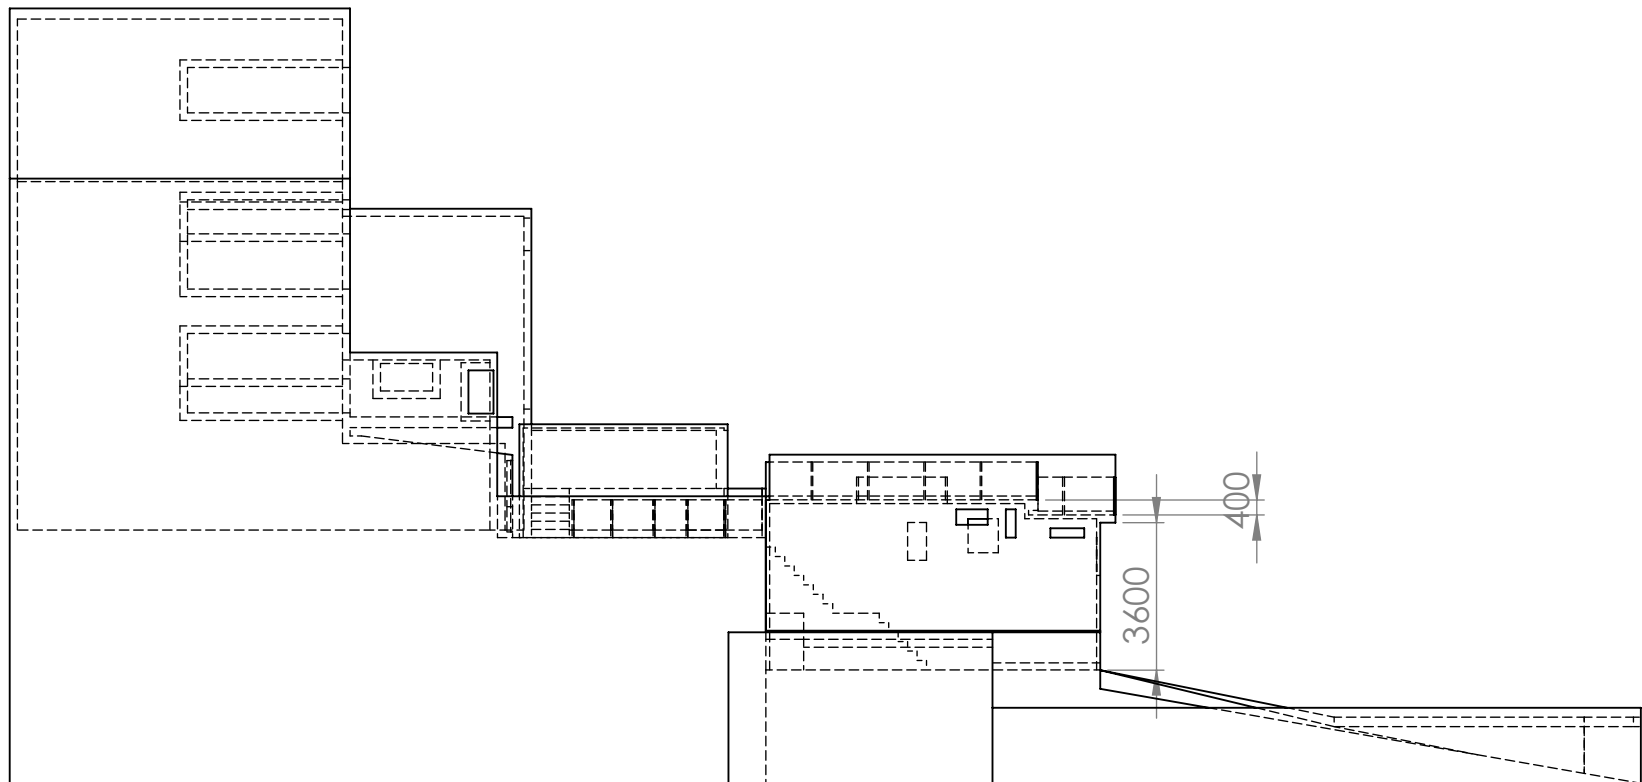


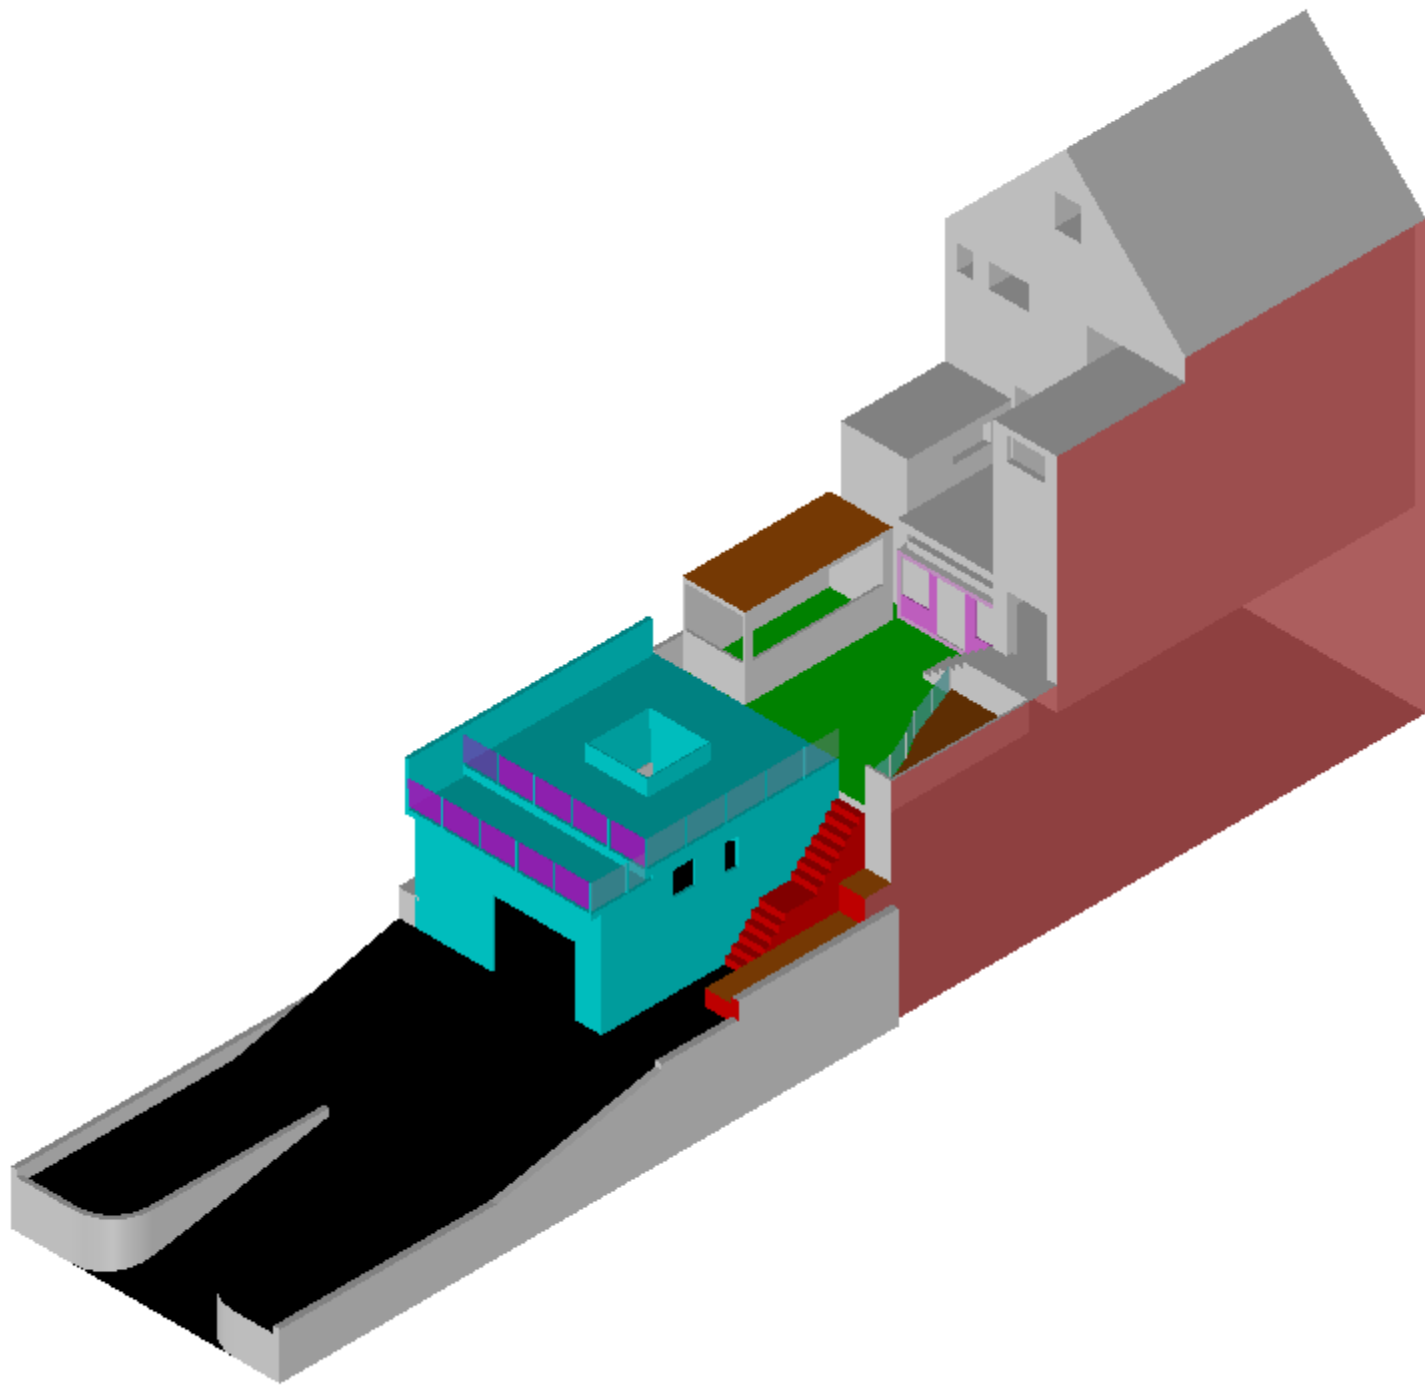

SECTION A-A

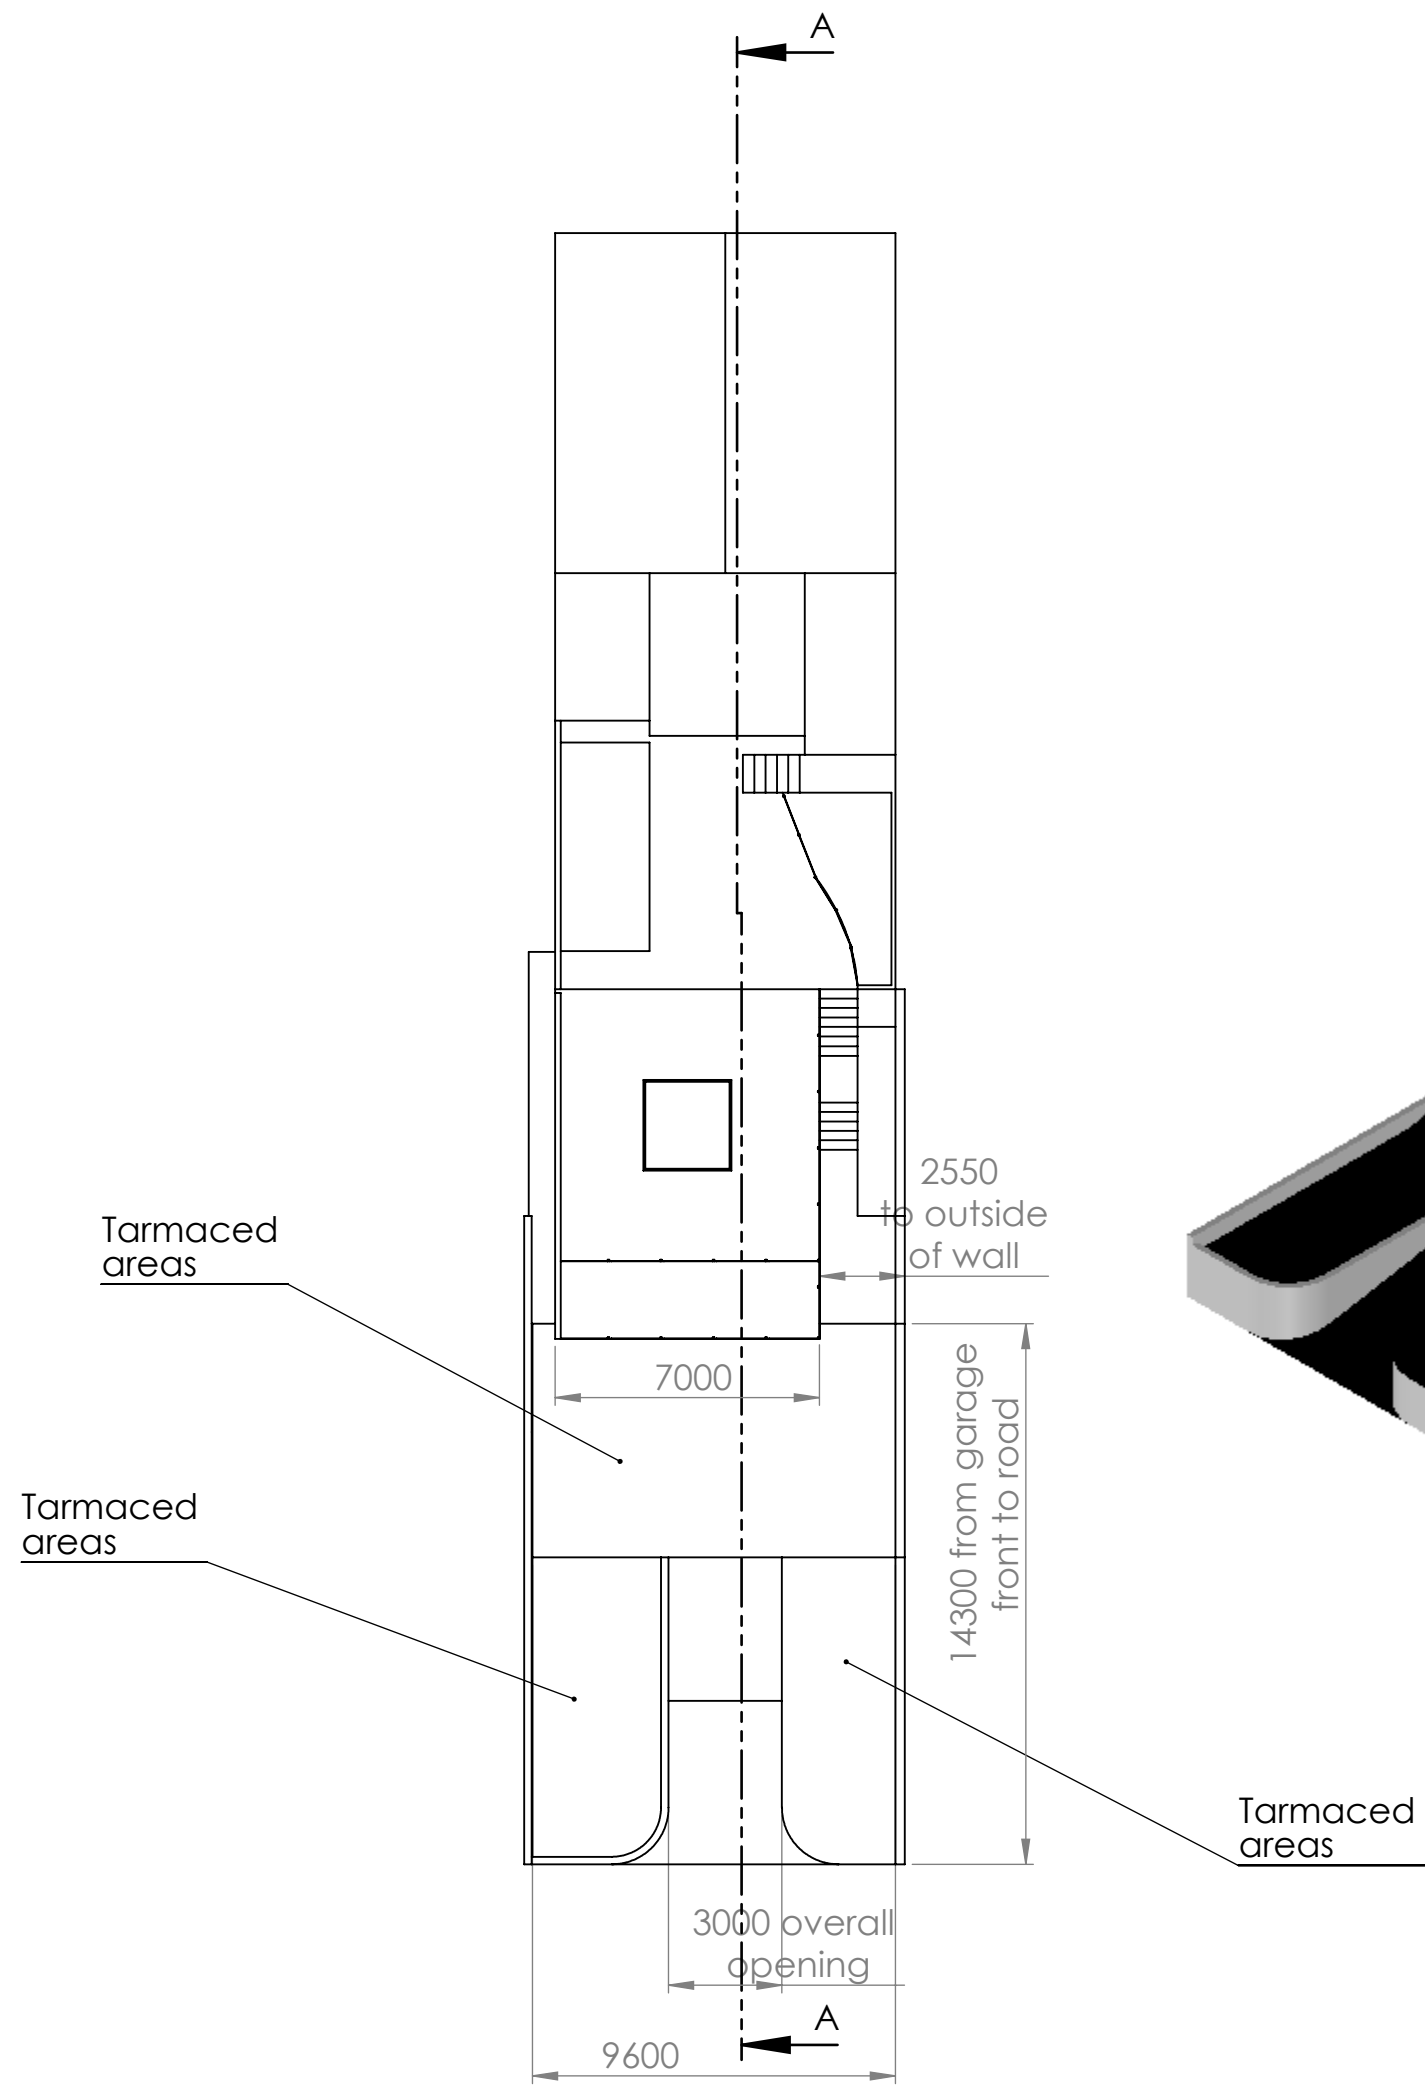

UNLESS OTHERWISE SPECIFIED: DIMENSIONS ARE IN MILLIMETERS SURFACE FINISH: TOLERANCES: LINEAR: ANGULAR:				FINISH:		DEBUR AND BREAK SHARP EDGES	DO NOT SCALE DRAWING		REVISION		
DRAWN		NAME		SIGNATURE		DATE				TITLE: Garage at 25 High Street, Brynboi, LL11 5BL	
CHK'D		Mark Hume				14/09/20					
APP'D:										DWG NO. garage 25 HS	
MFG:											
Q.A.						MATERIAL:				A1	
										SCALE: 1:200	
						WEIGHT:				SHEET 1 OF 1	