



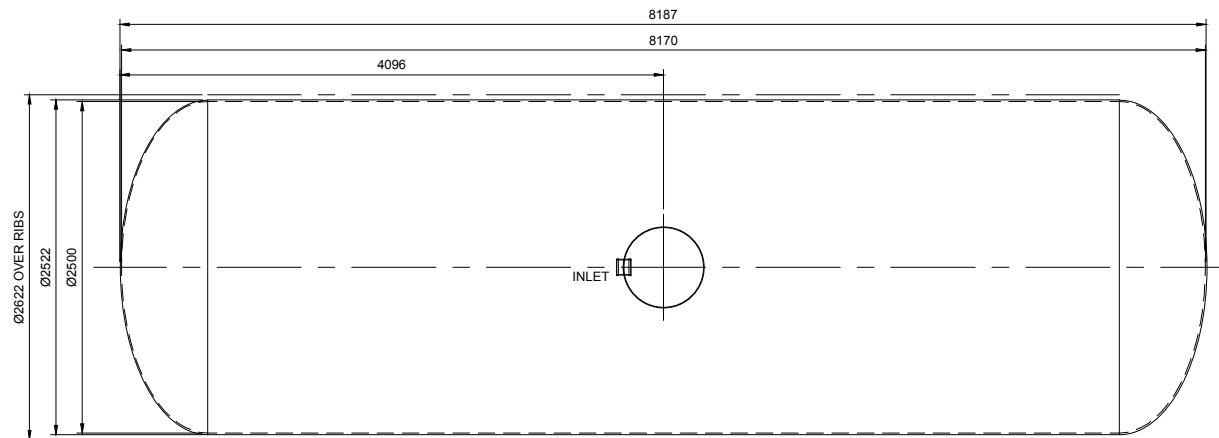

PLAN

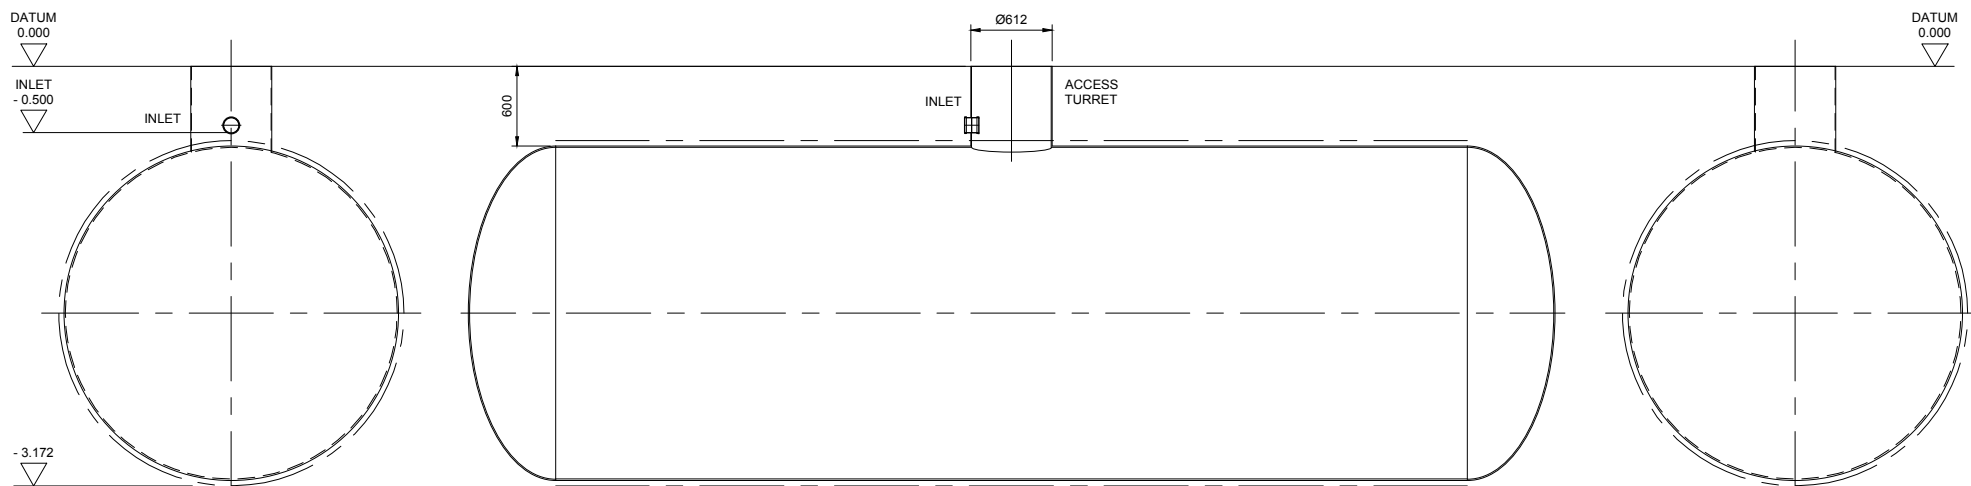

VIEW ON INLET END

SECTION THRO' TANK

VIEW ON NON-INLET

REV	DESCRIPTION	DATE	SIG	REV	DESCRIPTION	DATE	SIG
				A	For Approval	11.03.19	

THIS DRAWING IS THE PROPERTY OF MARSH INDUSTRIES LTD. AND MUST NOT BE REPRODUCED OR CIRCULATED FOR ANY PURPOSE WHATSOEVER WITHOUT FIRST OBTAINING WRITTEN CONSENT FROM THE MARSH INDUSTRIES LTD.

ORIG.	CHRD	APPD
SCALE	N.T.S.	DATE
		11.03.2019

3 RD ANGLE PROJECTION

DO NOT SCALE IF IN DOUBT ASK

CLIENT

TITLE

MARSH HOLDING TANK
38000 ltr CAPACITY

MARSH INDUSTRIES

UNITS 9-13 ADDINGTON PARK IND. EST.,
LITTLE ADDINGTON, KETTERING,
NORTHAMPTONSHIRE, NN14 4AS.

Leaders in off-mains drainage

HOLD 38000

REV A