

# astley.

Delivering creative brand environments  
through signage, print and digital solutions



Wrexham




Address: Co-op  
Lord St, Wrexham


Drg: G\_75635 - B  
Title: Ext Signage

Visual Status: FIM Approved  
Drg by: KS    Date: 22.07.20

| Date     | Rev | Amendments          |
|----------|-----|---------------------|
| 22.07.20 | A   | Items 3 & 4 updated |
| 22.07.20 | B   | Item 3 updated      |
| 22.07.20 | B   | FIM Approved        |
|          |     |                     |
|          |     |                     |


# Existing Views


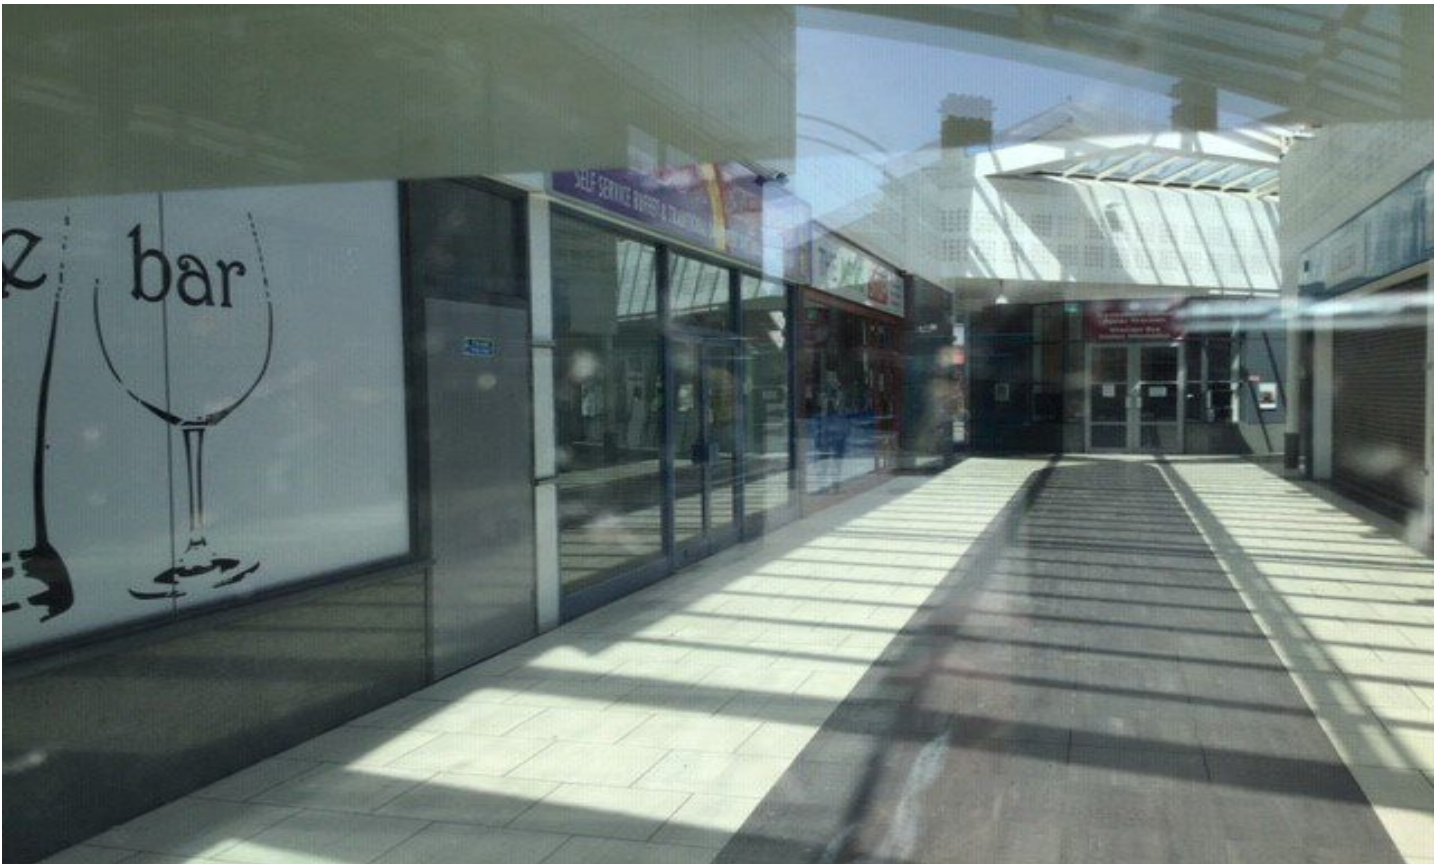


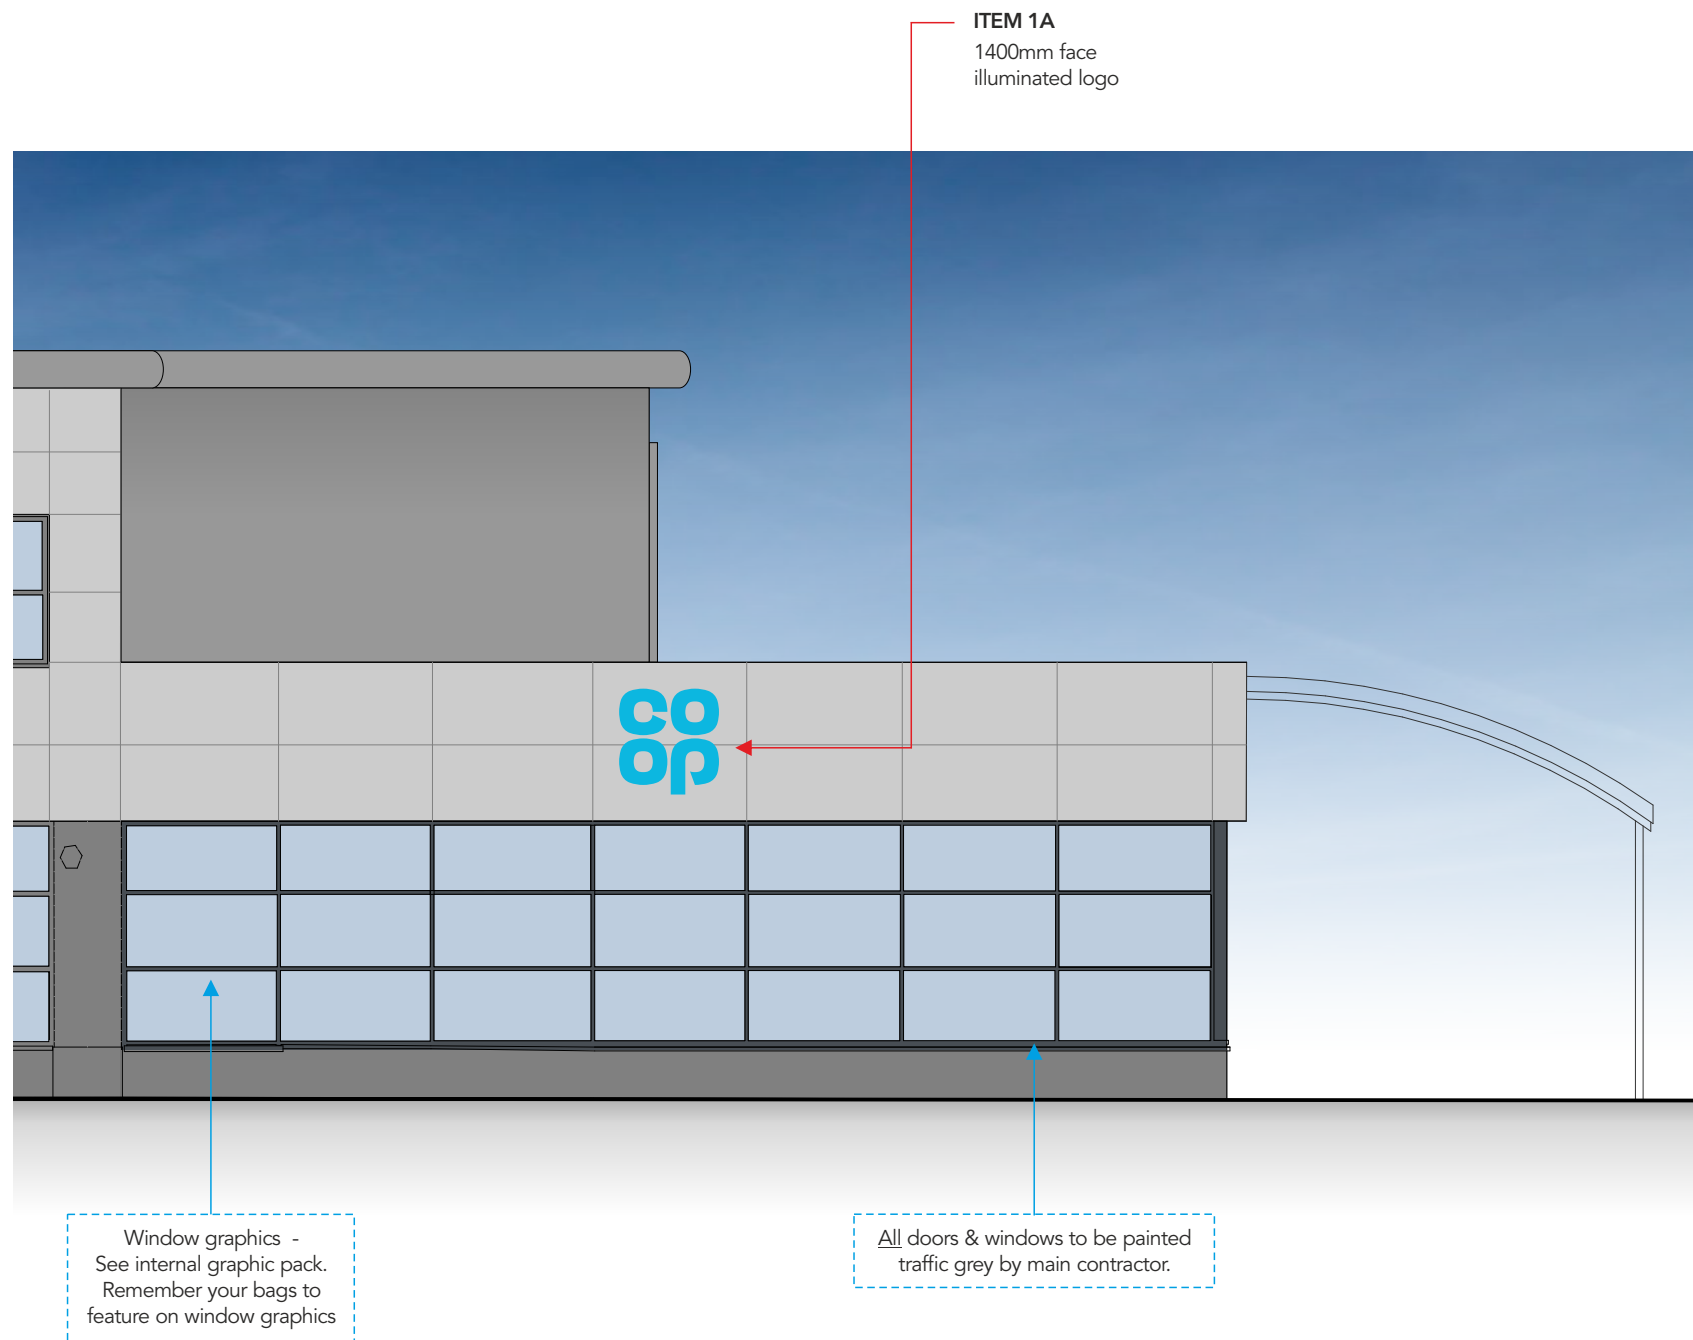



**ITEM 1B**  
1400mm face  
illuminated logo

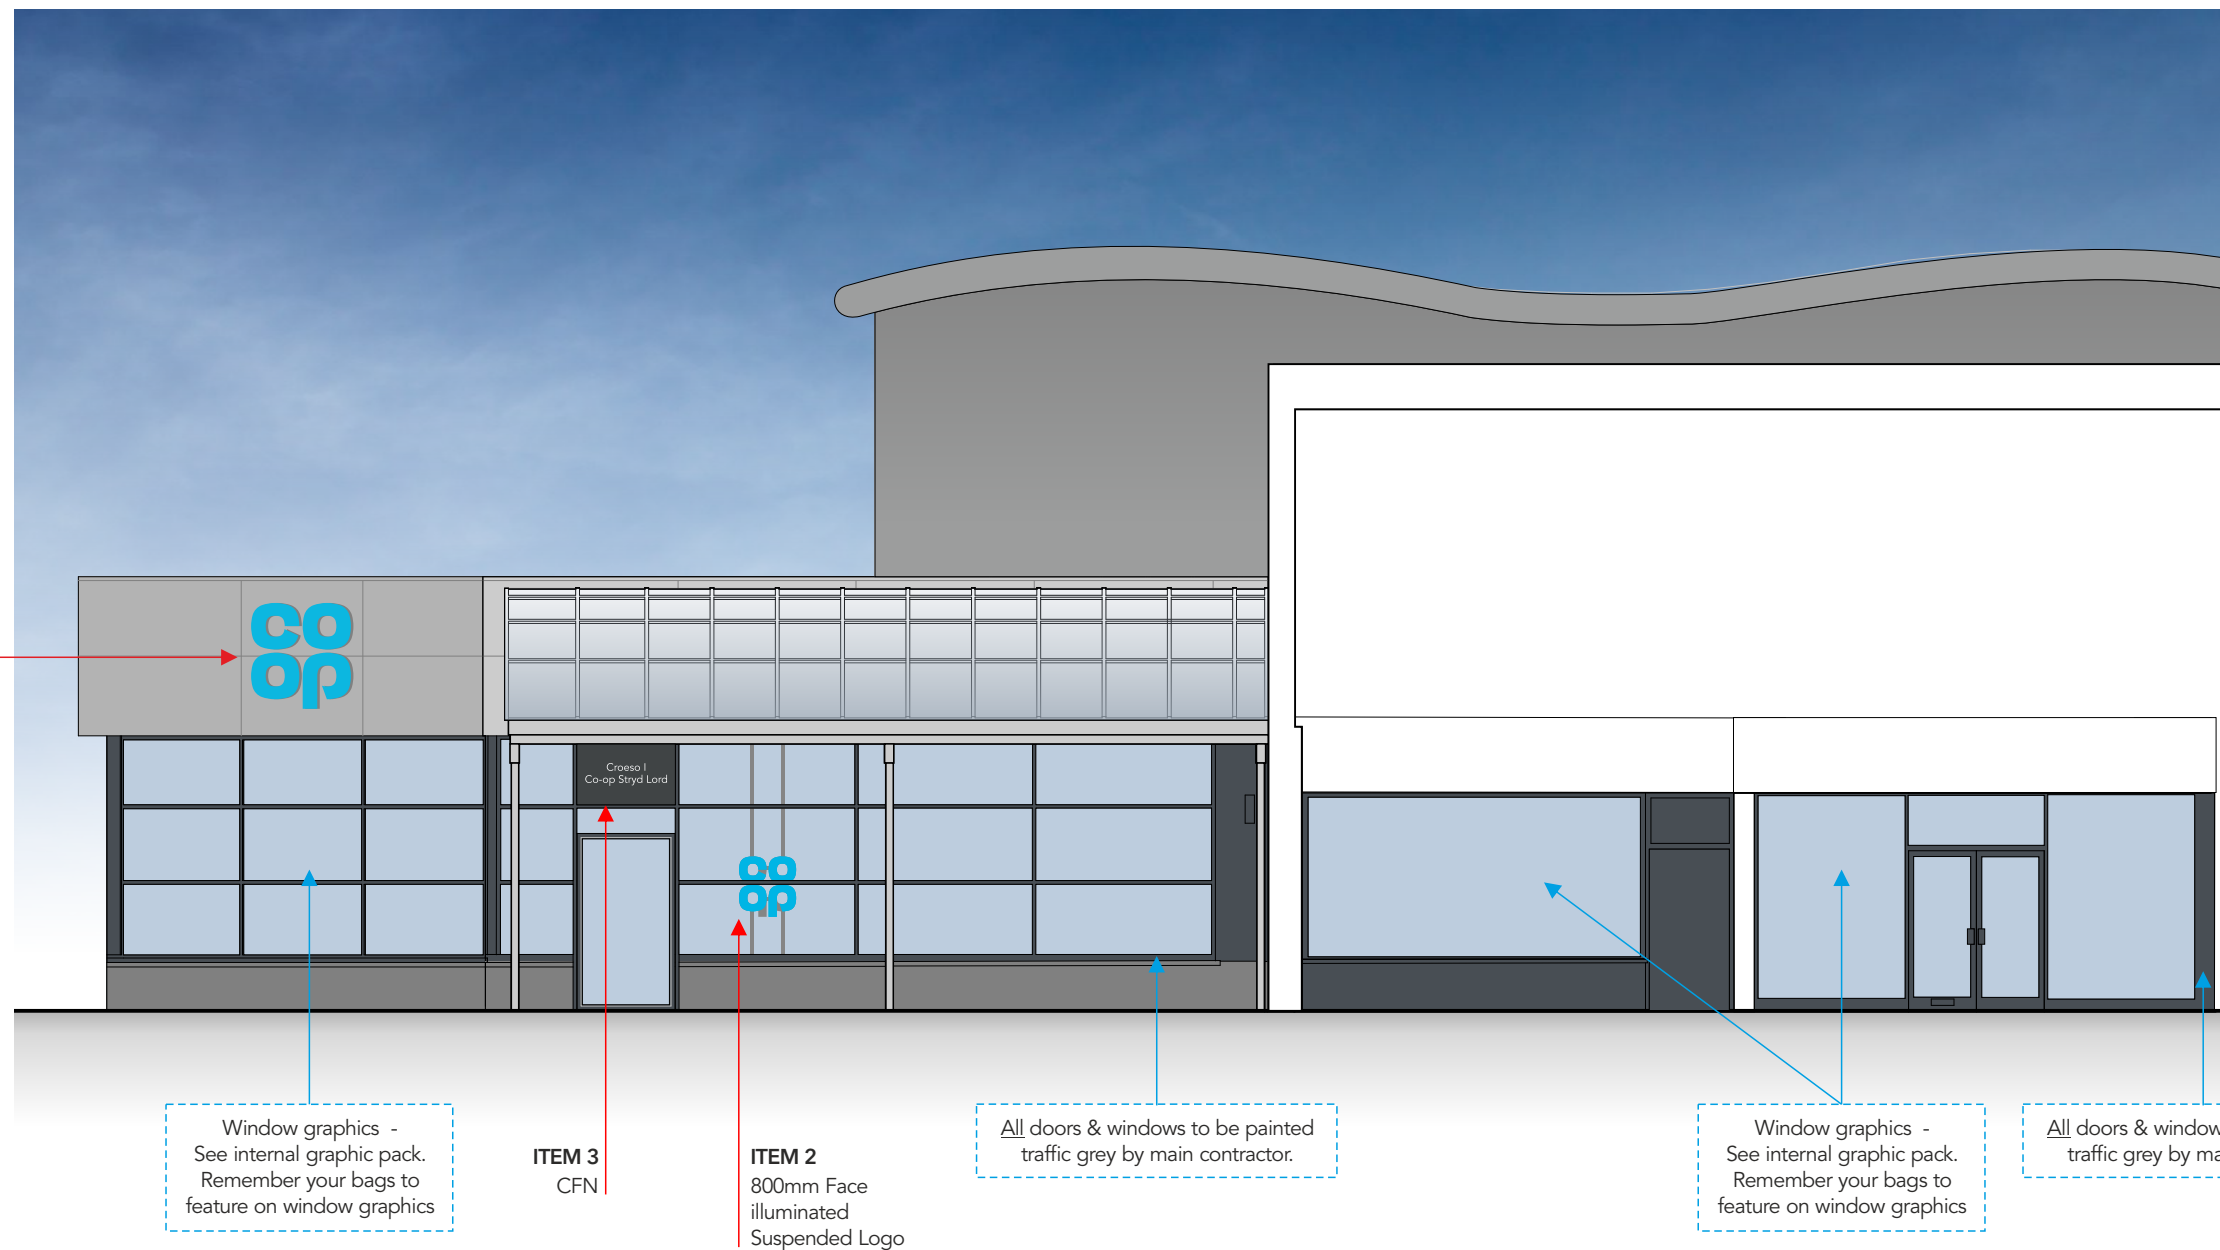

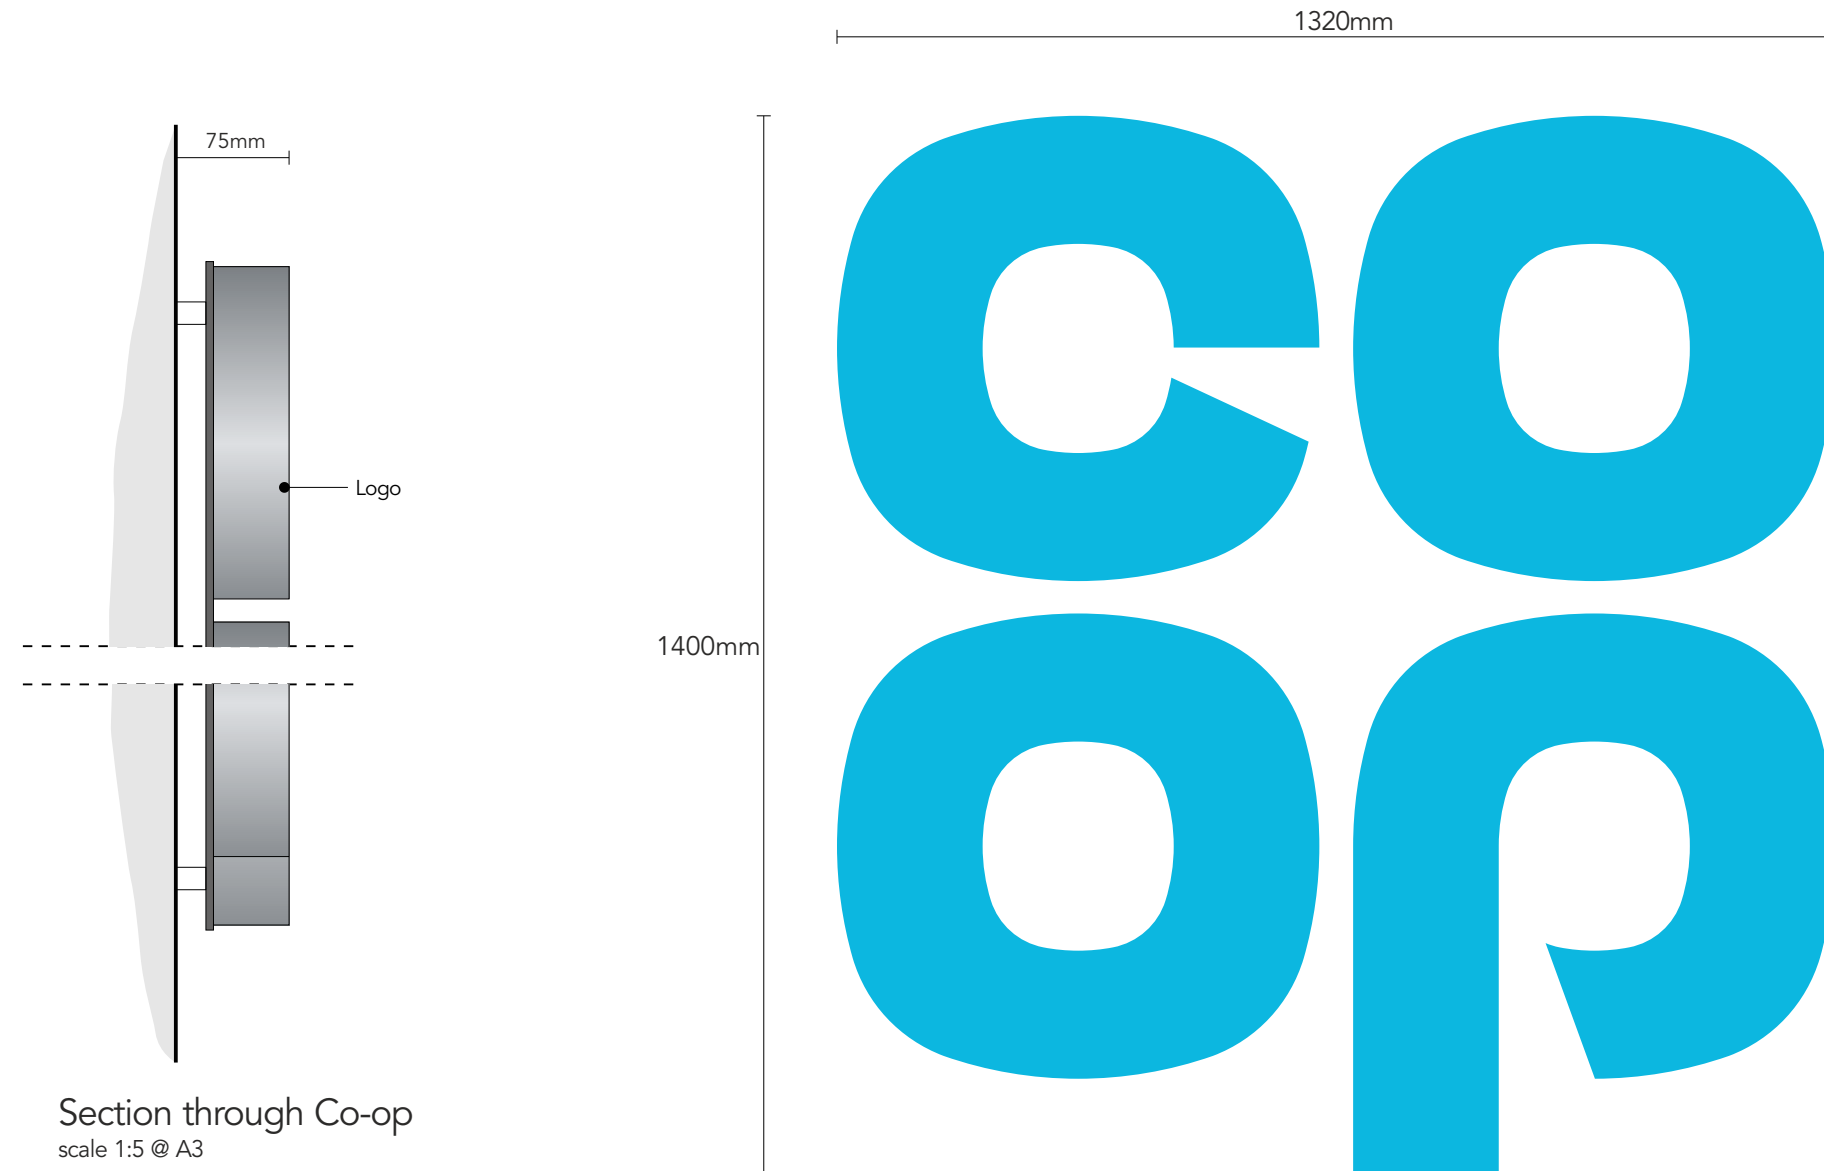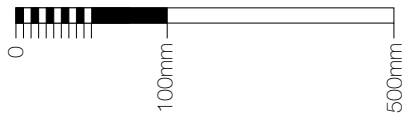


Single sided built up logo. Steel mounted plate with individual built-up face illuminated letters. Mounting plate to be 3mm mild steel fixed to building substrate with brass locator fixings.

3D built up letters to have aluminium sides, 75mm deep with 5mm Co-op blue acrylic faces. All visible edges, aluminium returns & mounting plate to be finished silver Ral 9006 60% gloss.

Letters internally illuminated by white LEDs, giving face illumination.

Height from FFL to underside of sign being: 4000mm

All illuminated signs to have 5 amp switched fused spur behind sign location

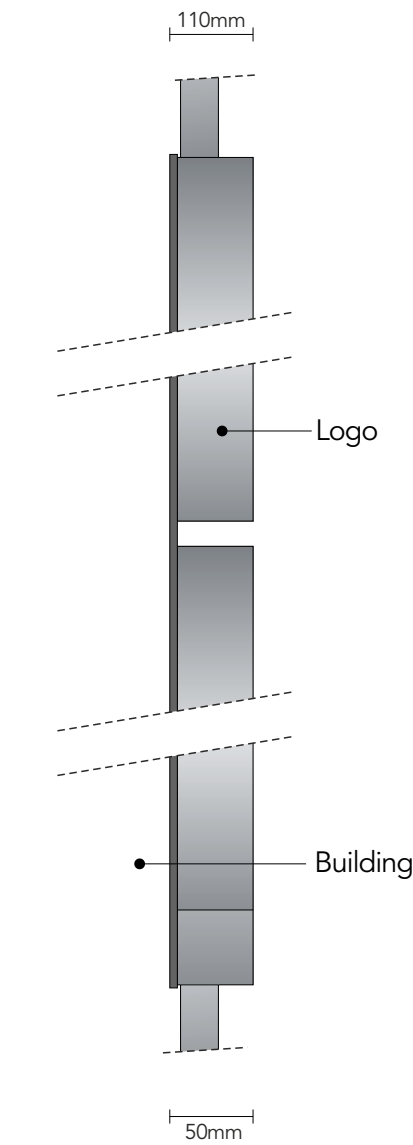

Side view - scale 1:10 @ A3

Double sided built up logo.


Steel mounted plate with individual built-up face illuminated letters. Mounting plate to be 3mm mild steel fixed to building substrate with brass locator fixings.

3D built up letters to have aluminium sides, 50mm deep with 5mm Co-op blue acrylic faces. All visible edges, aluminium returns & mounting plate to be finished silver Ral 9006 60% gloss.


Internally illuminated by white LEDs (face only).

Note: Electrical feed to be supplied to sign position by main contractor prior to installation.

Height from FFL to underside of sign TBC

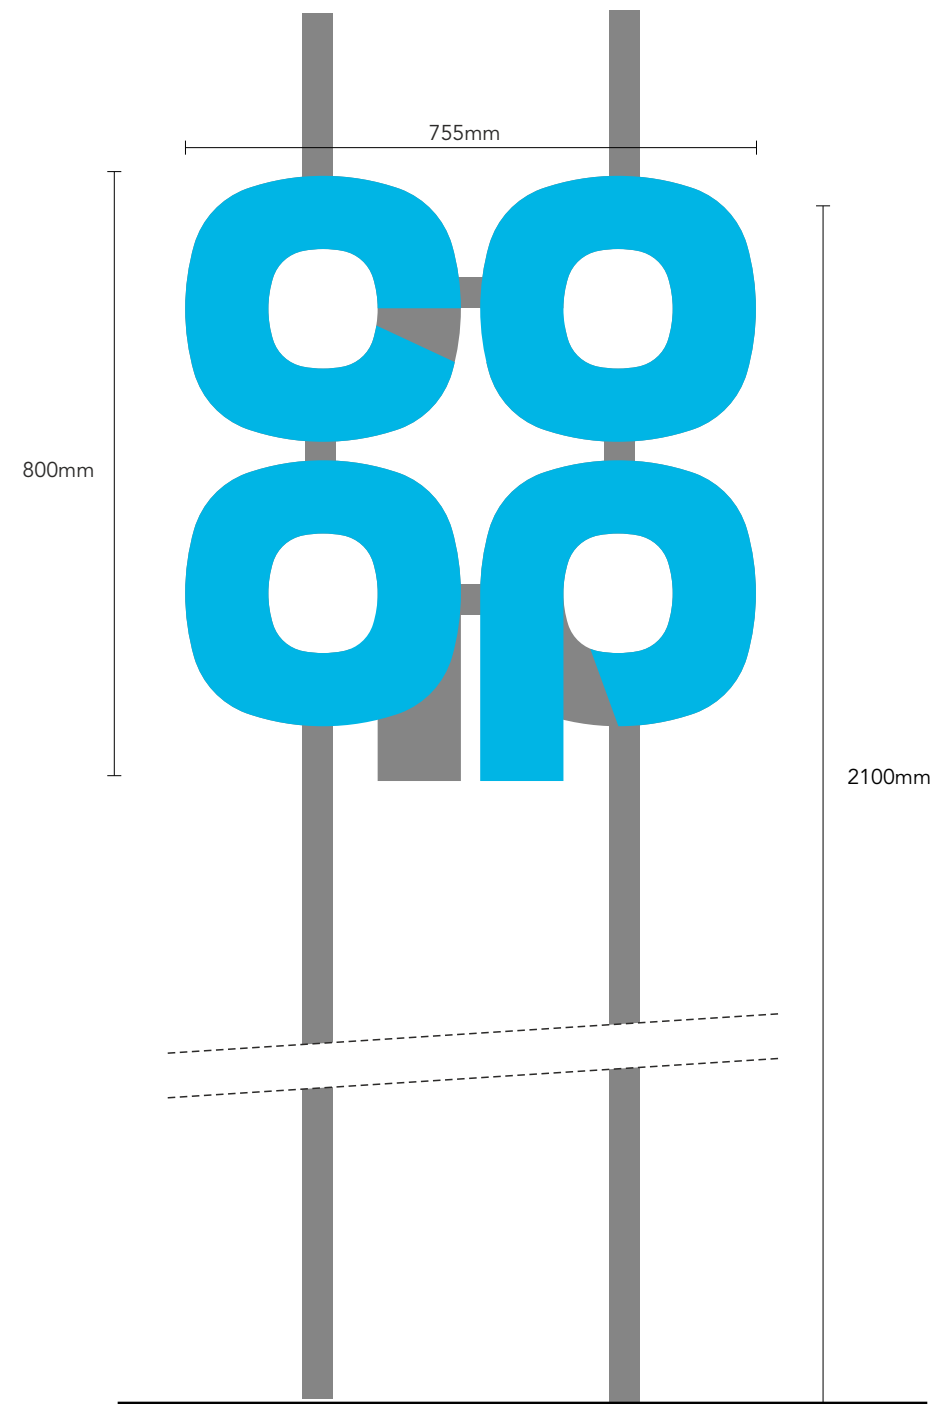

Face view - scale 1:10 @ A3

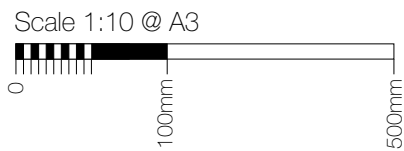


## Item 3 - scale 1:10 @ A3

Glazing reverse applied double sided grey vinyl, then externally fitting 100mm high text from 5mm thick white Perspex 069 acrylic. Letters fitted to substrate with VHB. Non illuminated.

Height from FFL to underside of sign being: 2750mm

Store fascia name to be confirmed

Translation to be confirmed

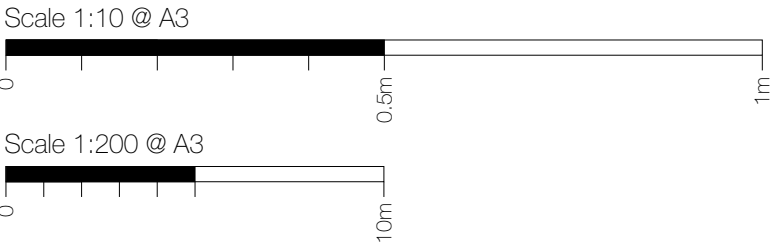

# Rear View - Item 4


Specification



scale 1:10 @ A3

- 1No new deliveries sign
- 1No. 600 x 600mm Flat aluminium panel with applied vinyl display, anti graffiti lacquered, rounded corners. Fixed to wall with suitable fixings
- Non illuminated.
- Height from FFL to underside of panel being: 1400mm

Translation to be confirmed

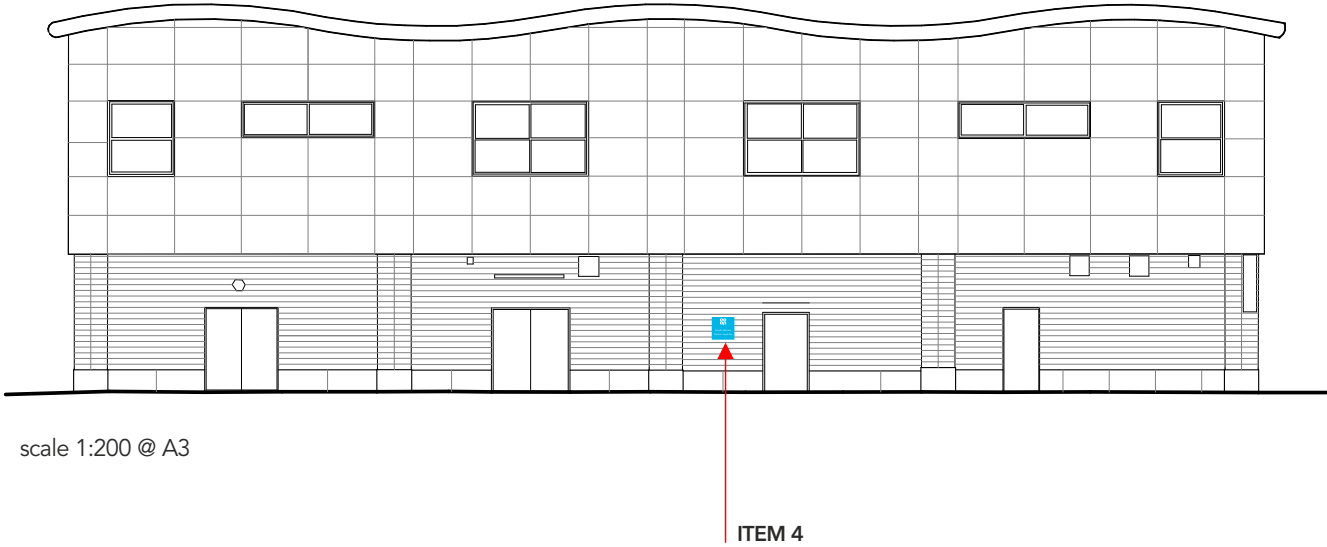

- 1A - Logo
- 1B - Logo
- 2 - Suspended Logo
- 3 - CFN
- 4 - Goods delivery sign

