



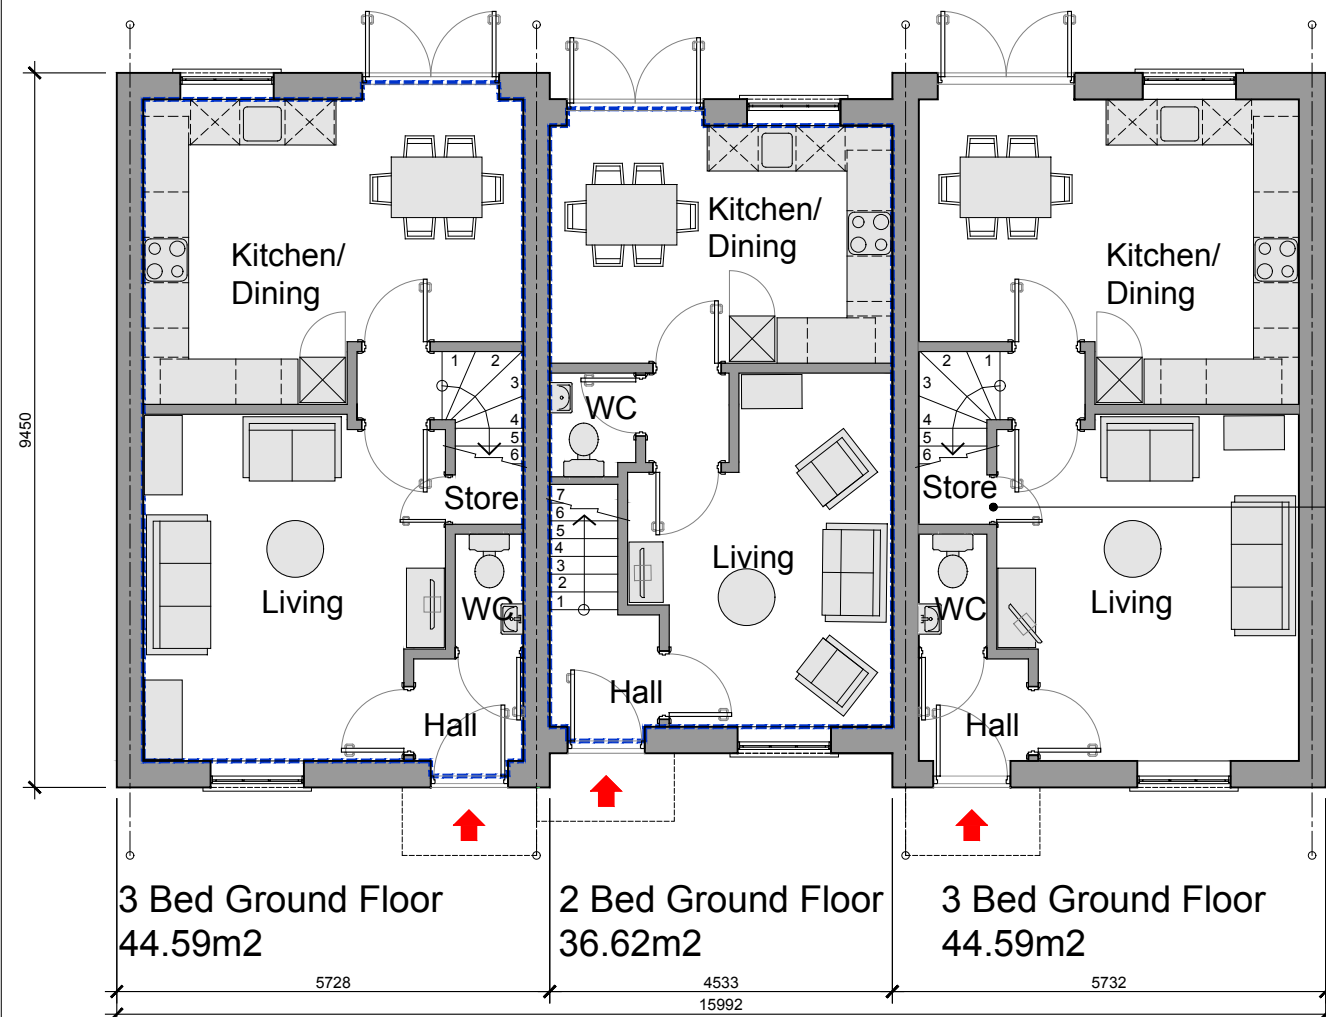

Ground Floor

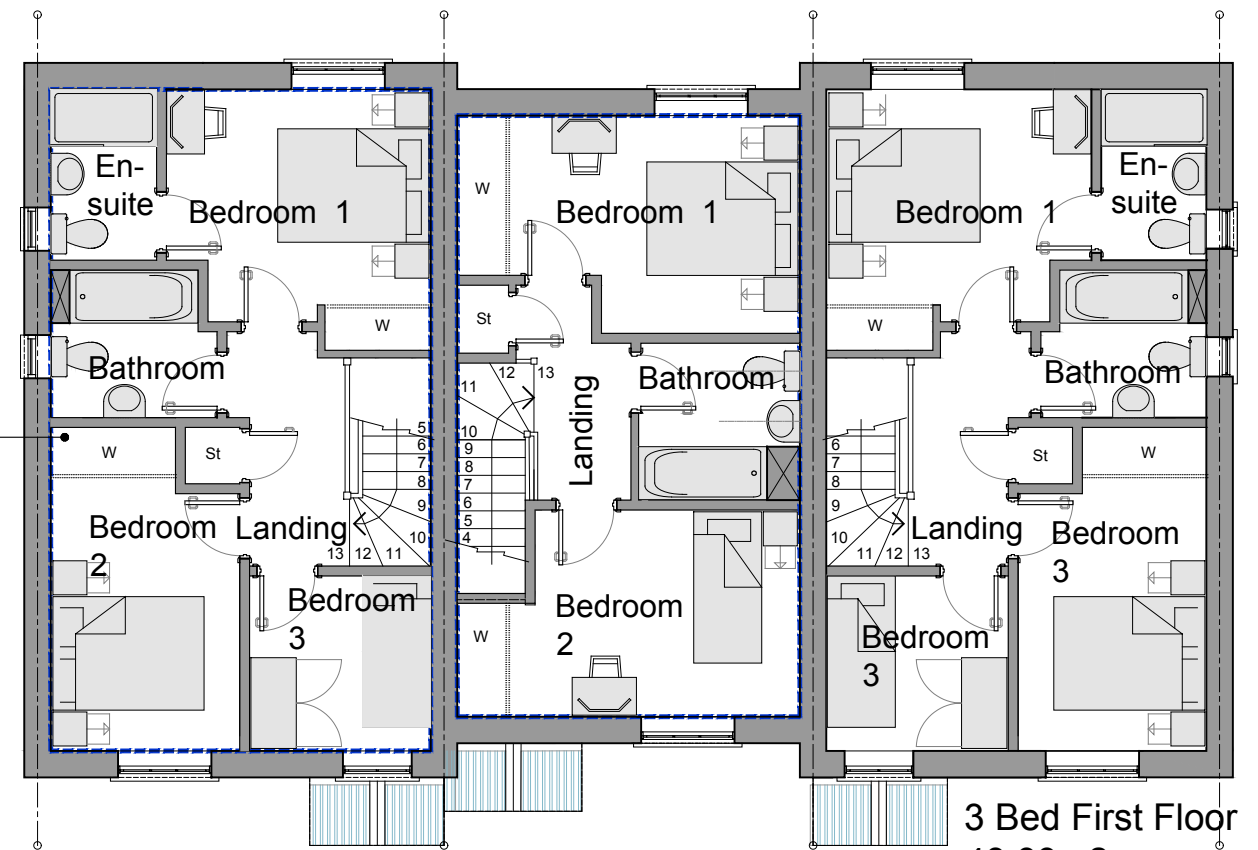


FIRST Floor

2 & 3 BEDROOM TERRACED HOUSES

2 Bed Mid-Terrace 72.65m2 (781 sq ft)

3 Bed End-Terrace 88.68m2 (954 sq ft)

scale 1:100 @ A3 (1:50 @ A1)

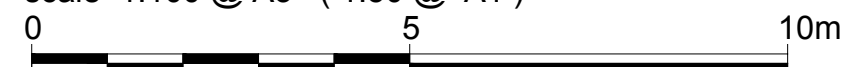

PLANNING DRAWING

owen ellis
Architects

Housing Development
Land off Hillock Lane, Gresford

GA Plans, Elevations
2 & 3 Bedroom Terraced Houses (72 & 88 m2)

DRAWING NUMBER 4124 / SK 25
REVISION -
DATE 05.12.2019
SCALE 1:100 @ A3