



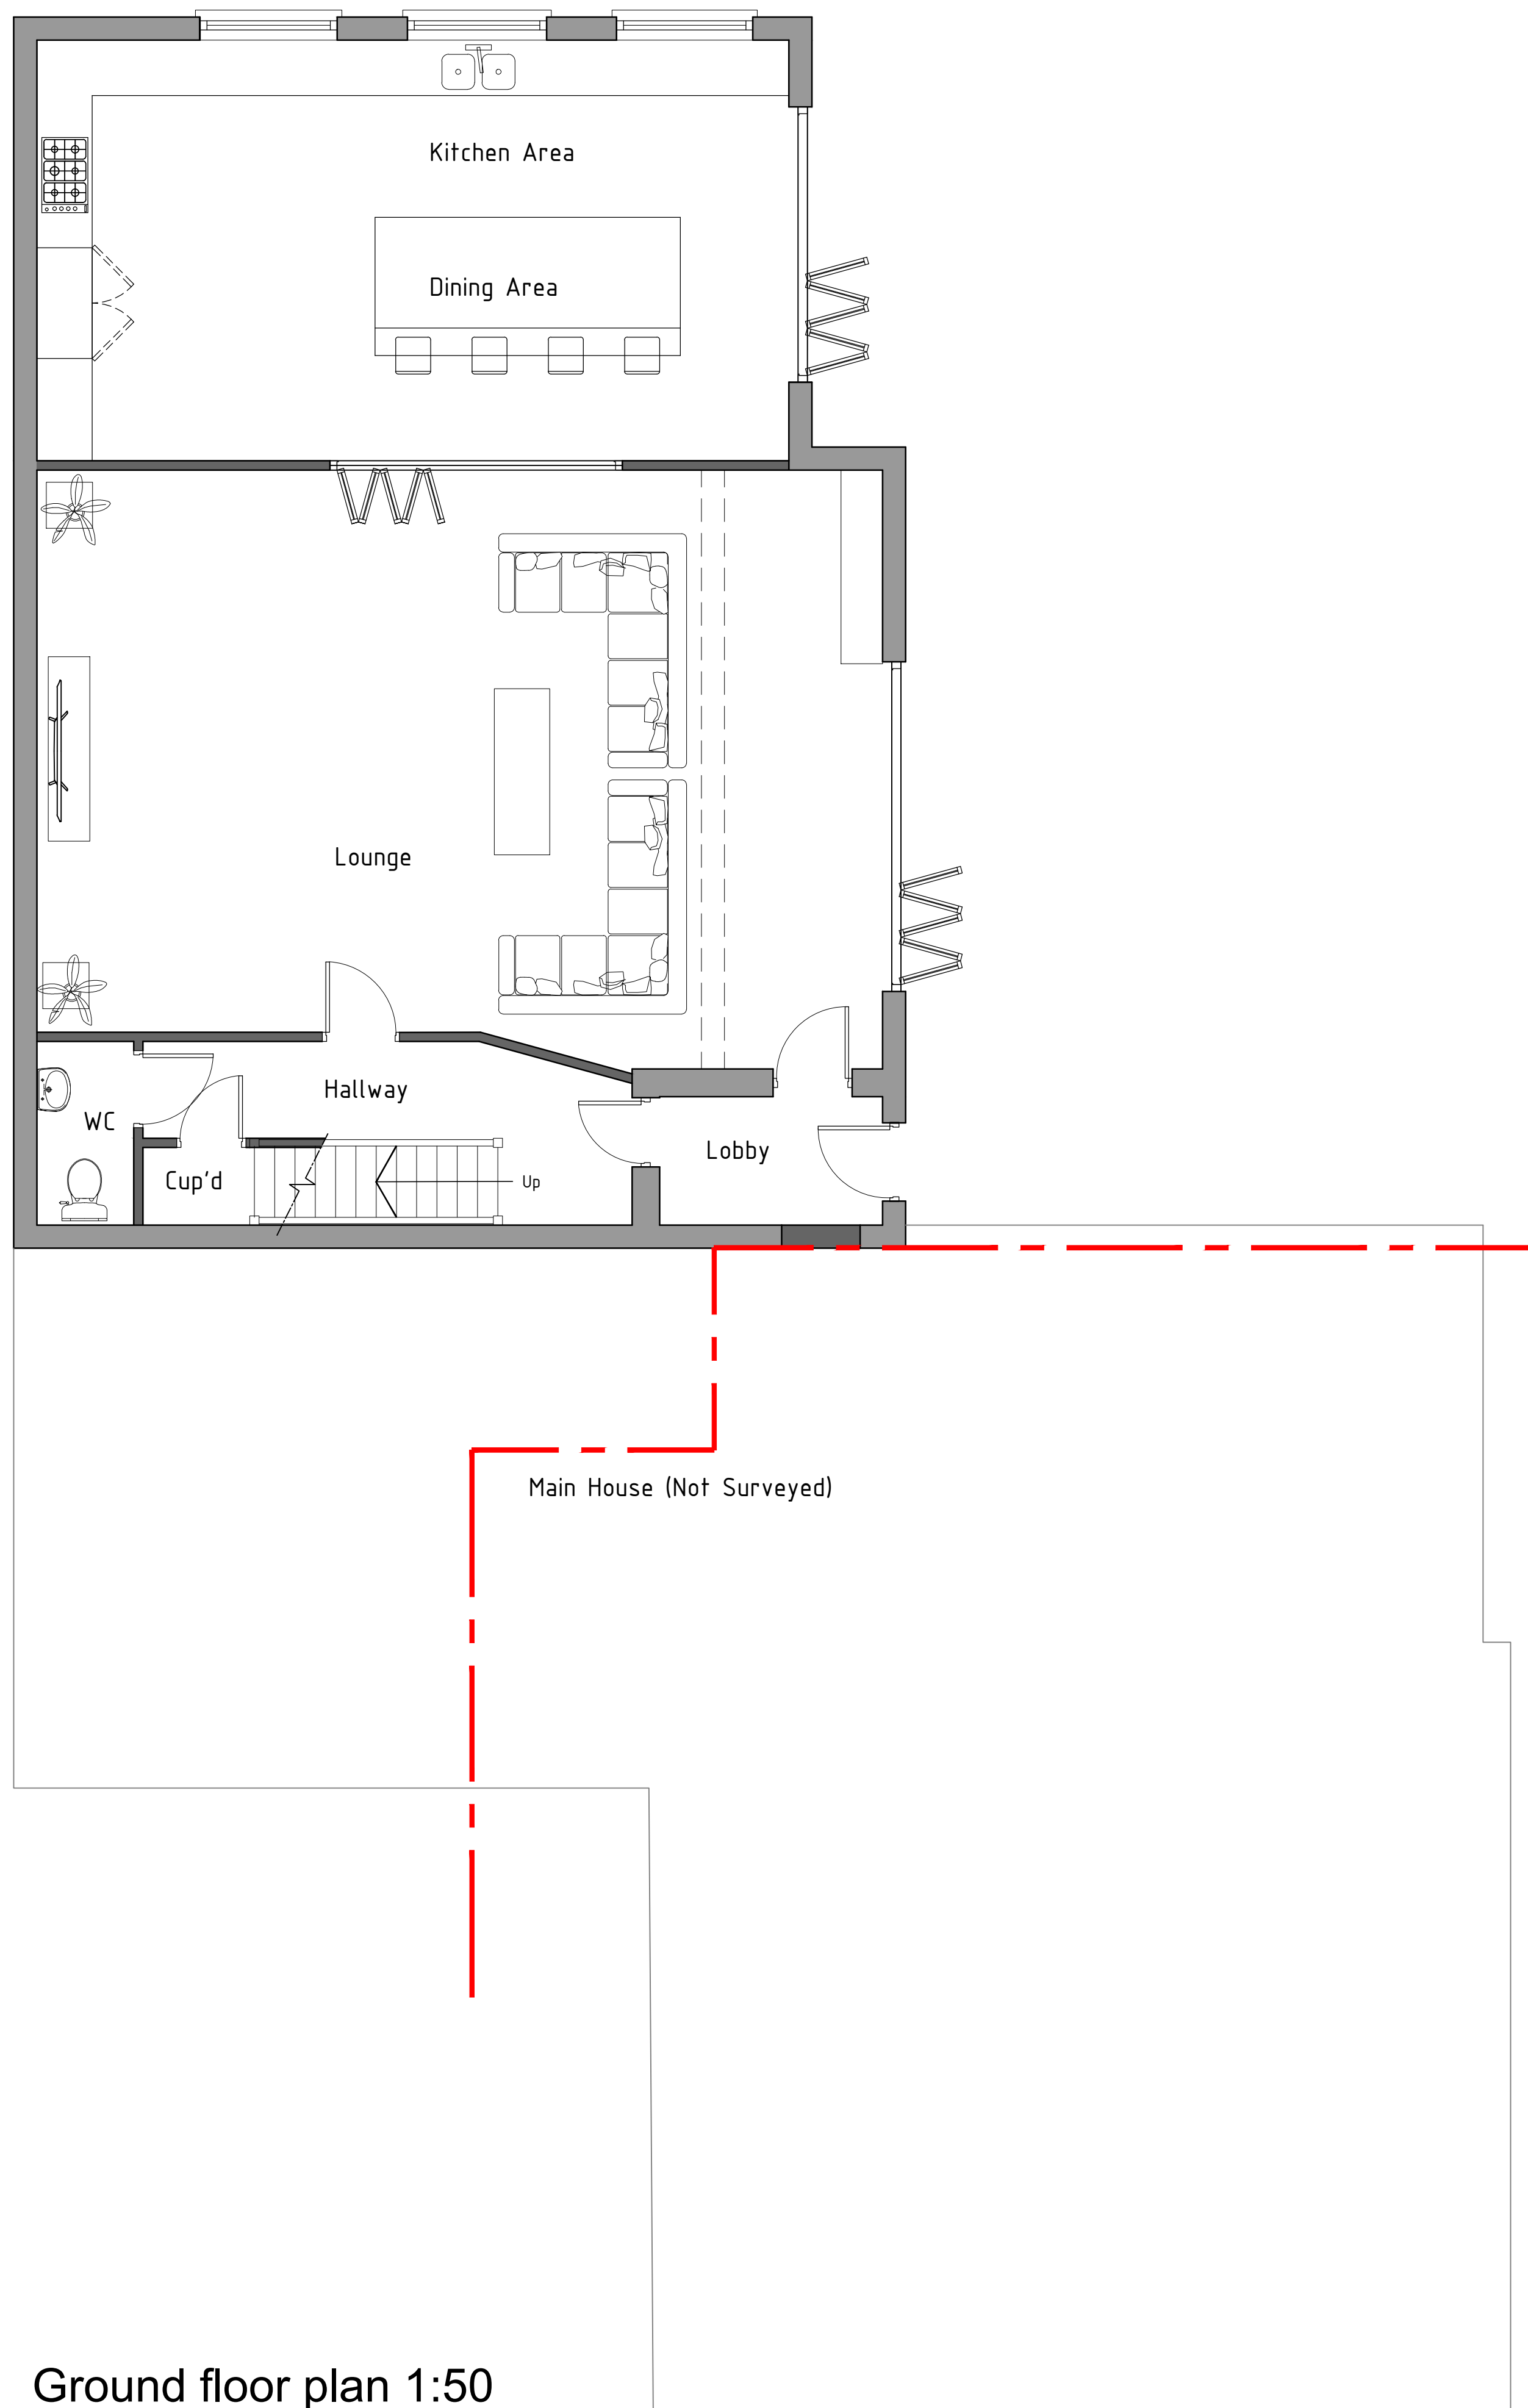

Ground floor plan 1:50

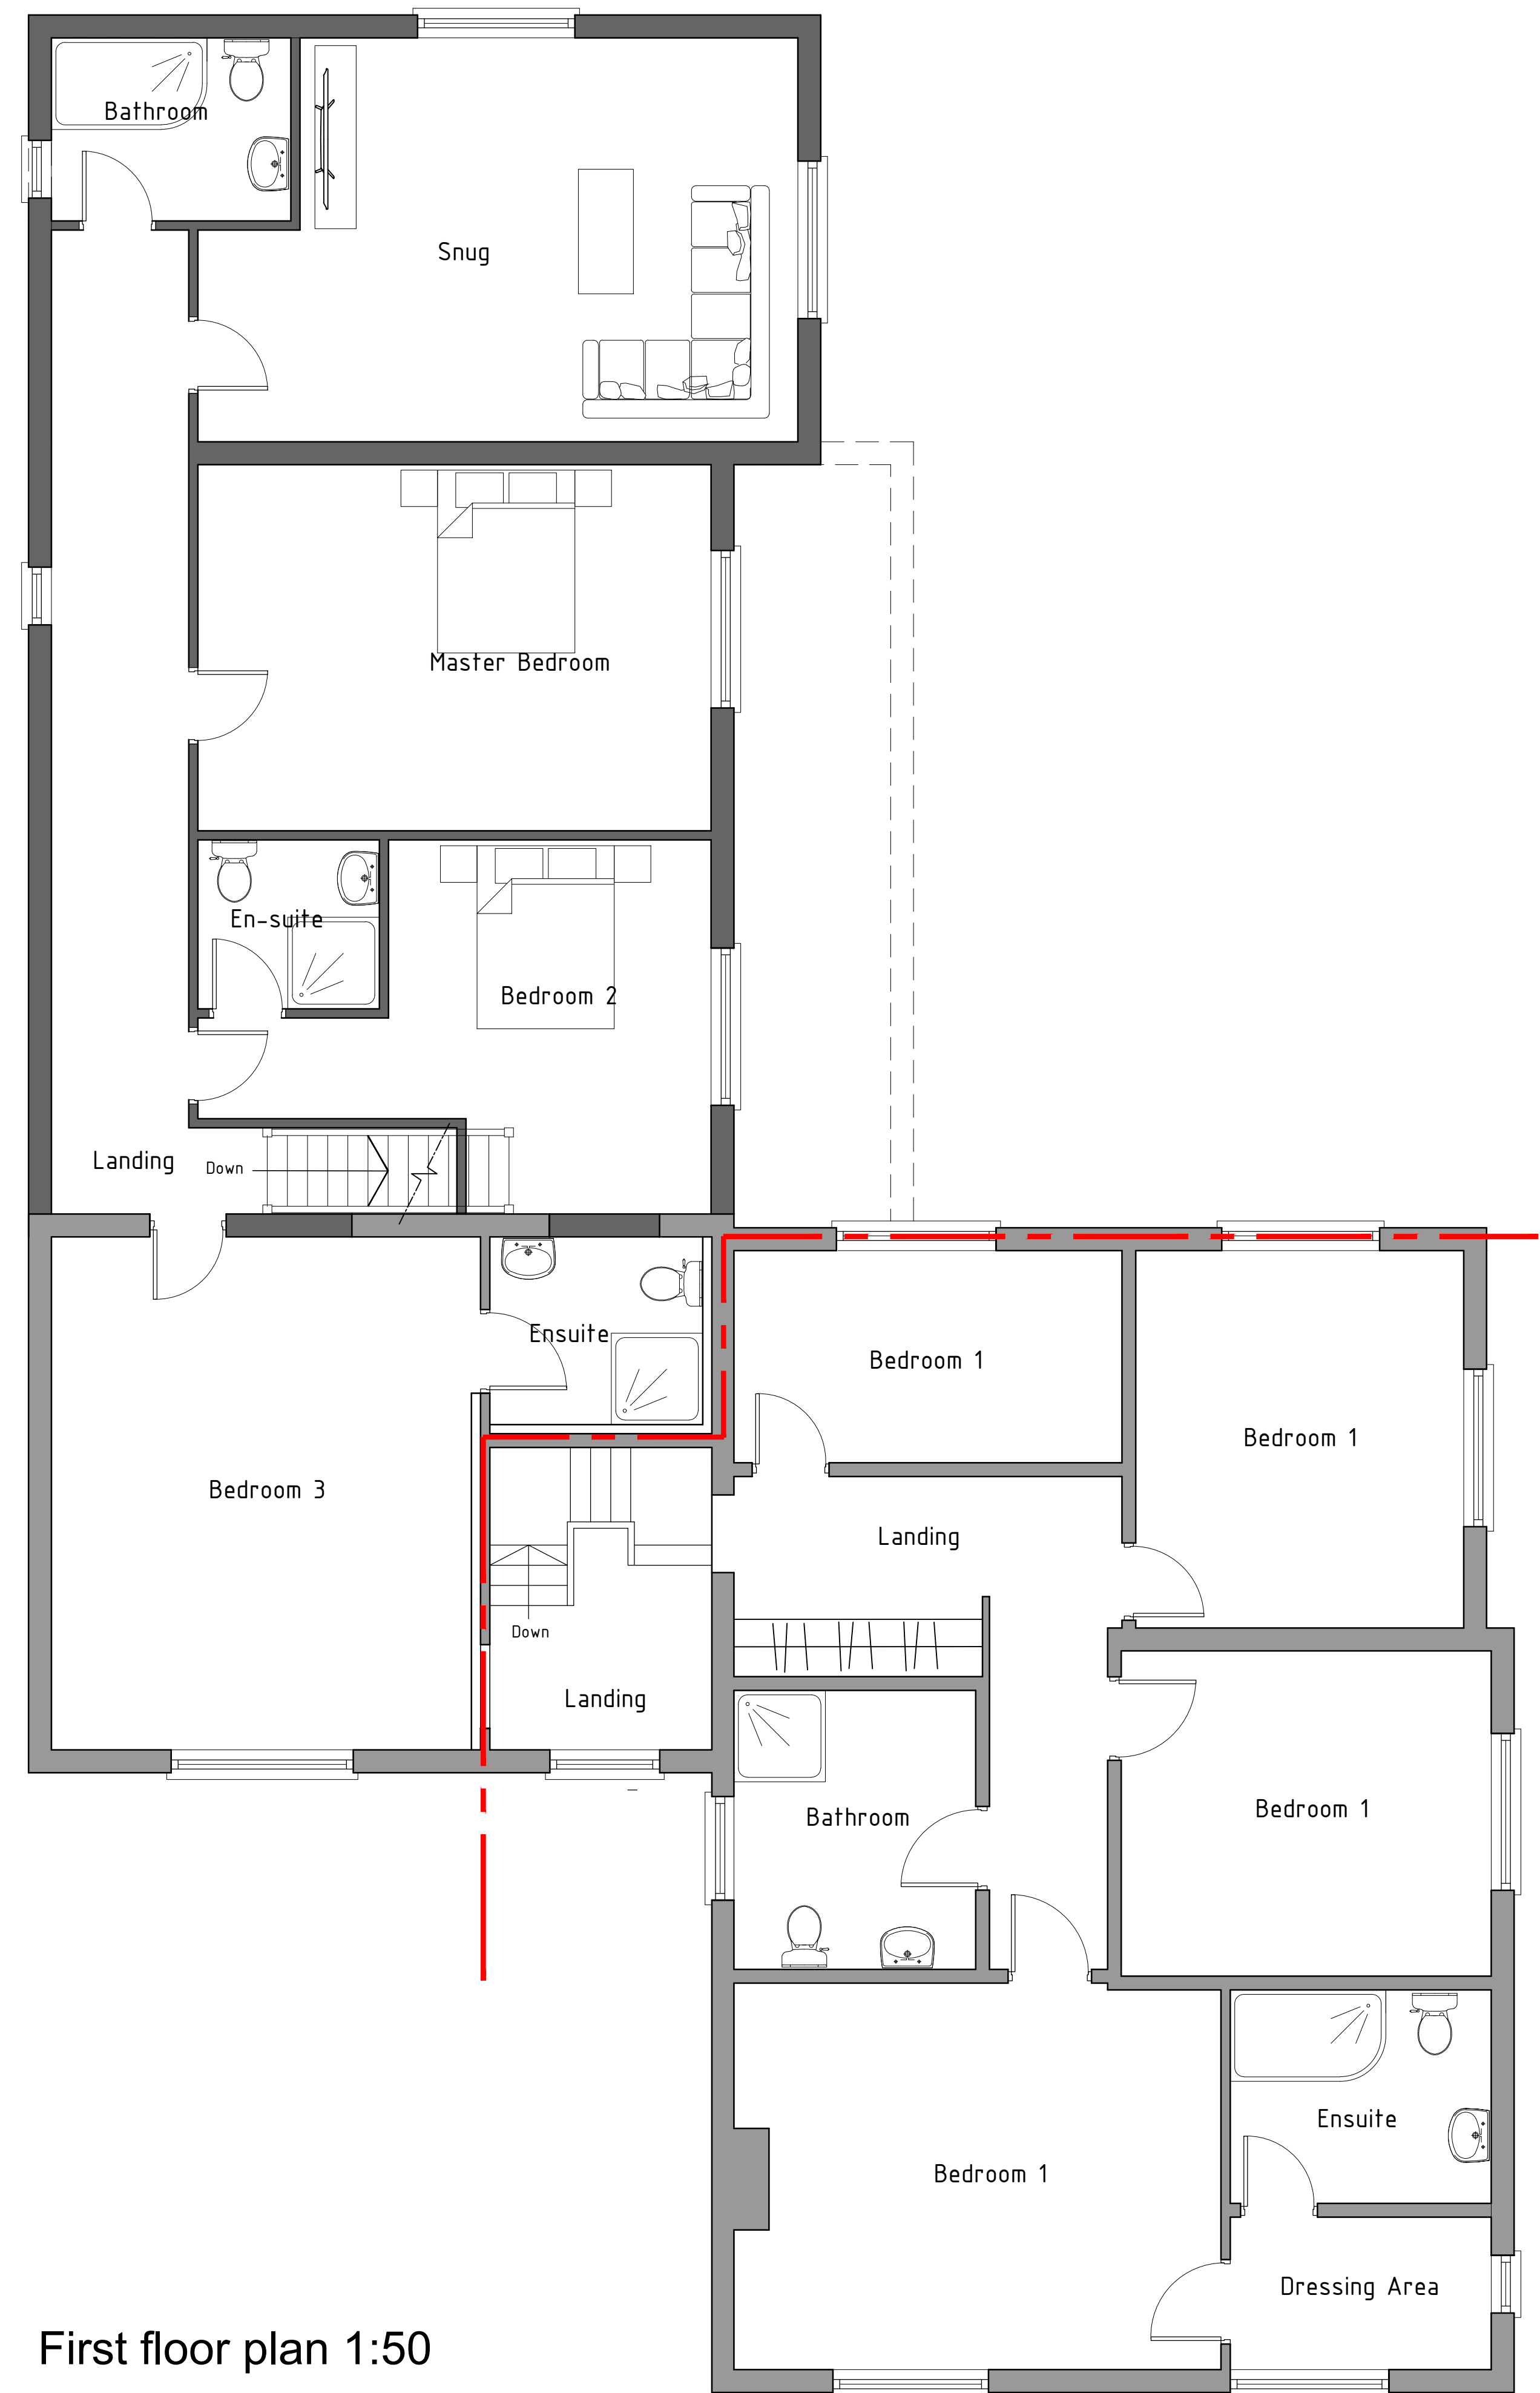

First floor plan 1:50