


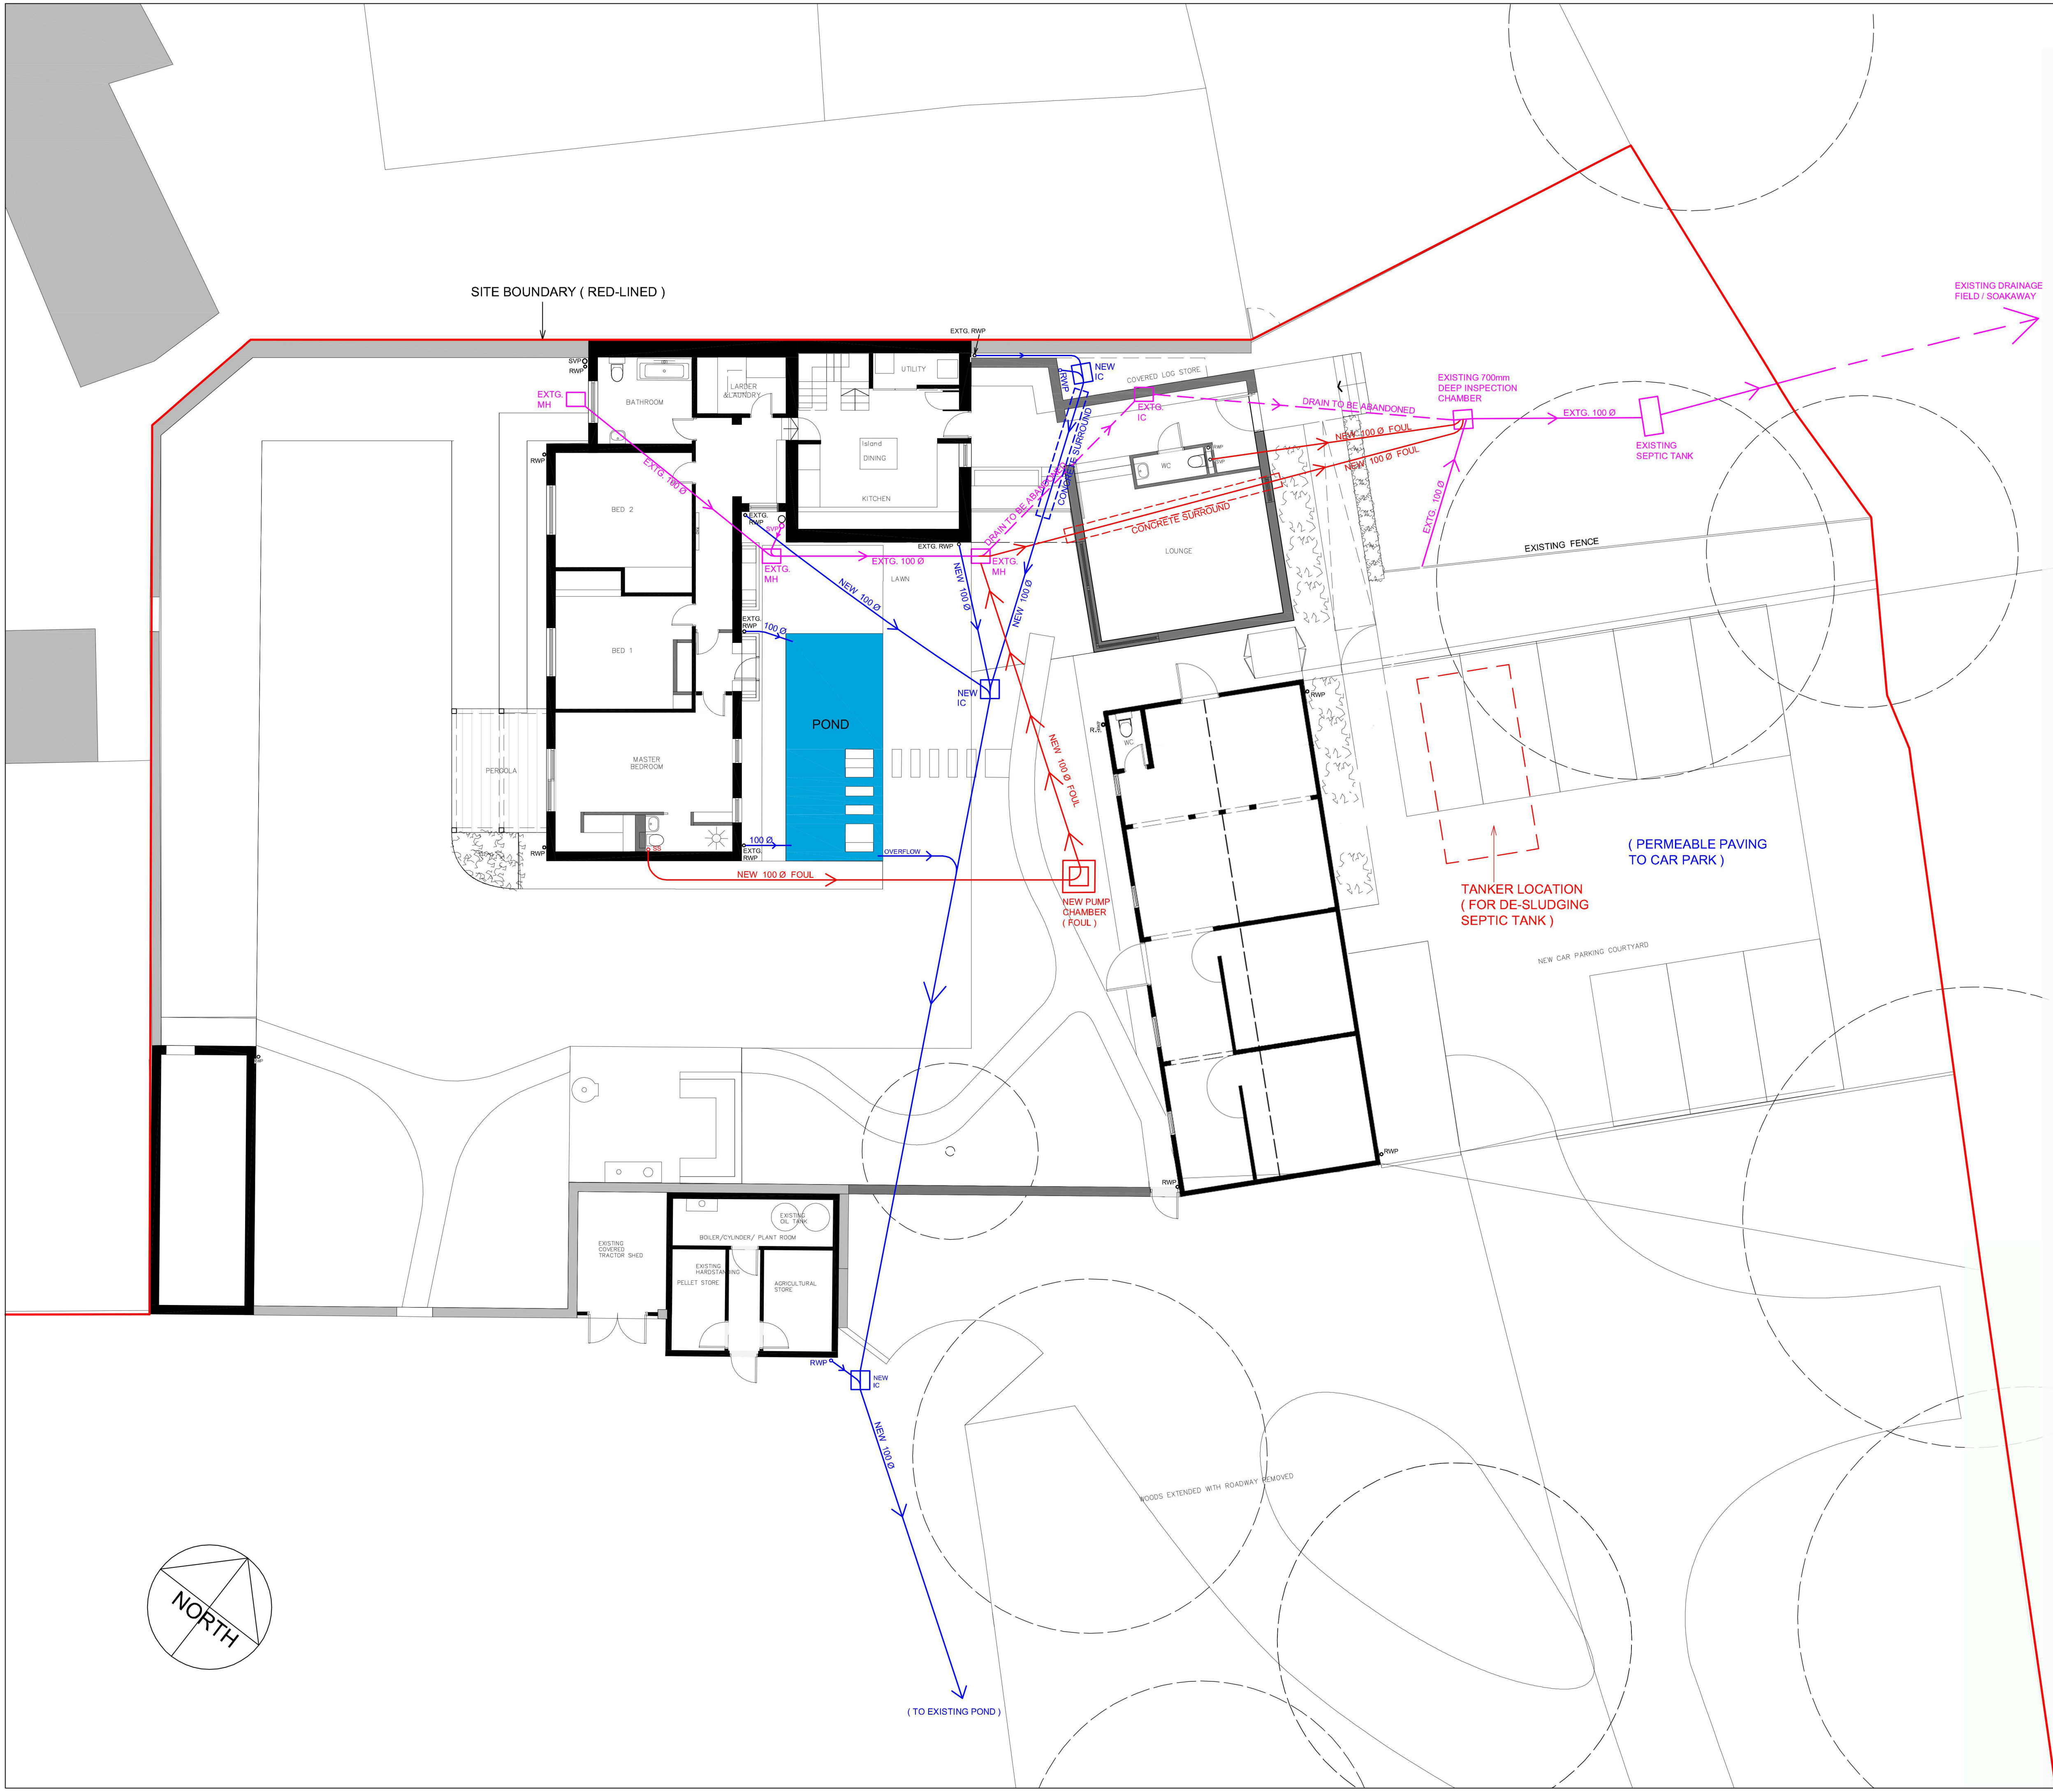

KEY

FOUL DRAINAGE ( EXISTING )

FOUL DRAIN TO BE ABANDONED

FOUL DRAINAGE ( NEW )

RISING ( PUMPED ) MAIN - FOUL

SURFACE WATER DRAINAGE ( NEW )

FOUL INSPECTION CHAMBER

FOUL PUMP CHAMBER

SURFACE WATER INSPECTION CHAMBER

EXISTING TREES



|      |          |                                                         |          |         |
|------|----------|---------------------------------------------------------|----------|---------|
| P2   | 02.09.19 | FW drain added from new En-suite. / Drain runs revised. | PLANNING | RM      |
| P1   | 23.08.19 | First Issue.                                            | PLANNING | RM      |
| Rev. | Date     | Description                                             | Status   | Rev. by |



Project Trevallyn Wood, Manor Lane, Rossett  
LL12 0HH

Title Proposed Drainage Modifications

This drawing is the property of Elliot Bond Consulting Ltd and must not be reproduced without permission.

|                     |                   |                                  |            |  |
|---------------------|-------------------|----------------------------------|------------|--|
| Drawn by<br>R.M     | Checked by<br>P.D | Client<br>R & R Horan            |            |  |
| Scale<br>1:100 @ A1 | Date<br>Aug 2019  | Drawing Number<br>EBC00622 - 200 | Rev.<br>P2 |  |

TO BE PRINTED IN COLOUR