
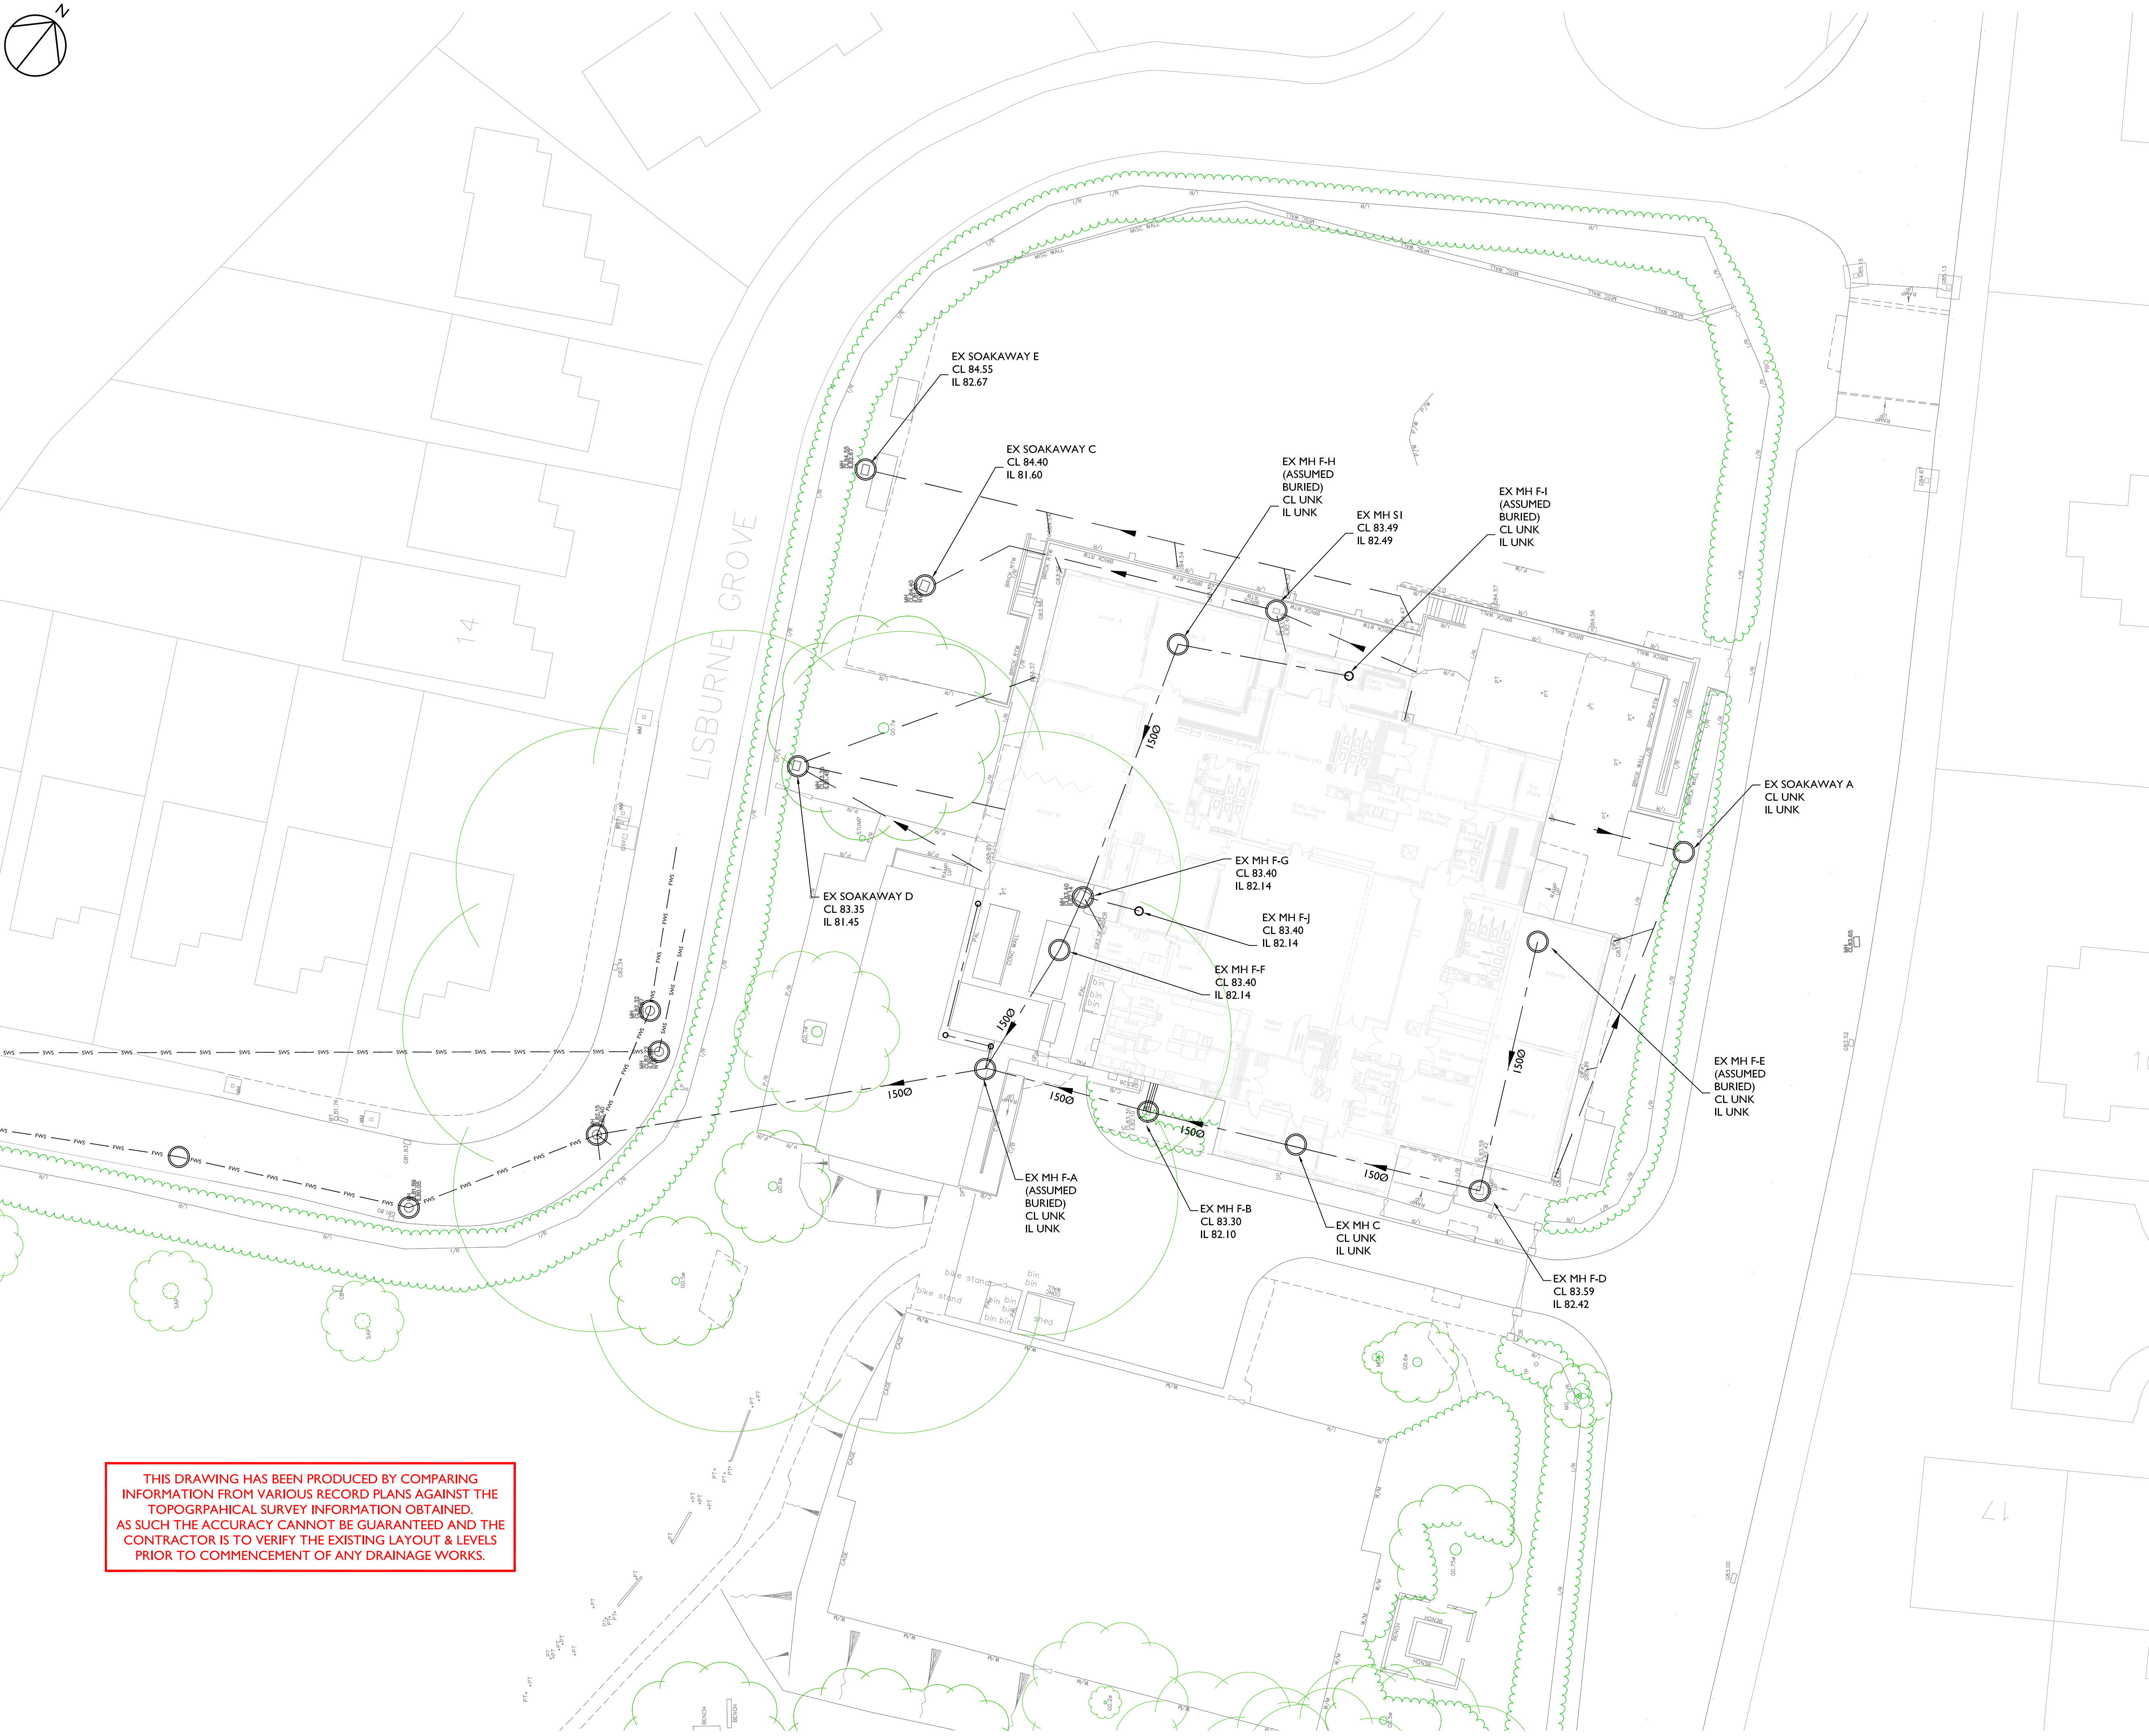


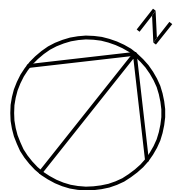

EXISTING DRAINAGE NOTES

THE LOCATION LINE & LEVEL OF ALL KNOWN EXISTING DRAINAGE PIPEWORK INDICATED ON THIS DRAWING IS APPROXIMATE AND FOR GUIDANCE PURPOSES ONLY.

IT IS THE CONTRACTORS RESPONSIBILITY TO DETERMINE THEIR EXACT LINE AND LEVEL, BY WAY OF HAND EXCAVATED TRIAL PITS, PRIOR TO THE COMMENCEMENT OF ANY EXCAVATION WORKS ON SITE. THE CONTRACTOR SHALL TAKE ALL NECESSARY PRECAUTIONS AND MAINTAIN THE STRUCTURAL INTEGRITY OF ALL ABOVE AND BELOW GROUND SERVICE INSTALLATIONS.

THE CONTRACTOR SHALL IMPLEMENT AND MAINTAIN THROUGHOUT THE DURATION OF THE CONTRACT A FULL TRAFFIC MANAGEMENT SYSTEM TO ENSURE SAFE PASSAGE OF VEHICLES/PEDESTRIANS IN THE VICINITY OF THE WORKS. ALL TRAFFIC SIGNS, SIGNALS, BARRIERS ETC. SHALL BE IN ACCORDANCE WITH CHAPTER 8 OF THE TRAFFIC SIGNS MANUAL.

THE CONTRACTOR SHALL MAKE ADEQUATE PROVISION FOR DEALING WITH AND DISPOSING OF GROUND/SURFACE WATER ENCOUNTERED DURING EXCAVATIONS

ALL SOFT / HARD PAVED AREAS AFFECTED BY THE WORKS SHALL BE FULLY REINSTATED FOLLOWING THE INSTALLATION OF ALL DRAINAGE WORKS. ALL SURFACE MARKINGS AFFECTED BY THE WORKS SHALL BE FULLY REINSTATED.

ALL SURPLUS EXCAVATED MATERIAL SHALL BE DISPOSED OFF SITE.

KEY

- FWS EXISTING FOUL WATER SEWER
- SWS EXISTING SW SEWER
- EXISTING FOUL DRAIN
- EXISTING SW DRAIN

P02	UPDATED AFTER CCTV SURVEY	RAH	LLM	JPS	13.08.20
P01	ISSUED FOR SAB APPLICATION	RAH	LLM	JPS	03.08.20
REV	DESCRIPTION	BY	CHK	APR	DATE



PURPOSE OF ISSUE	STATUS
FOR INFORMATION	S2

PROJECT
BARKER'S LANE CP SCHOOL

TITLE
DRAINAGE EXISTING LAYOUT

CLIENT
READ CONSTRUCTION

DRAWN BY	CHECKED BY	APPROVED BY
RAH	LLM	JP
DATE	SCALE (@ A1)	PROJECT NUMBER
03.08.2020	1:200	10031
DRAWING NUMBER	REV	
BLS-JPS-XX-XX-DR-C-0501	P02	