


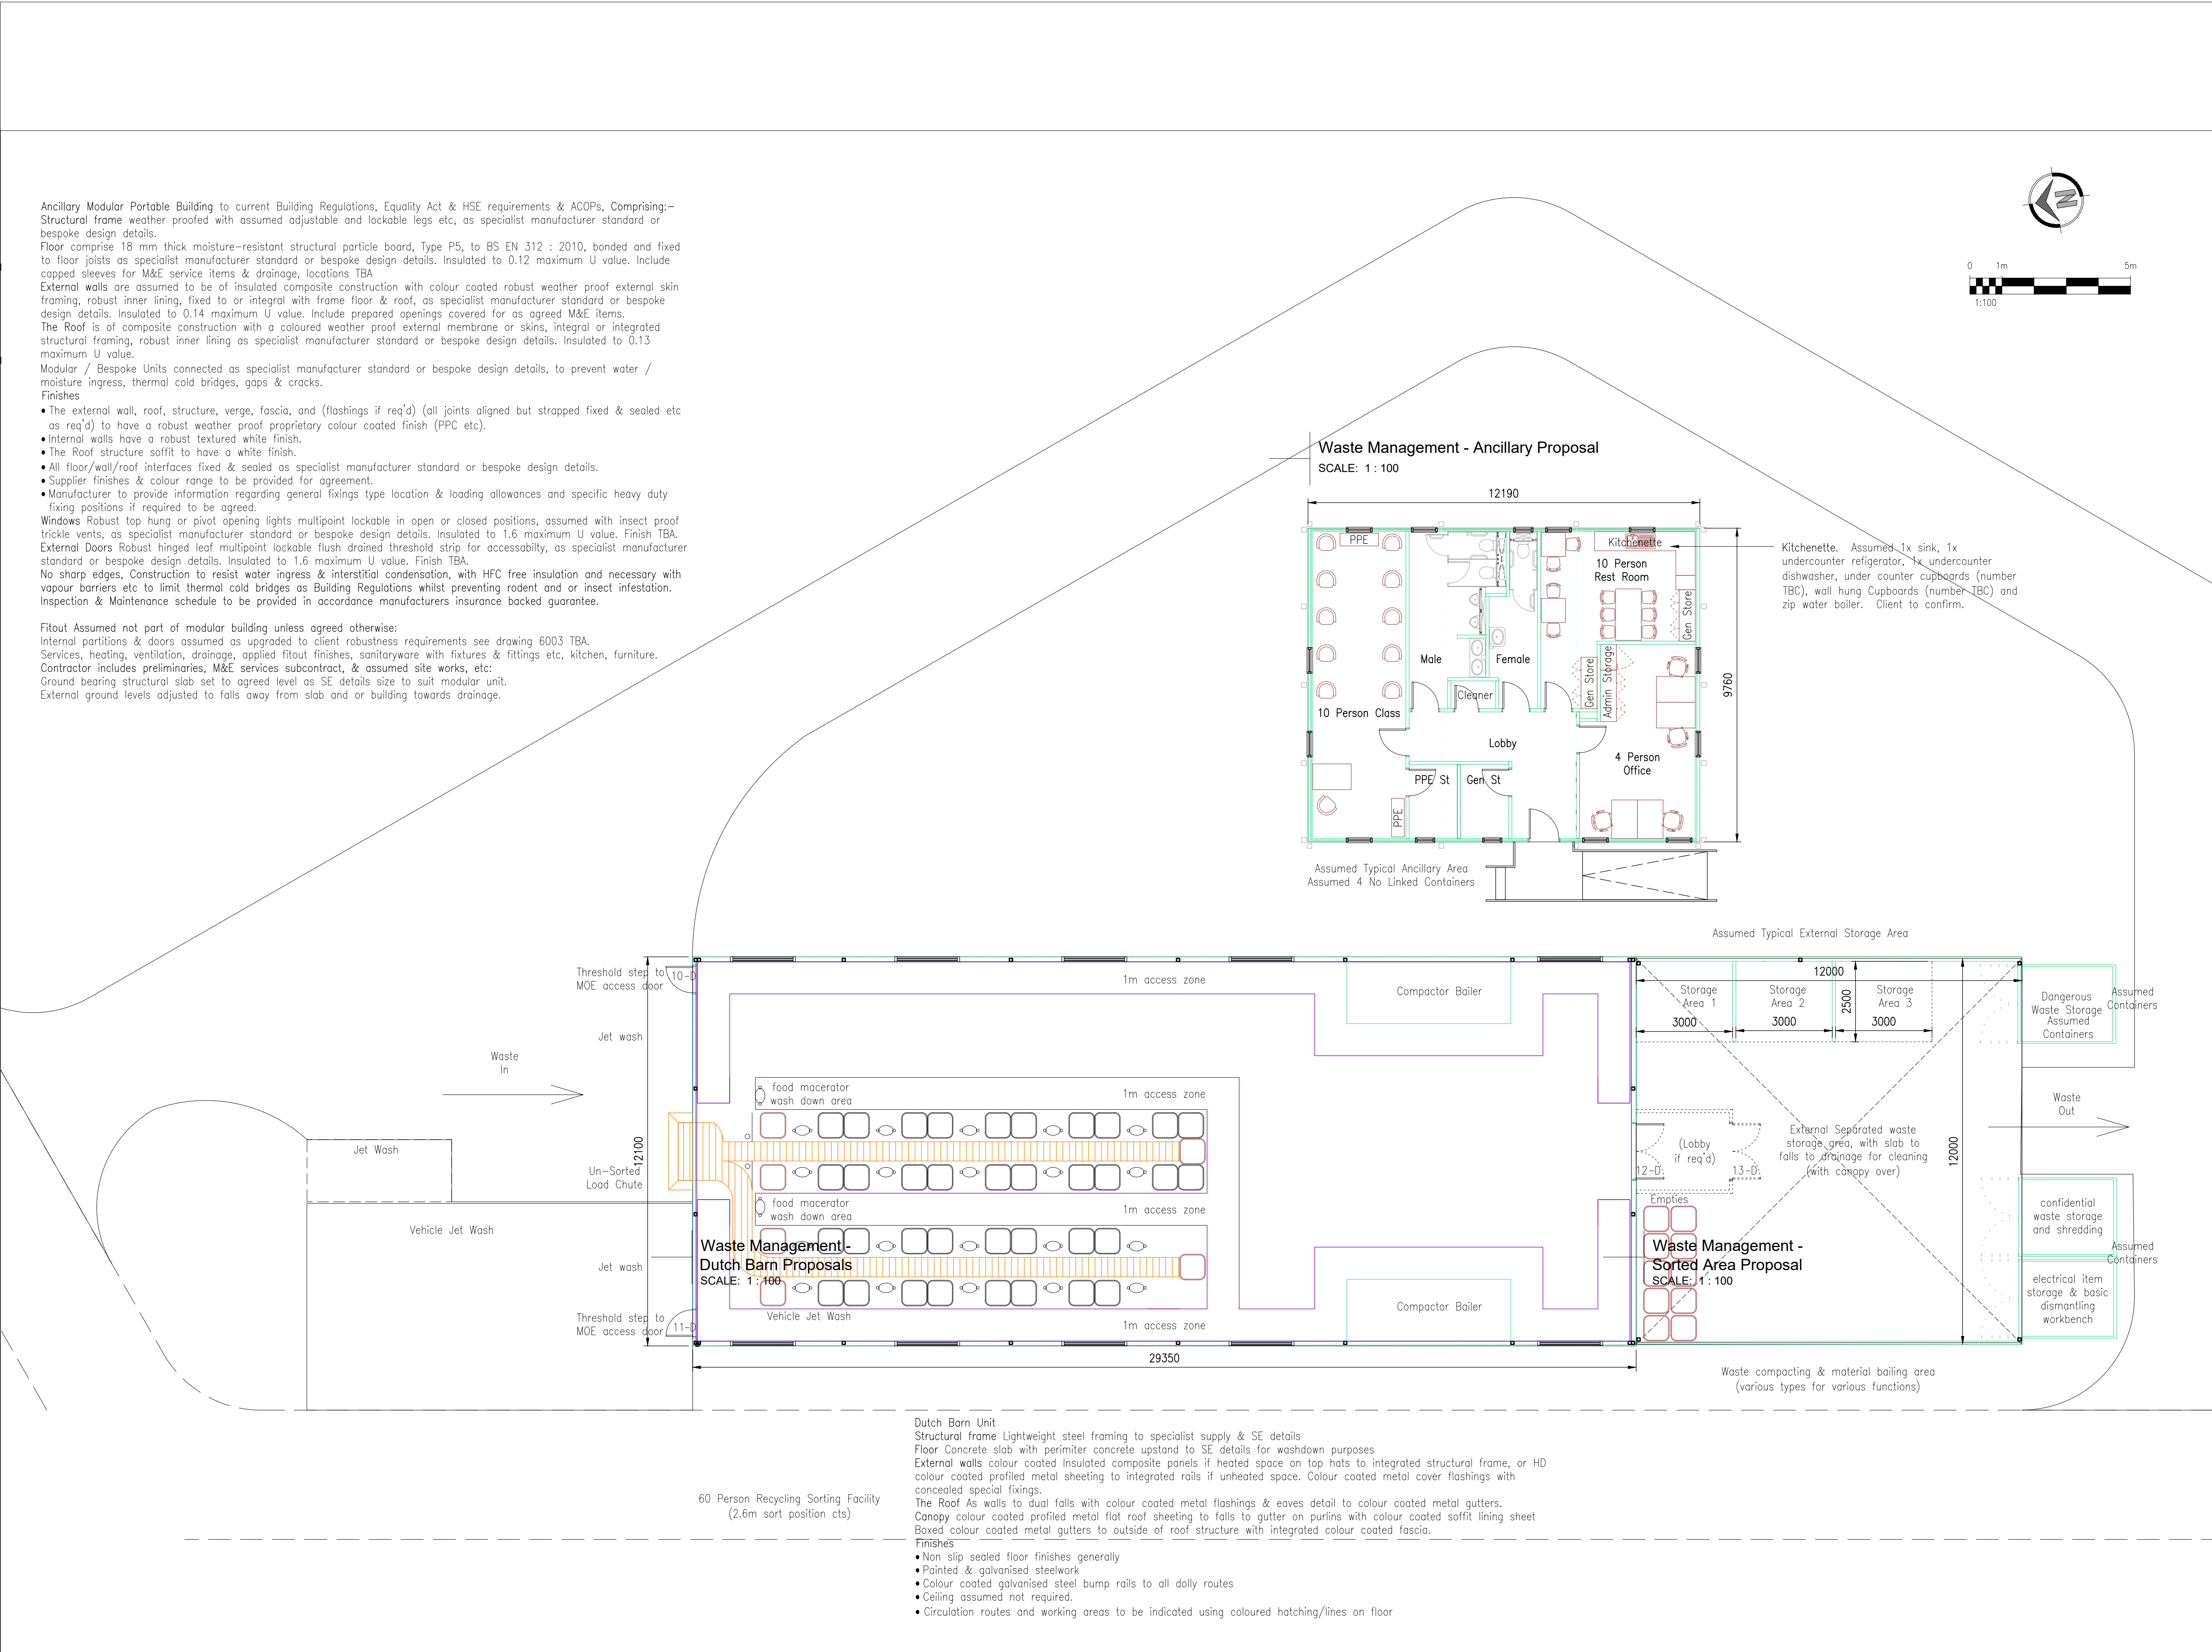

© COPYRIGHT Estates Directorate

Do not scale from drawings. Verify all dimensions on site prior to construction. This drawing is to be read in conjunction with all relevant documents and drawings. Report all discepancies to Estates Directorate immediately. No unauthorised use, disclosure, storage or copying.

0mm50mm

original sheet size

A1

J24/08/20PSCPPlanning Update

RevDateByChkDescription

PLANNING



Ministry
of Justice



Home Office



CPS



HLN
ARCHITECTURE + ENGINEERING

Estates Directorate - 102 Petty France, London, SW1H 9AJ

Site

HMP Berwyn, Wrexham, North Wales
LL13 9QE

Security Classification

OFFICIAL SENSITIVE

Drawing Number

111354-5080-HLN-107-02-DR-A- 6001

Project Name

HMP Berwyn Ancilliary Works

Dwg Title

Waste Management - Dutch Barn & Ancillary Building Plan

E-PIMS

111354

BPRN No.

5080

Rev Ref

S0_J

Drawn By

PS

DATE

19/06/20

SCALE

1 : 100