


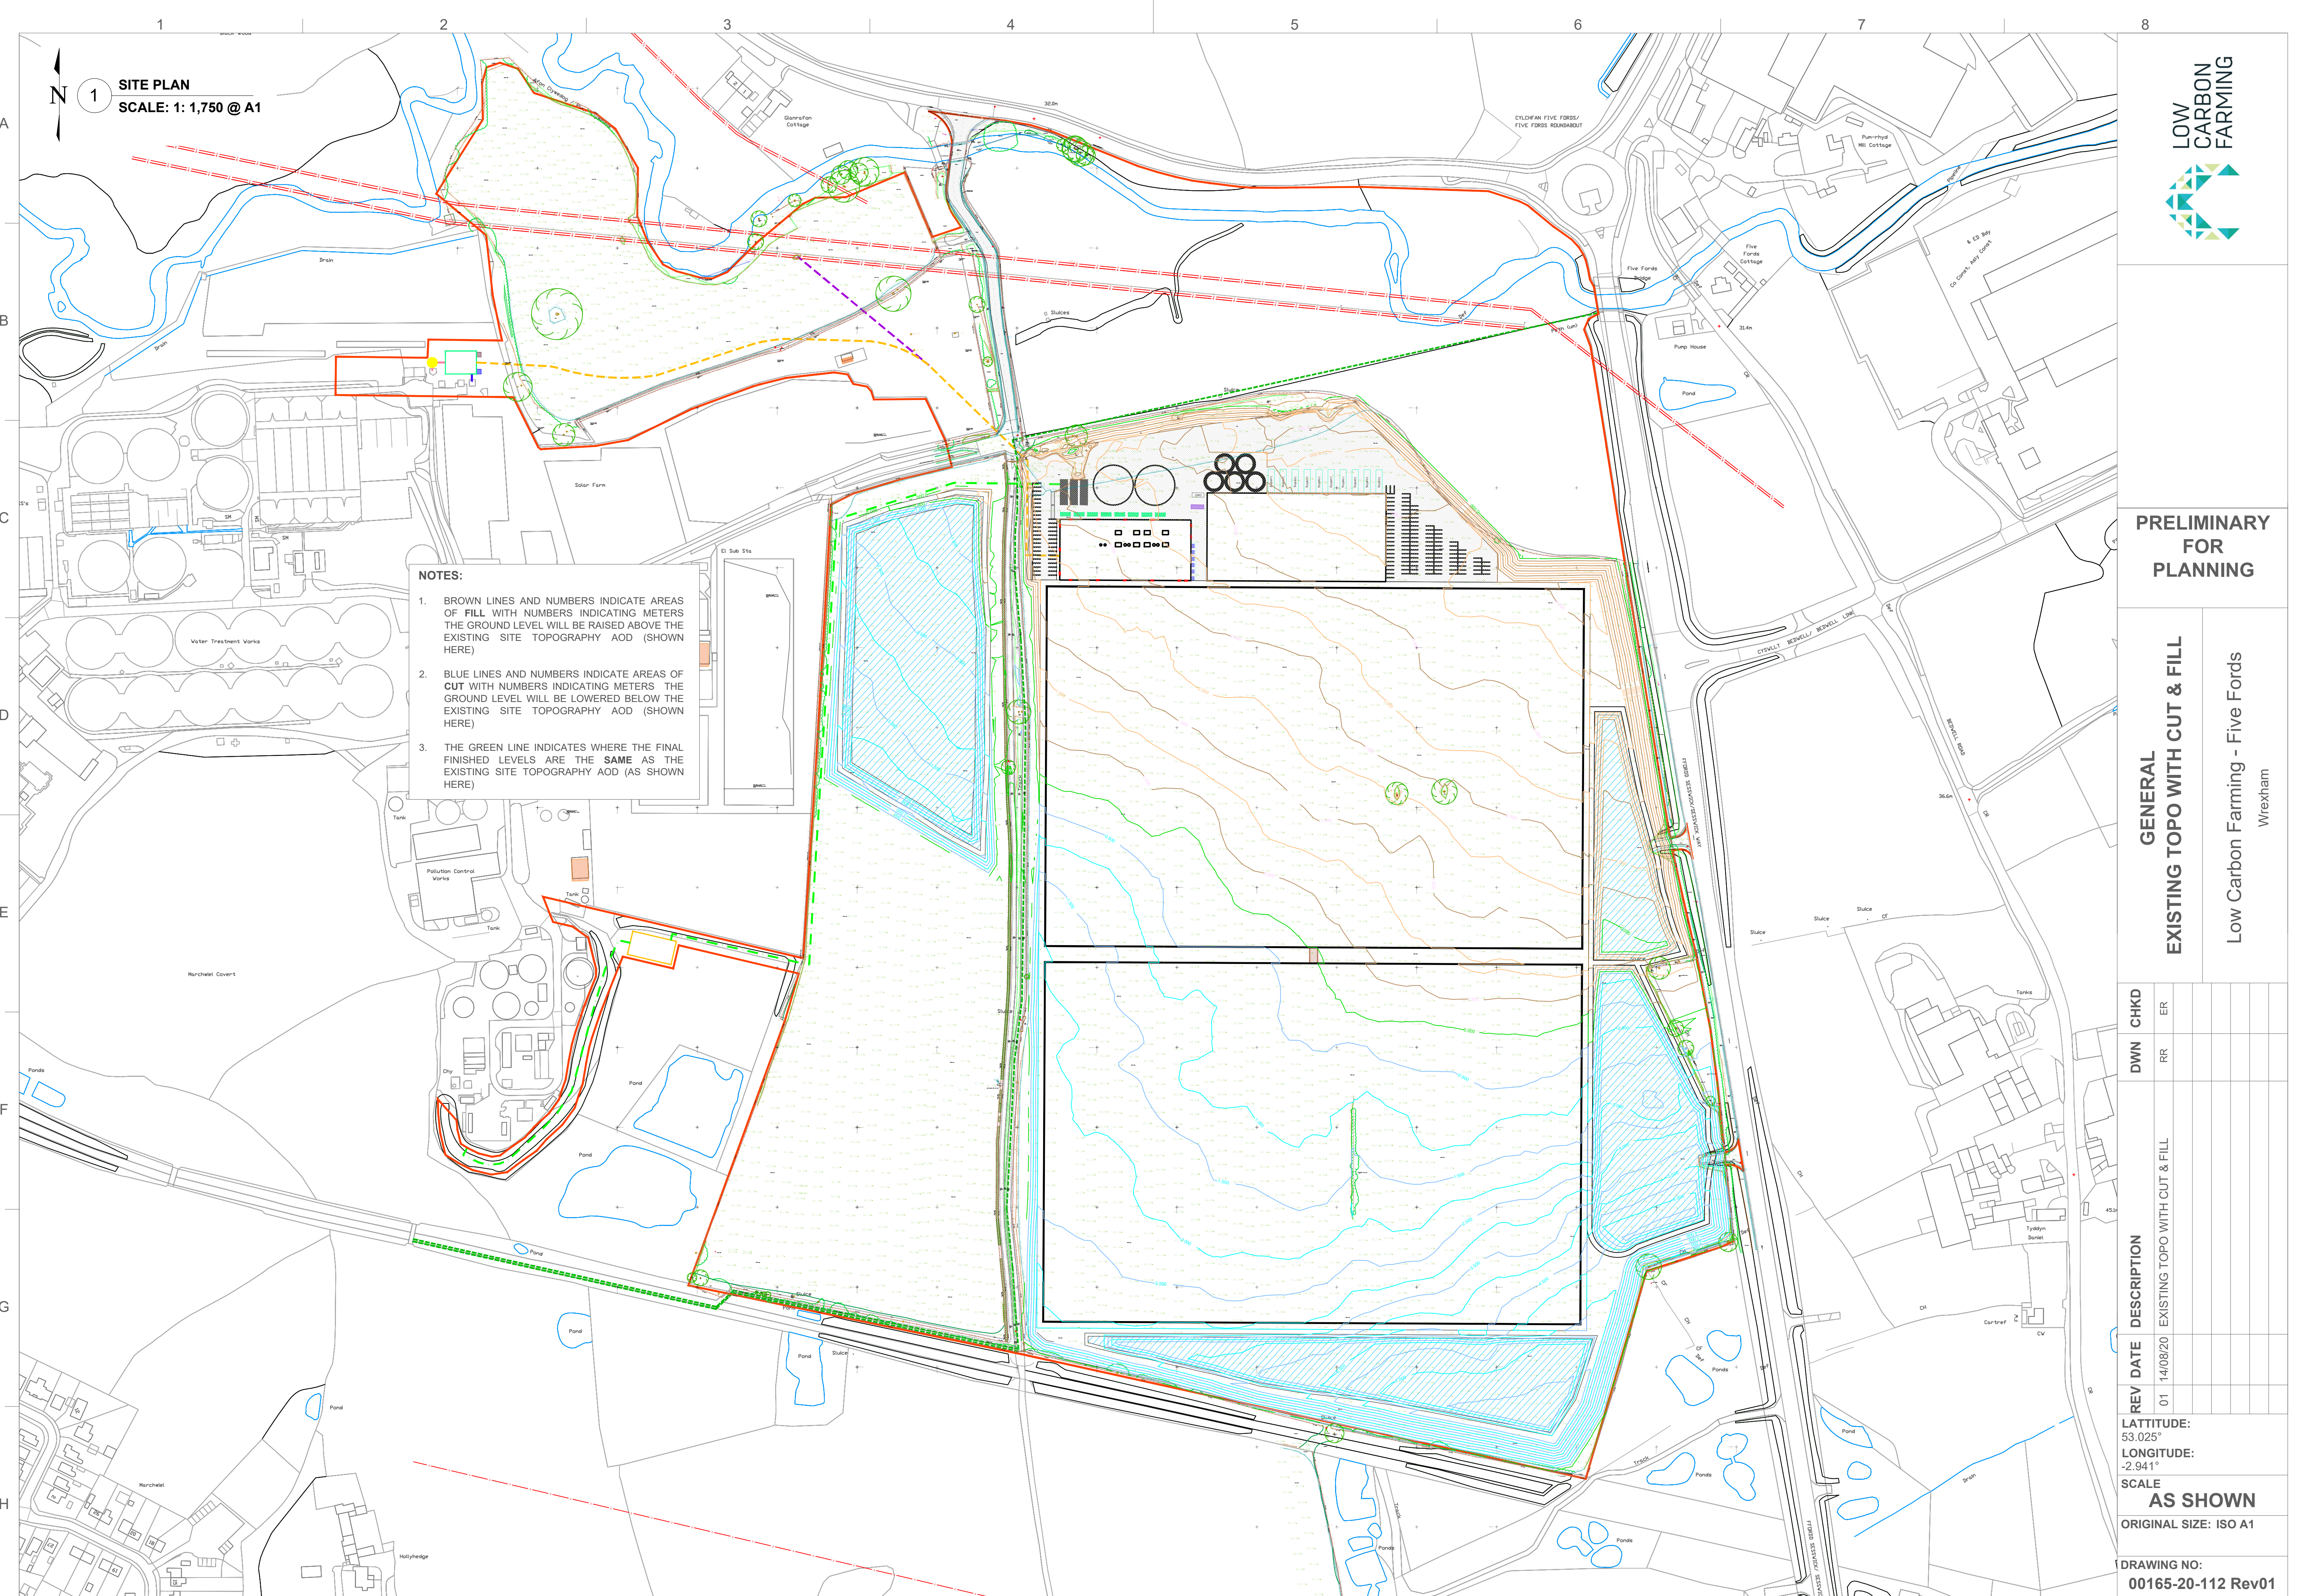

NOTES:

1. BROWN LINES AND NUMBERS INDICATE AREAS OF **FILL** WITH NUMBERS INDICATING METERS THE GROUND LEVEL WILL BE RAISED ABOVE THE EXISTING SITE TOPOGRAPHY AOD (SHOWN HERE)
2. BLUE LINES AND NUMBERS INDICATE AREAS OF **CUT** WITH NUMBERS INDICATING METERS THE GROUND LEVEL WILL BE LOWERED BELOW THE EXISTING SITE TOPOGRAPHY AOD (SHOWN HERE)
3. THE GREEN LINE INDICATES WHERE THE FINAL FINISHED LEVELS ARE THE **SAME** AS THE EXISTING SITE TOPOGRAPHY AOD (AS SHOWN HERE)

**PRELIMINARY
FOR
PLANNING**

**GENERAL
EXISTING TOPO WITH CUT & FILL**

Low Carbon Farming - Five Fords
Wrexham

REV	DATE	DESCRIPTION	DWN		CHKD	
			RR	ER	RR	ER
01	14/08/20	EXISTING TOPO WITH CUT & FILL				
LATTITUDE: 53.025°						
LONGITUDE: -2.941°						
SCALE AS SHOWN						
ORIGINAL SIZE: ISO A1						
DRAWING NO: 00165-20-112 Rev01						

