


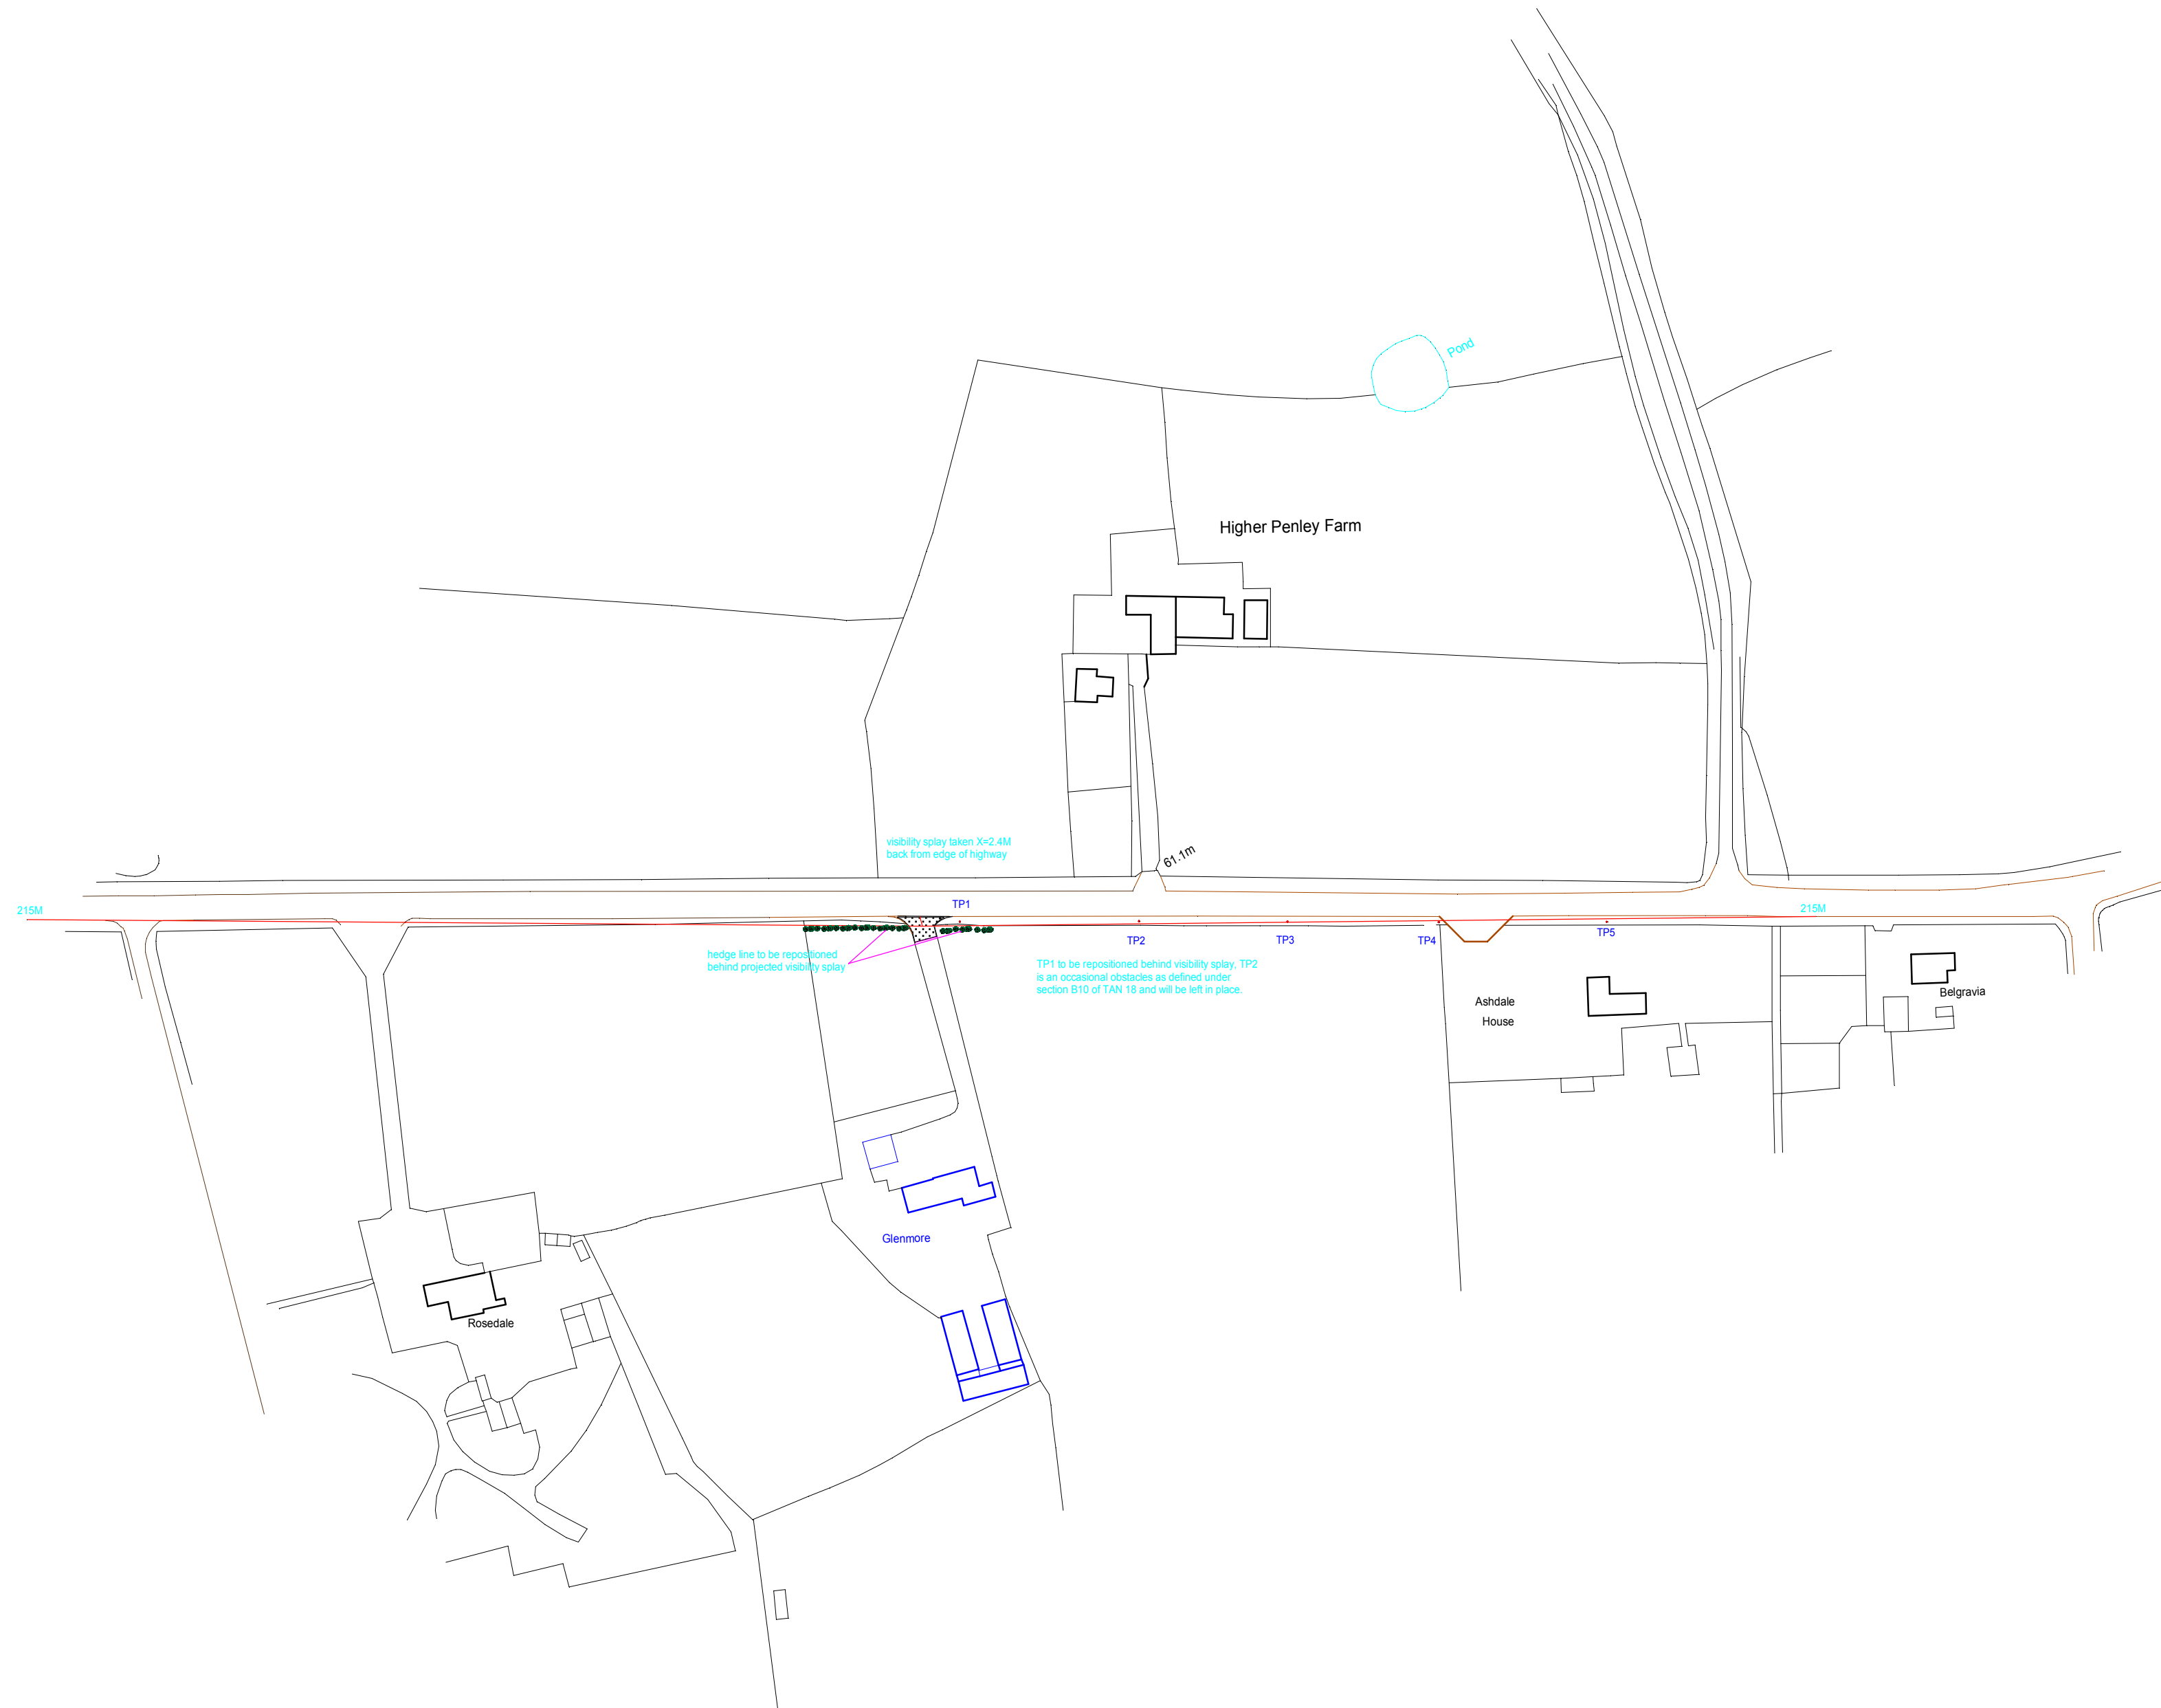

PROJECT:	CONVERSION and EXTENSION DEVELOPMENT	
SITE:	GLENMORE, HIGHER PENLEY, WREXHAM.	
CLIENT:	Mr. R. LOUGHLIN	
TITLE:	SITE ENTRANCE SHOWING VISIBILITY SPLAY	
DATE:	AUGUST 2020	
SCALE:	1:1250 @ A2	DWG. No. FV7 / HP0219 / 7