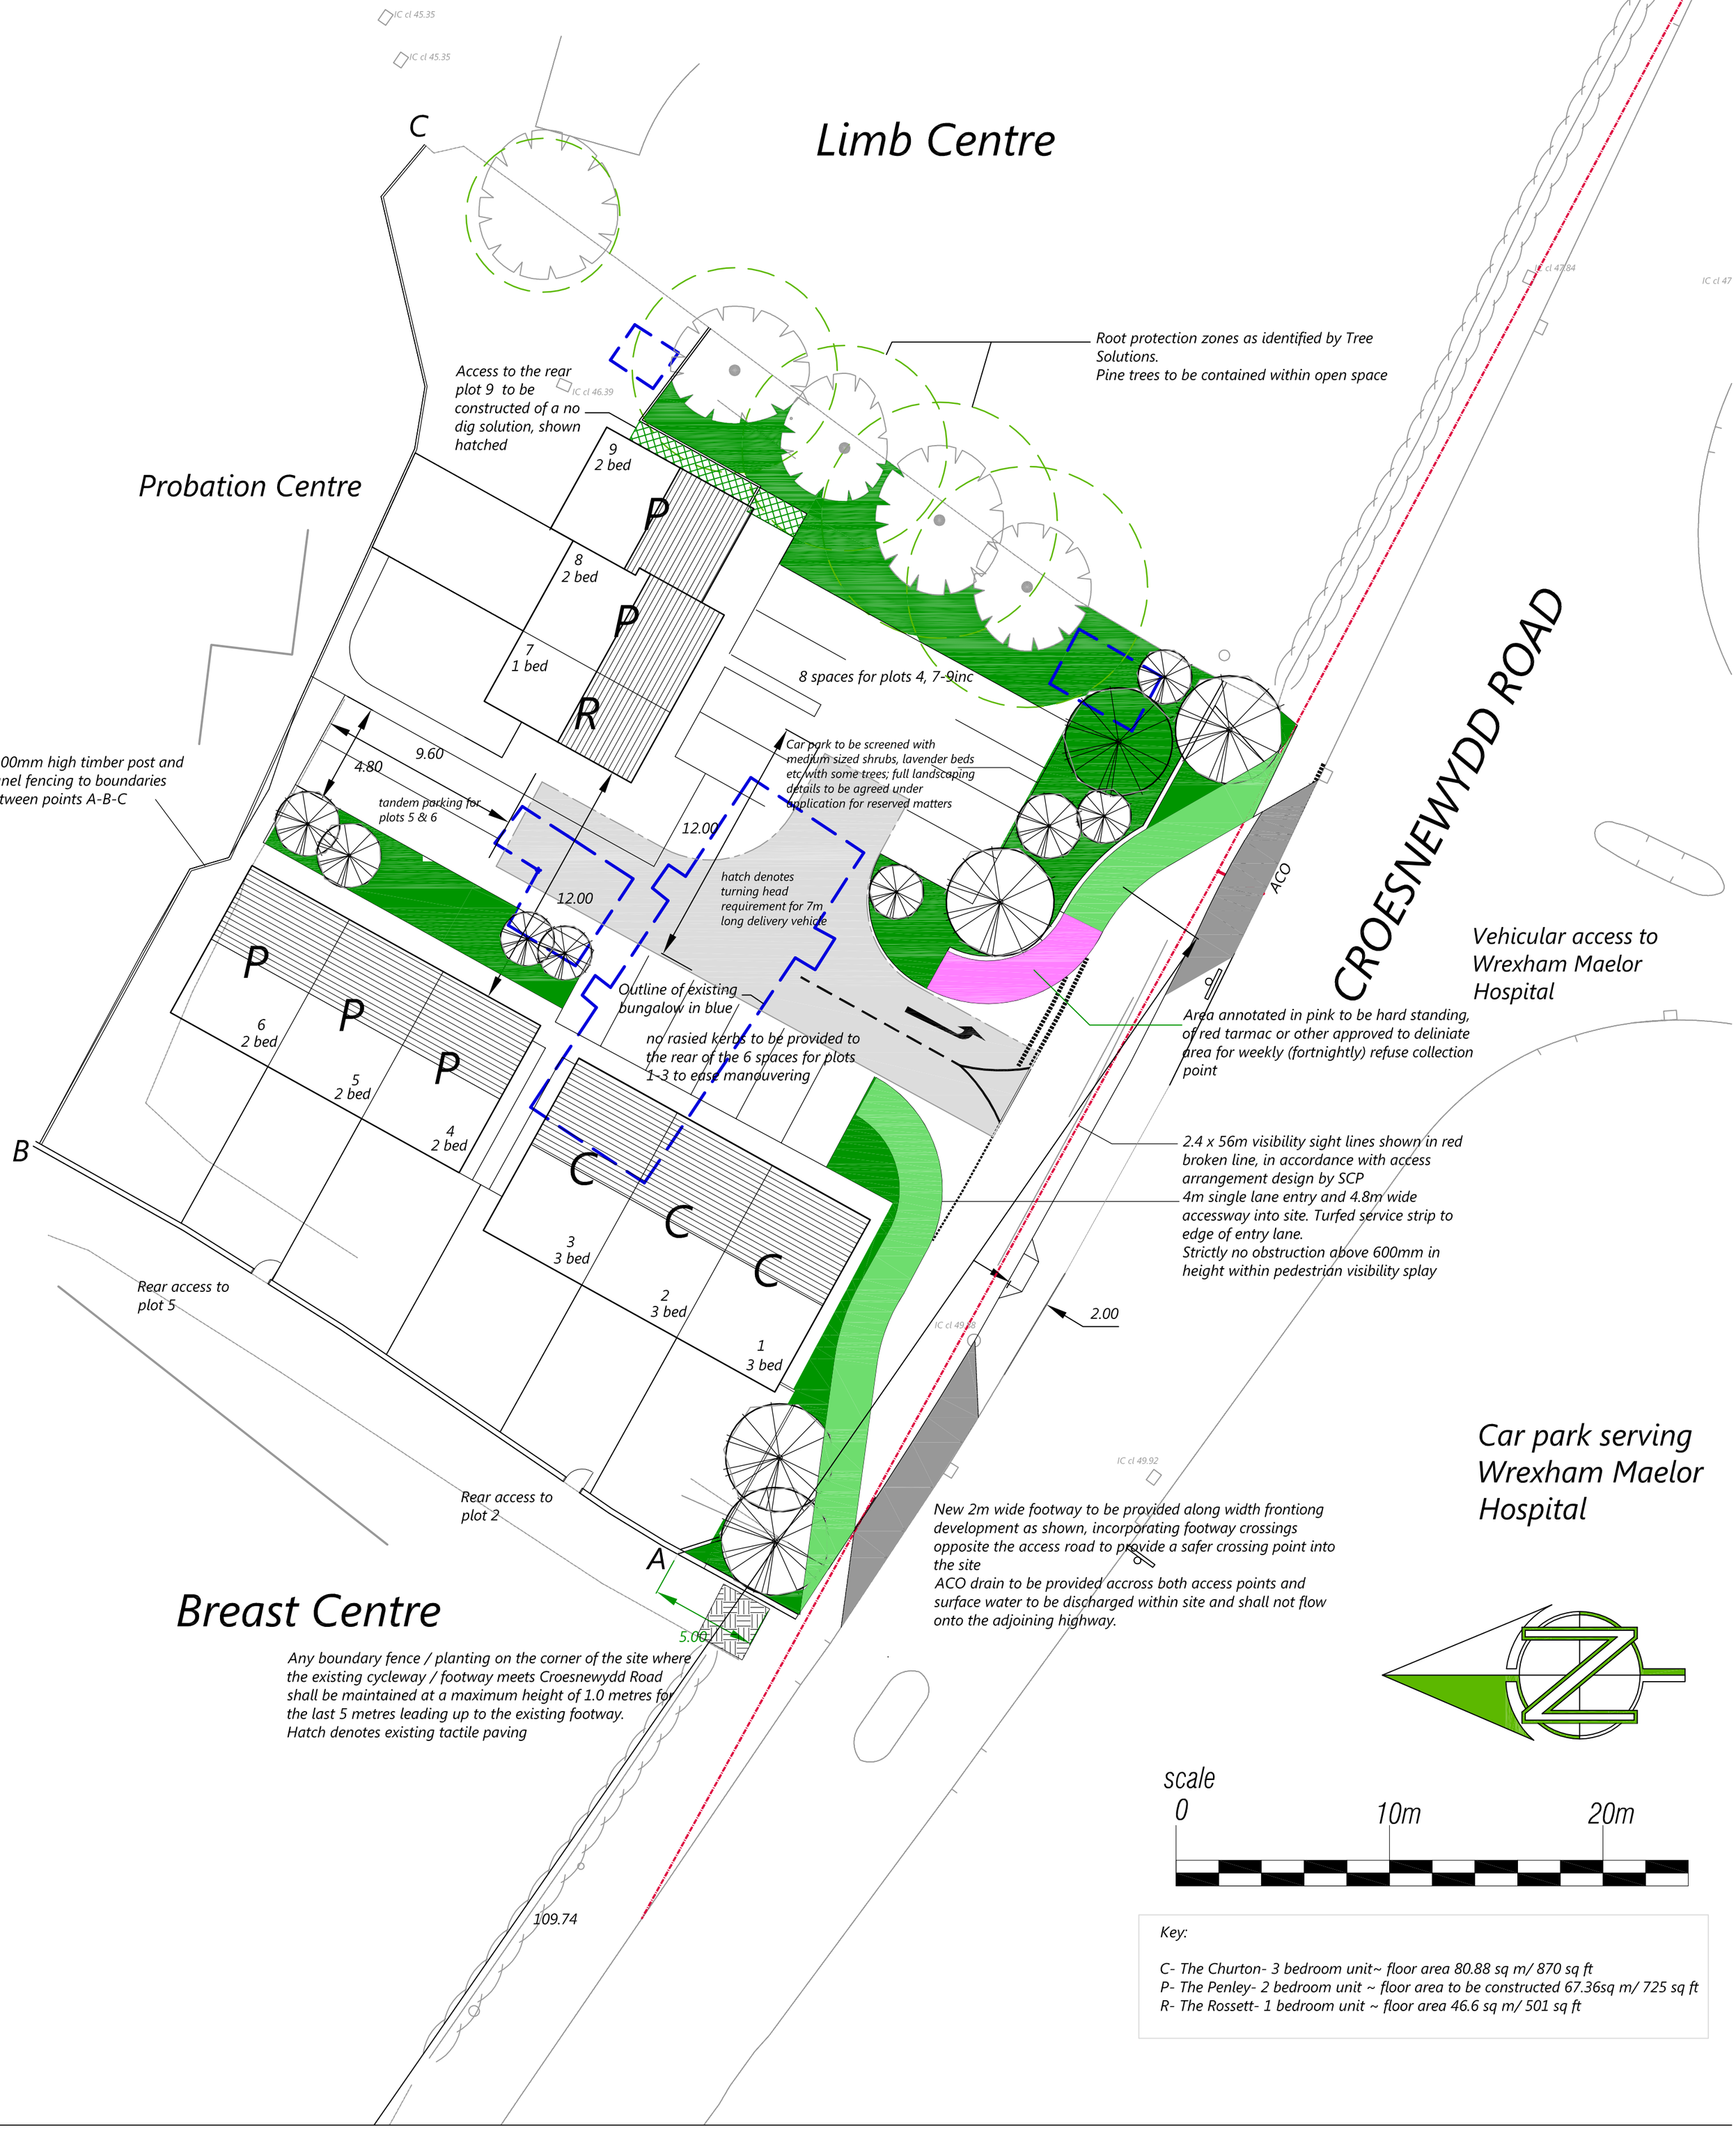


Key:

C- The Churton- 3 bedroom unit~ floor area 80.88 sq m/ 870 sq ft
P- The Penley- 2 bedroom unit ~ floor area to be constructed 67.36sq m/ 725 sq ft
R- The Rossett- 1 bedroom unit ~ floor area 46.6 sq m/ 501 sq ft

© COPYRIGHT. DO NOT SCALE. CHECK DIMENSIONS ON SITE. REPORT ANY ERRORS OR OMISSIONS TO ARCHITECT.

Parry Davies Architects. Chartered Architects.
Studio 55:20, North Wales Business Park, Abergele LL22 8LJ
Tel: 01745 585517 E-mail: PDPArchitects@aol.com

PROJECT TITLE	DATE	SCALE	DRWN	CHK
Briary Close, Croesnewydd Road, Wrexham	December 2015	1:500 @ A2	KEG	
DRWG. TITLE. Site Layout Plan	DRWG. NOS. 13.5424/2			REV E