


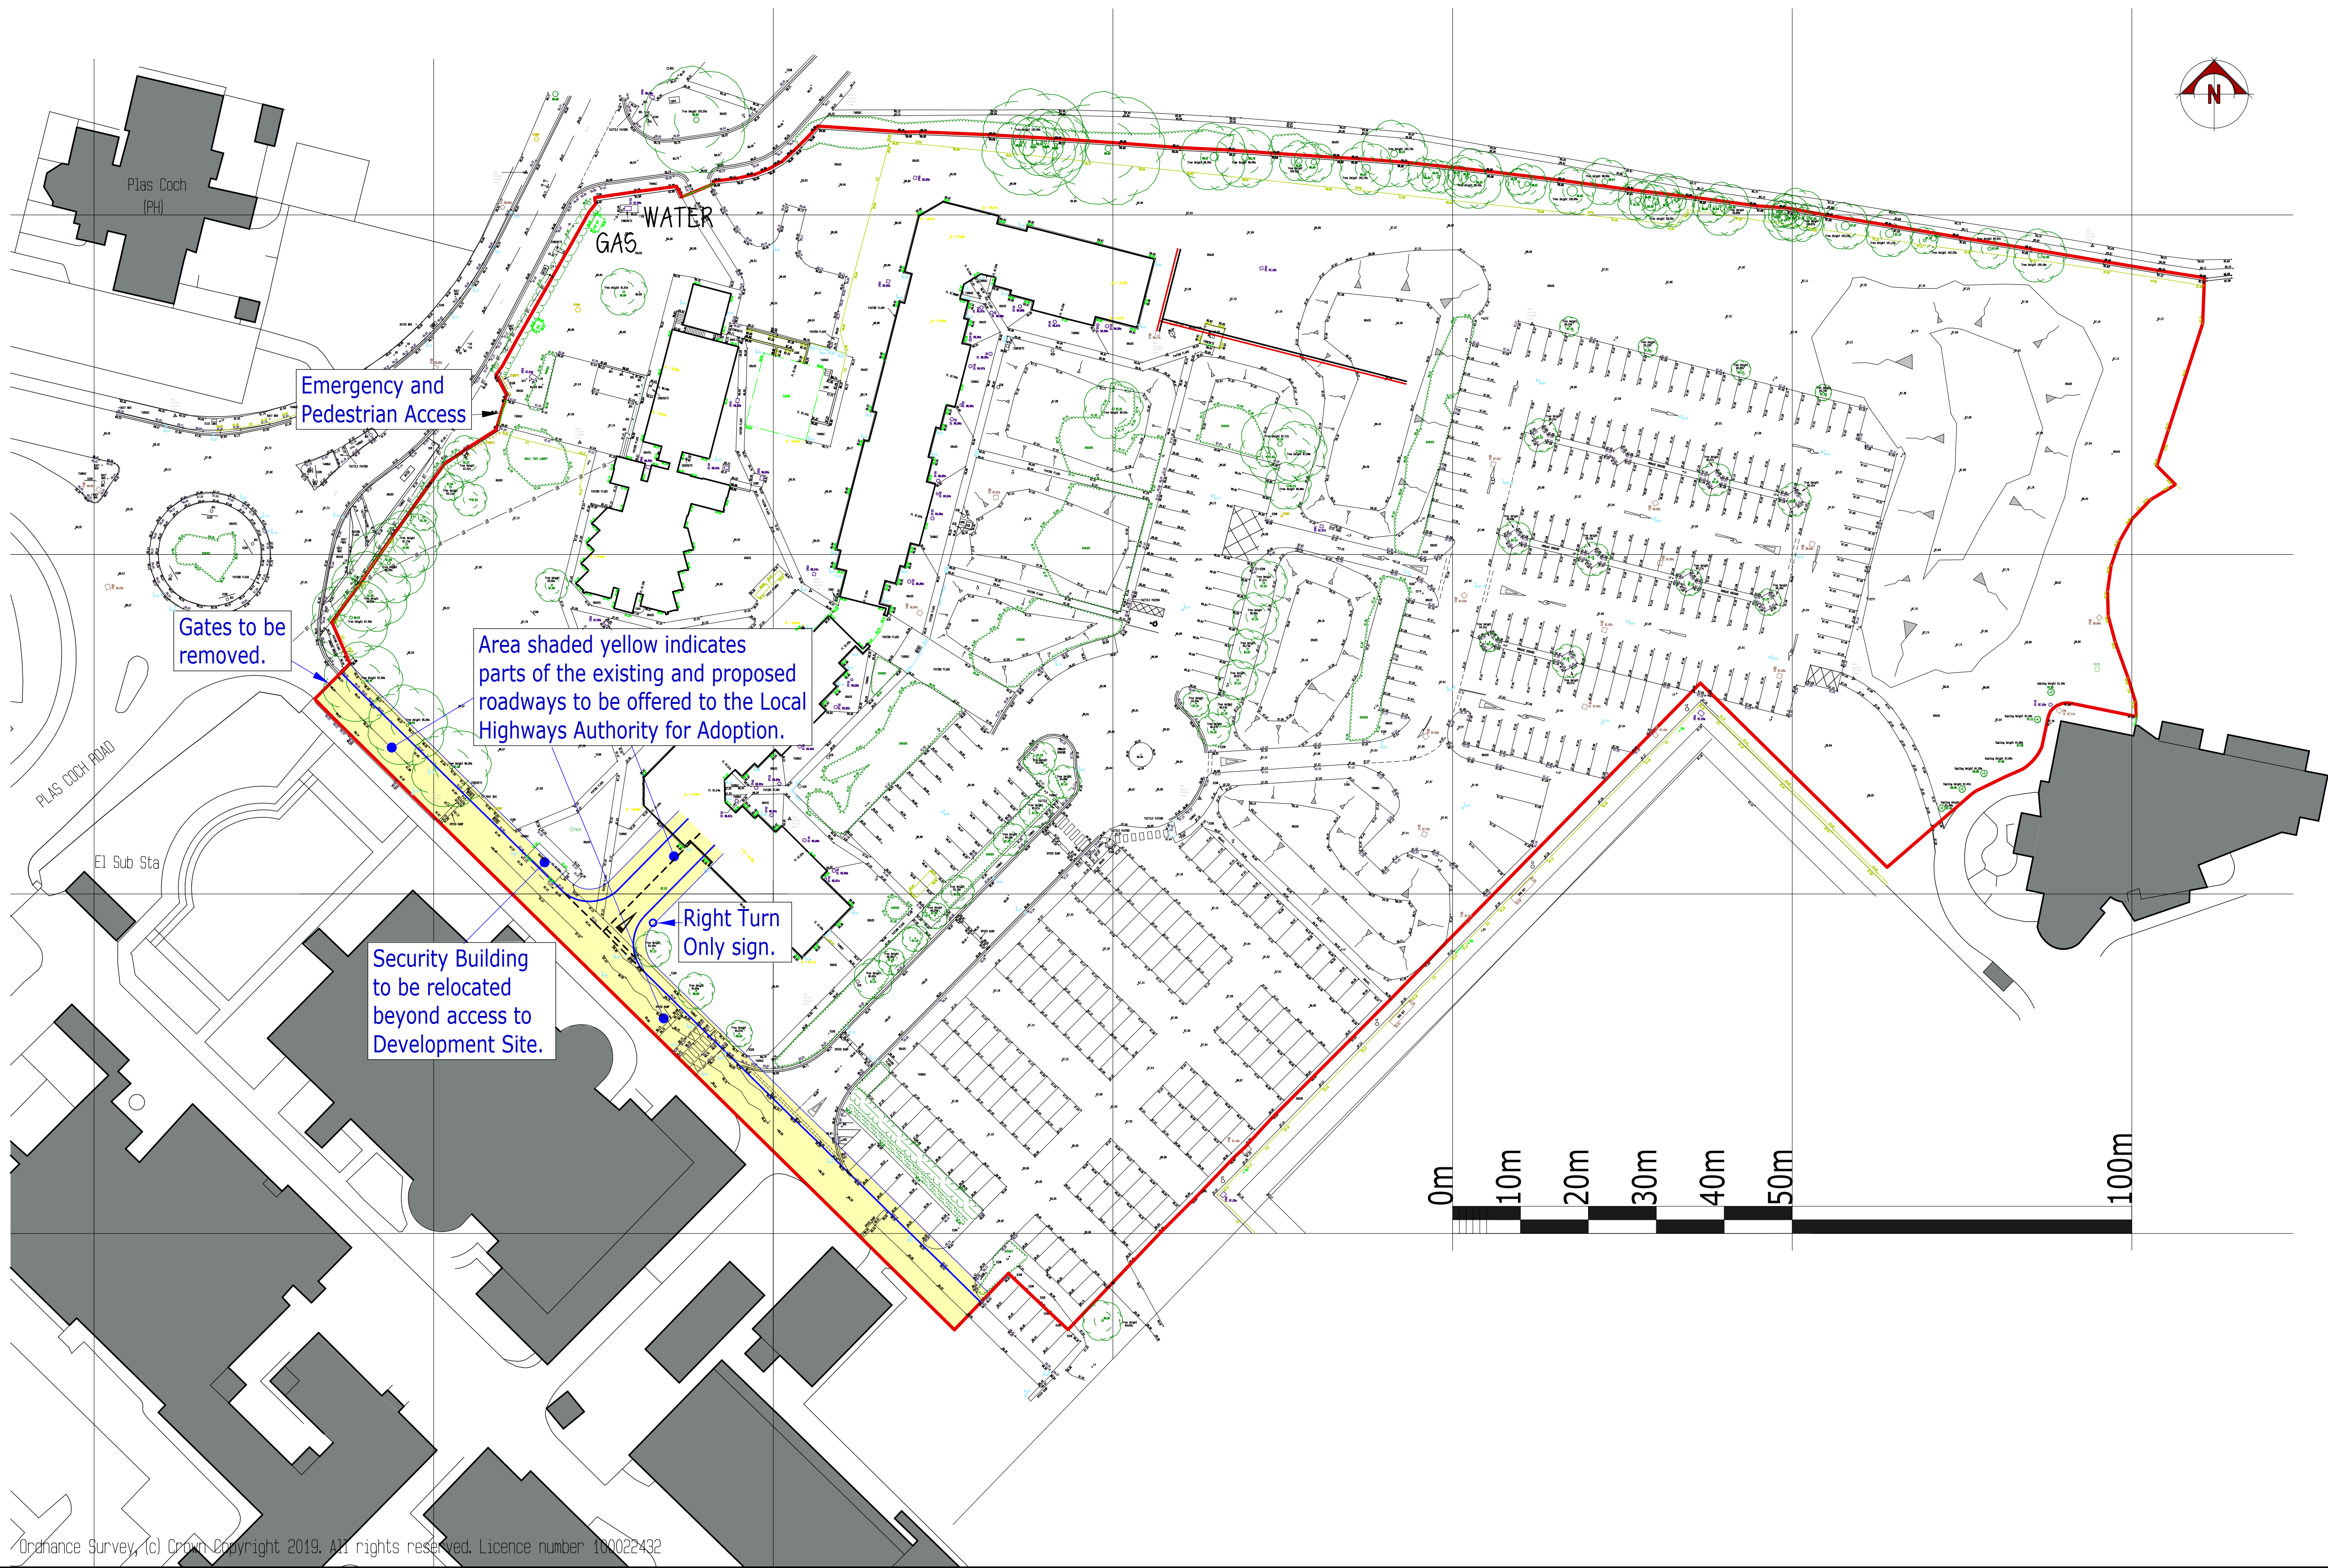

Project.
PROPOSED RESIDENTIAL
DEVELOPMENT on land at
THE NORTHERN QUARTER,
GLYNDWR UNITVERSITY,
PLAS COCH ROAD,
WREXHAM, LL11 2BZ.

Title. PROPOSED PRINCIPAL
ACCESS LAYOUT PLAN.

Drawing No. 10408.07.dsj

Date. April 2020. Scale. 1:500@A1.

D.S. Jones & Co.
Architectural & Planning
Consultants.
The Studio,
26, Prospect Drive,
Coedpoeth, Wrexham, LL11 3PE.
Tel : 01978 750195 / 07880 874522.
E : dsjonesandco@live.co.uk