


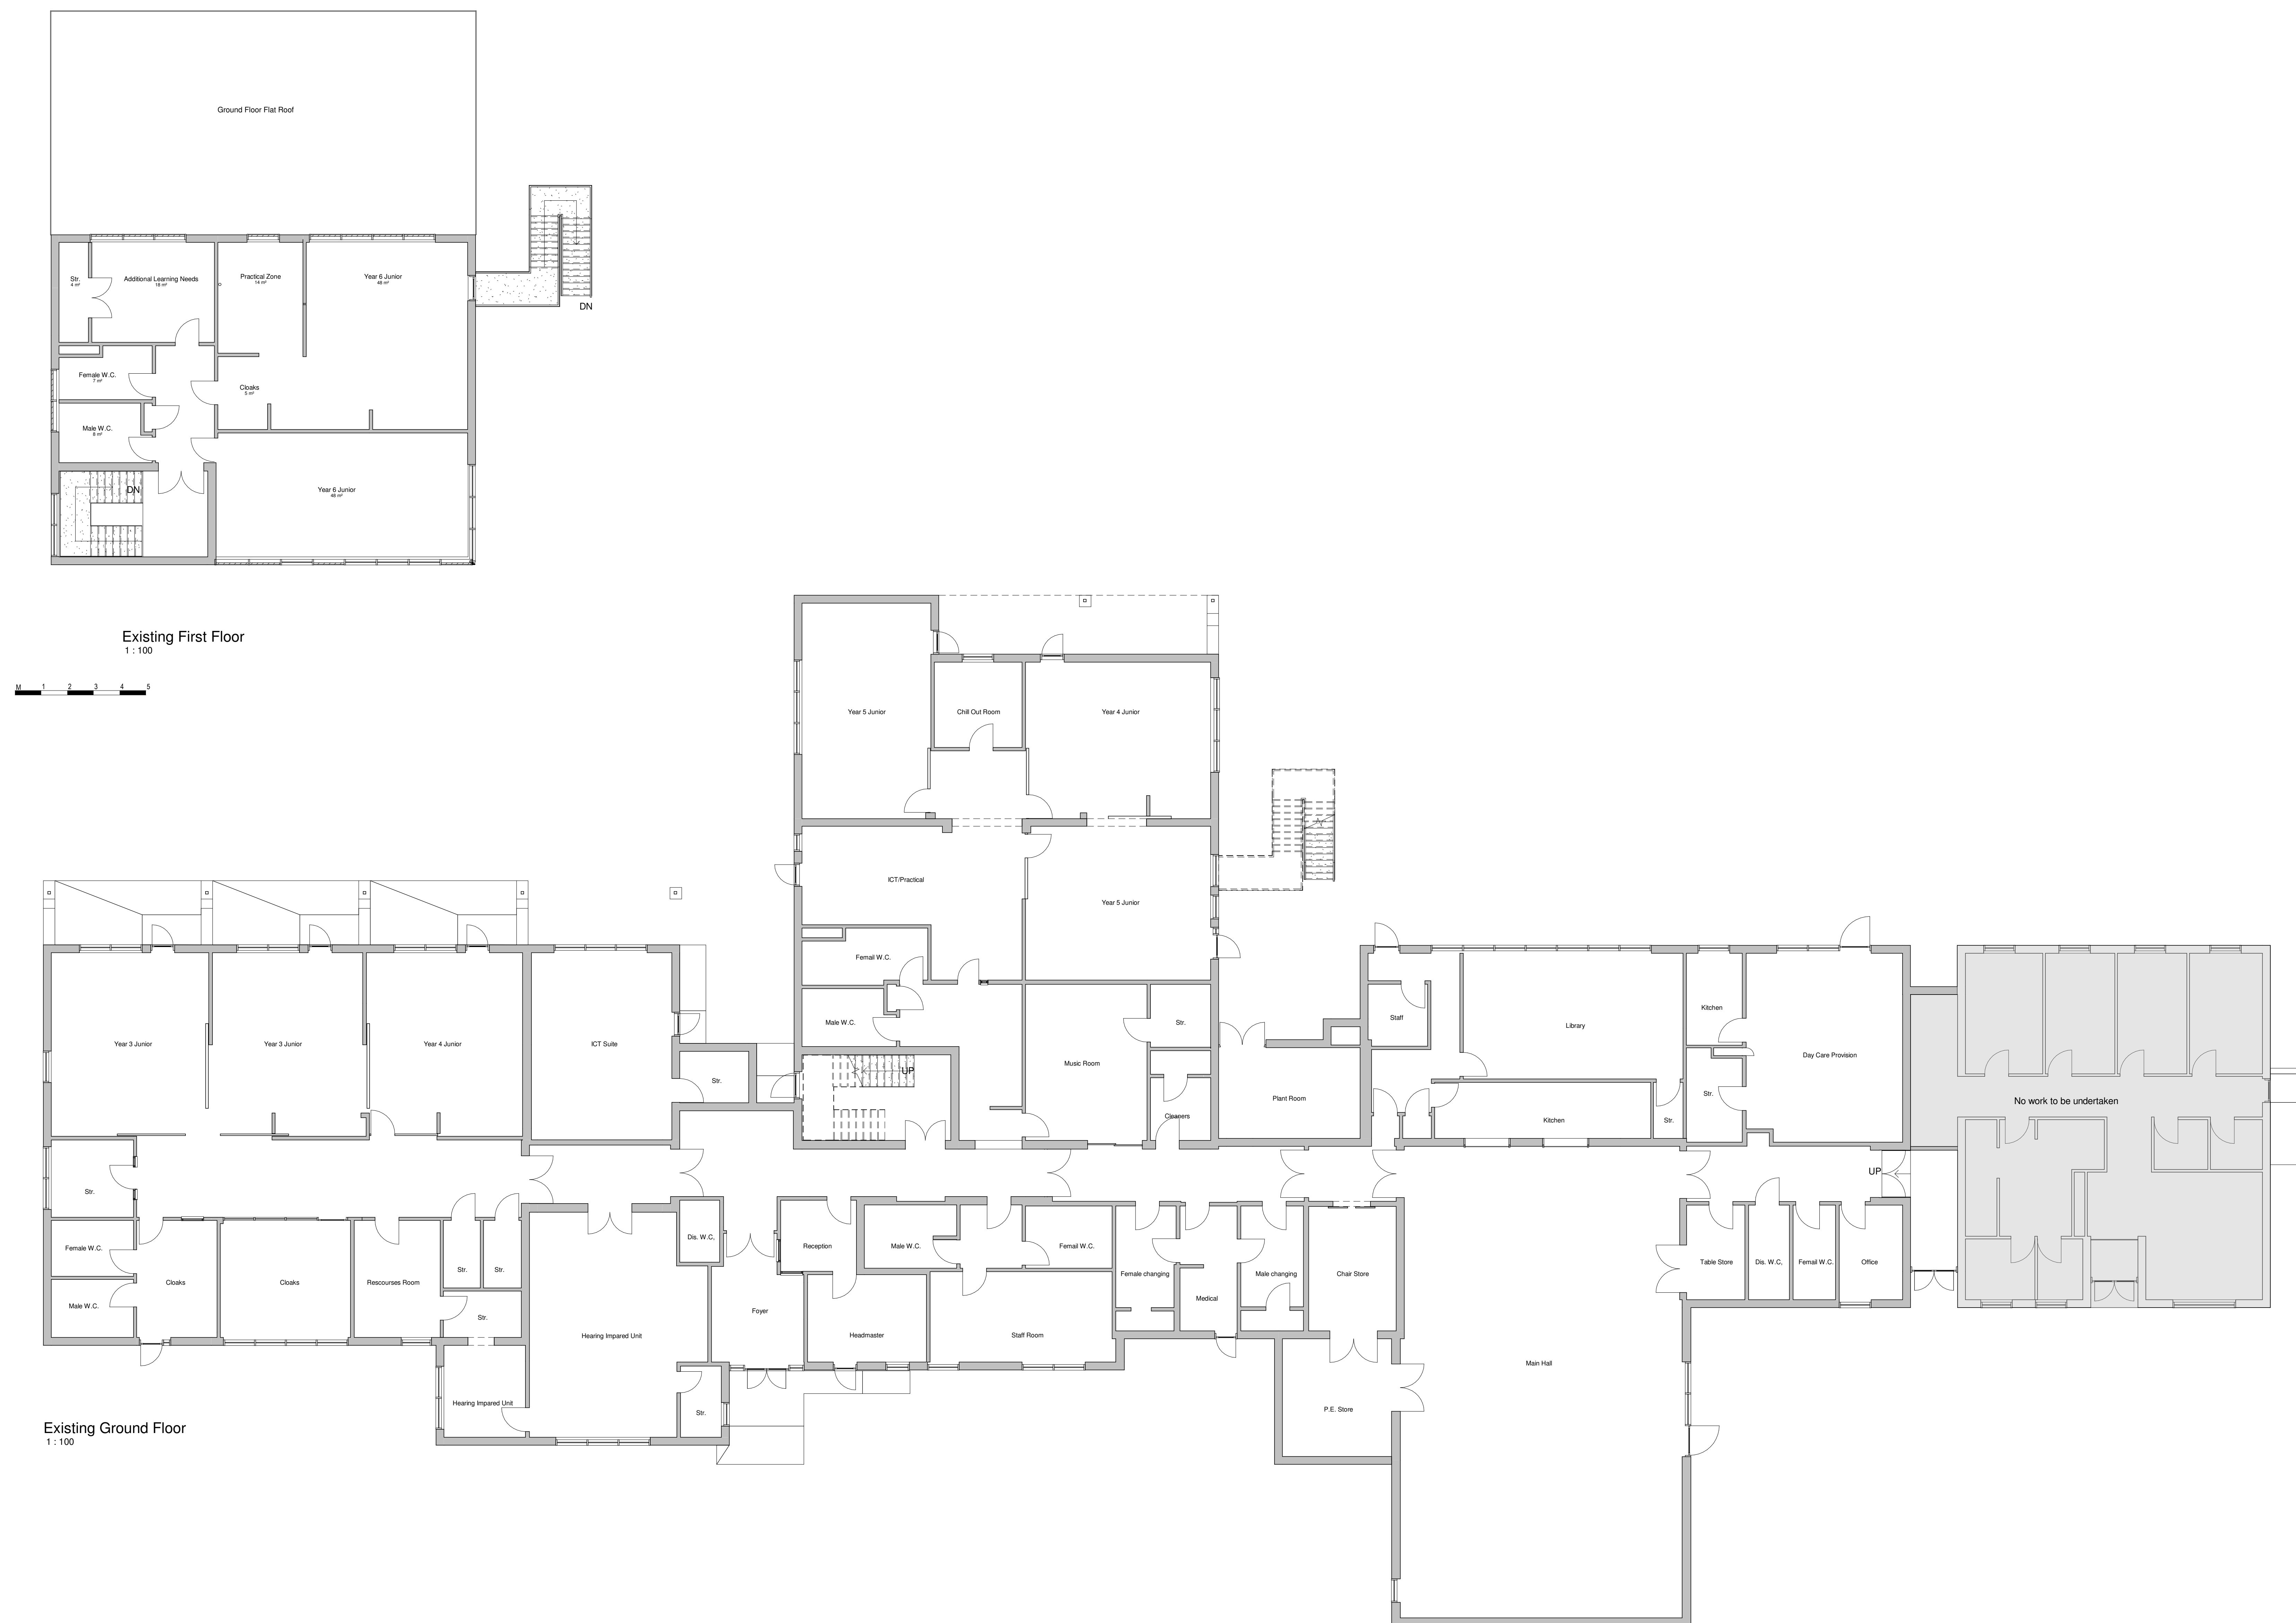

General Notes

Contractor to verify all dimensions and check level datums on site

All of the designs are the sole property of TACP Architects Ltd and may not be used without their written agreement

All prints, specifications and their copyright are the property of TACP Architects Ltd


Do not scale off drawings

All dimensions shall be checked on site before commencement of shop drawings, manufacture and all discrepancies must be reported to TACP Architects Ltd

Risk Assessments

[illegible]

Consultants

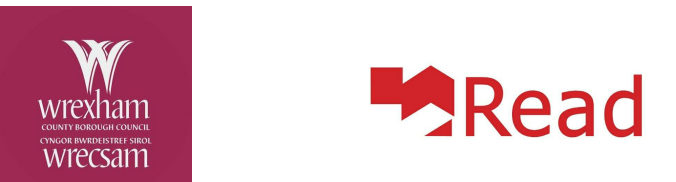

Read Construction

Project Title
Welsh Medium & Borrás CP School

Borras CP - Existing Plans

Purpose of Issue					Status
Planning Application					
Scale	Date	Drawn By	Checked By	Officer	
1 : 100@A0	09/06/20	CM	MG	Wrexham	
Job Number	Project*Originator*Zone*Level*Type*Role*Number				Revision
19076	BOR-TACP- A1-ZZ- DR-A- 0004				P2

TACP Architects Ltd
Pembroke House, Ellice Way
Wrexham Technology Park
L13 7YT
T. 01978 291161
F. 01978 351735
E. admin@tacparchitects.co.uk
www.tacparchitects.co.uk

