


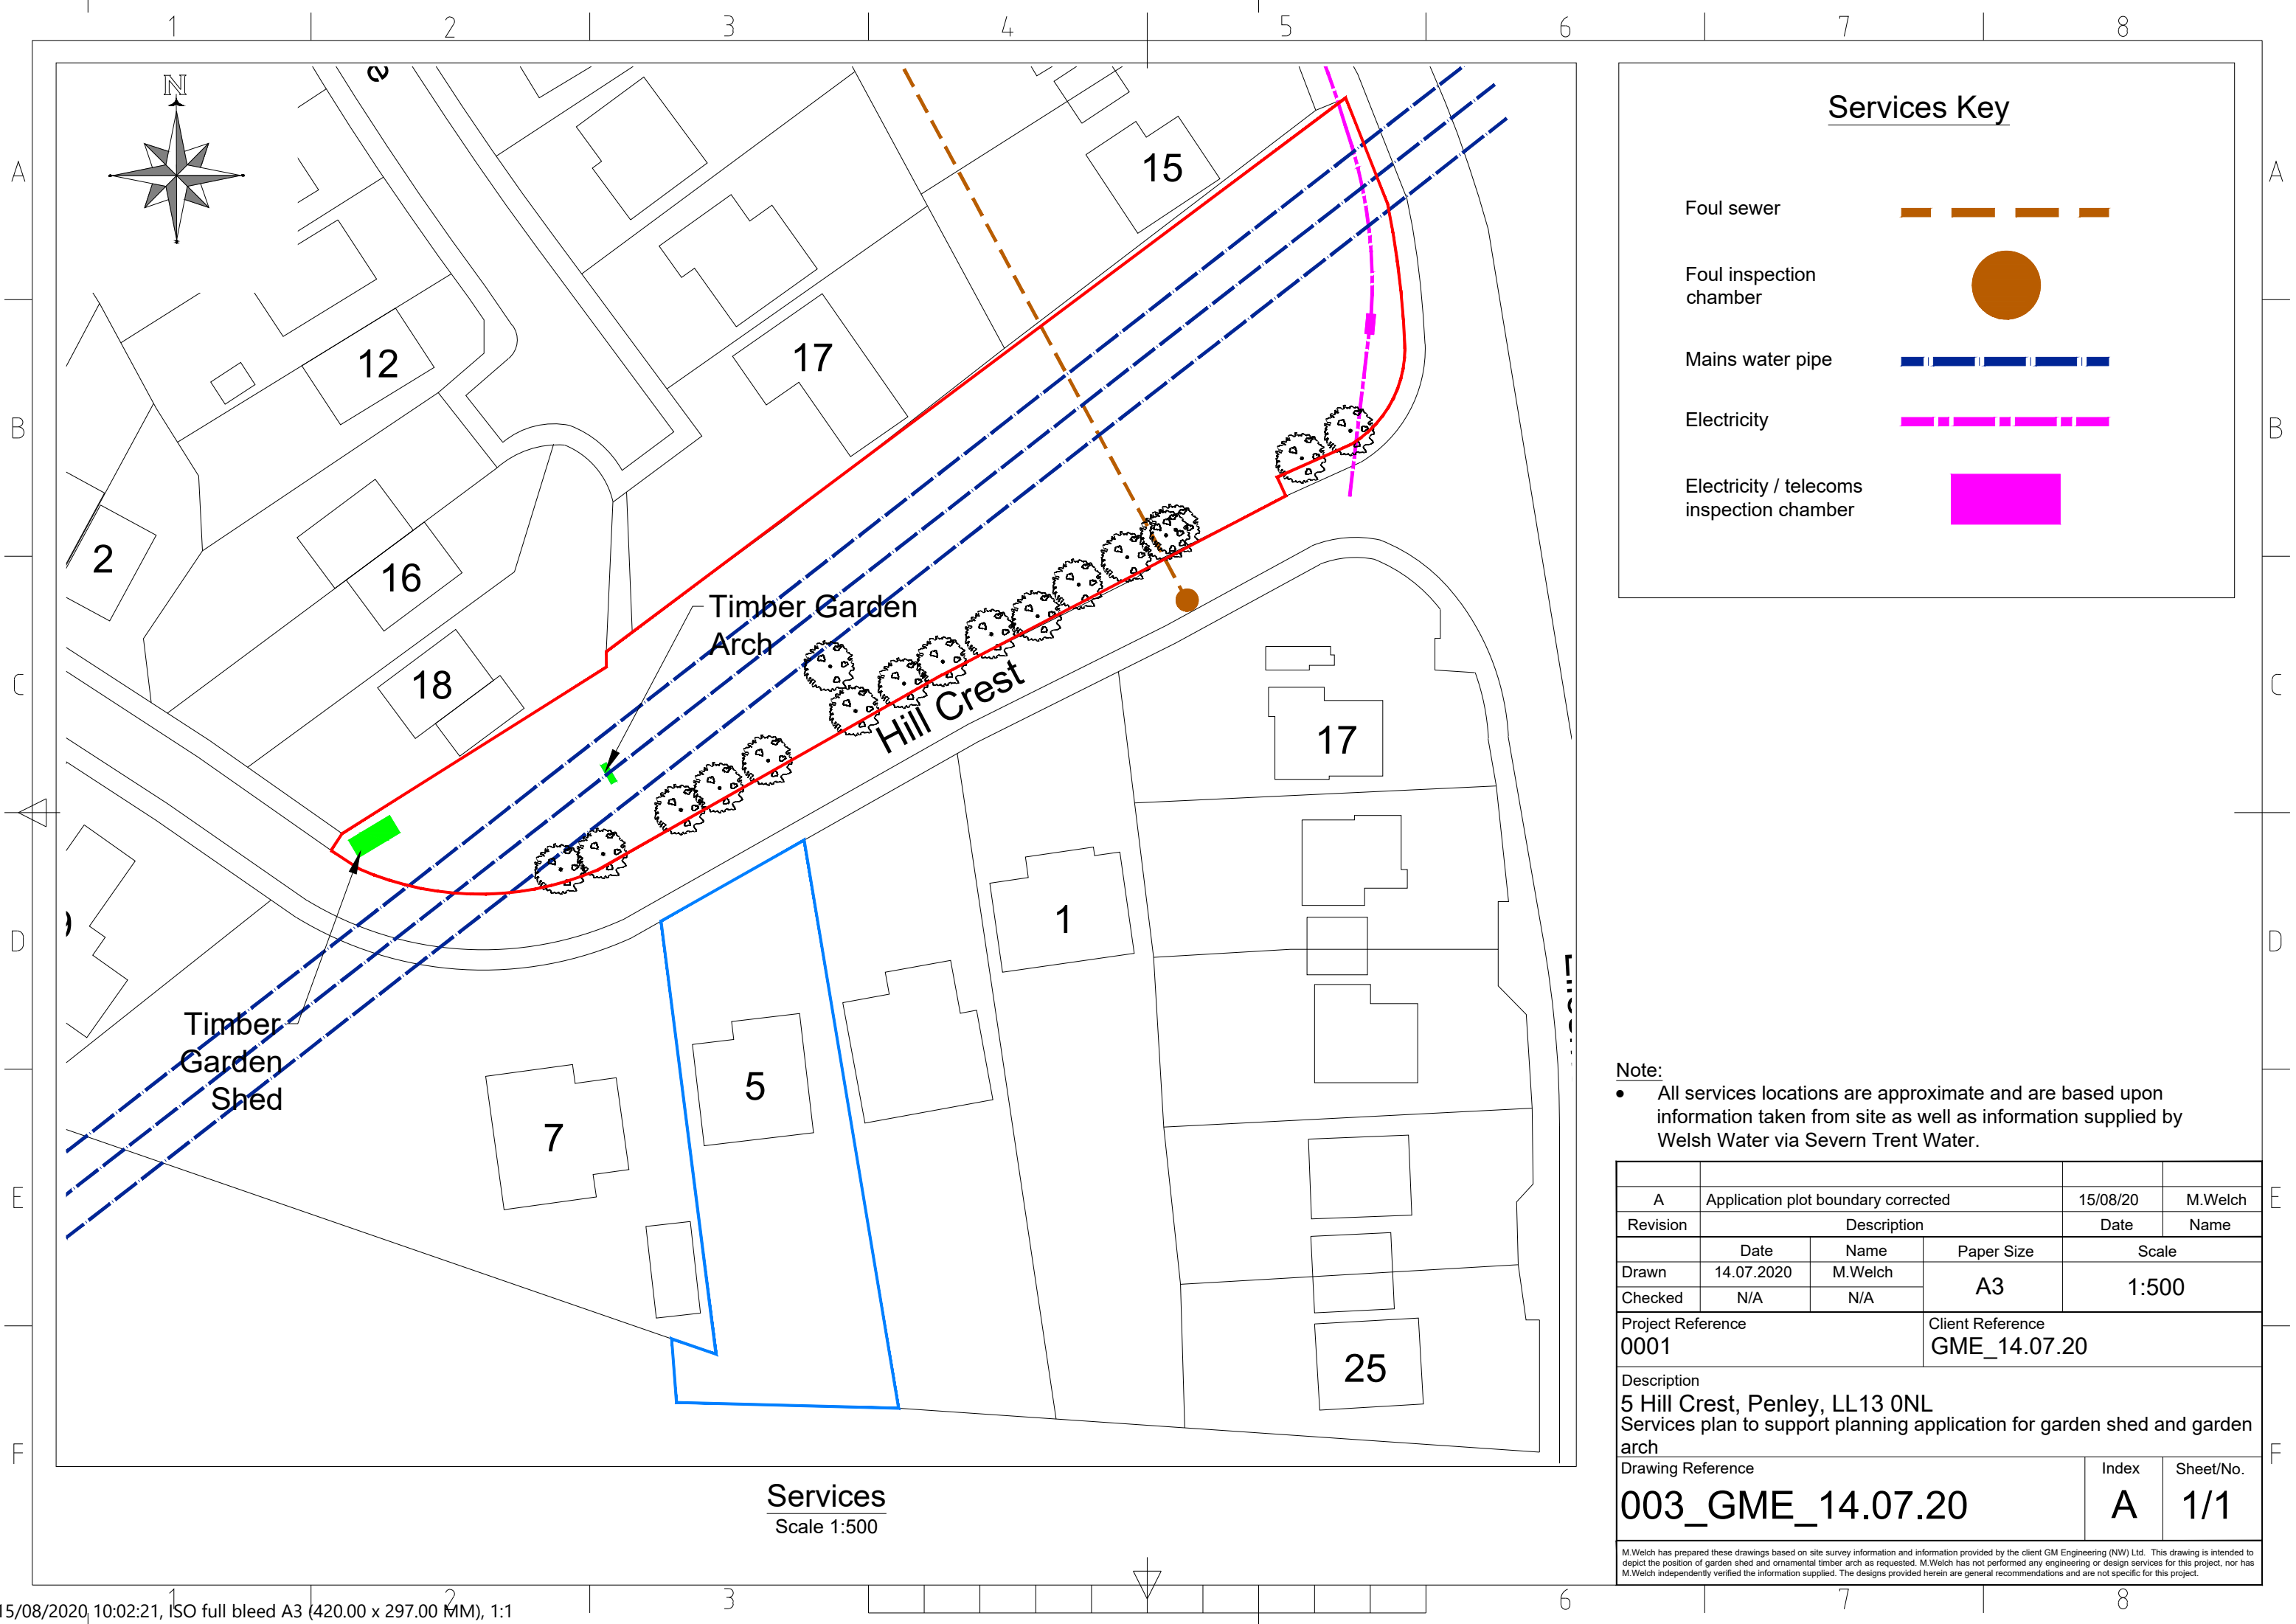

Services Key

- Foul sewer
- Foul inspection chamber
- Mains water pipe
- Electricity
- Electricity / telecoms inspection chamber

Note:

- All services locations are approximate and are based upon information taken from site as well as information supplied by Welsh Water via Severn Trent Water.

|   |                                     |         |                                  |            |                  |
|---|-------------------------------------|---------|----------------------------------|------------|------------------|
| A   | Application plot boundary corrected |         |                                  | 15/08/20   | M.Welch          |
| Revision   | Description                         |         |                                  | Date       | Name             |
|   | Date                                | Name    | Paper Size                       | Scale      |                  |
| Drawn   | 14.07.2020                          | M.Welch | A3                               | 1:500      |                  |
| Checked   | N/A                                 | N/A     |                                  |            |                  |
| Project Reference<br>0001   |                                     |         | Client Reference<br>GME_14.07.20 |            |                  |
| Description<br>5 Hill Crest, Penley, LL13 0NL<br>Services plan to support planning application for garden shed and garden arch |                                     |         |                                  |            |                  |
| Drawing Reference<br>003_GME_14.07.20                                                                                          |                                     |         |                                  | Index<br>A | Sheet/No.<br>1/1 |

M.Welch has prepared these drawings based on site survey information and information provided by the client GM Engineering (NW) Ltd. This drawing is intended to depict the position of garden shed and ornamental timber arch as requested. M.Welch has not performed any engineering or design services for this project, nor has M.Welch independently verified the information supplied. The designs provided herein are general recommendations and are not specific for this project.

Services  
Scale 1:500