


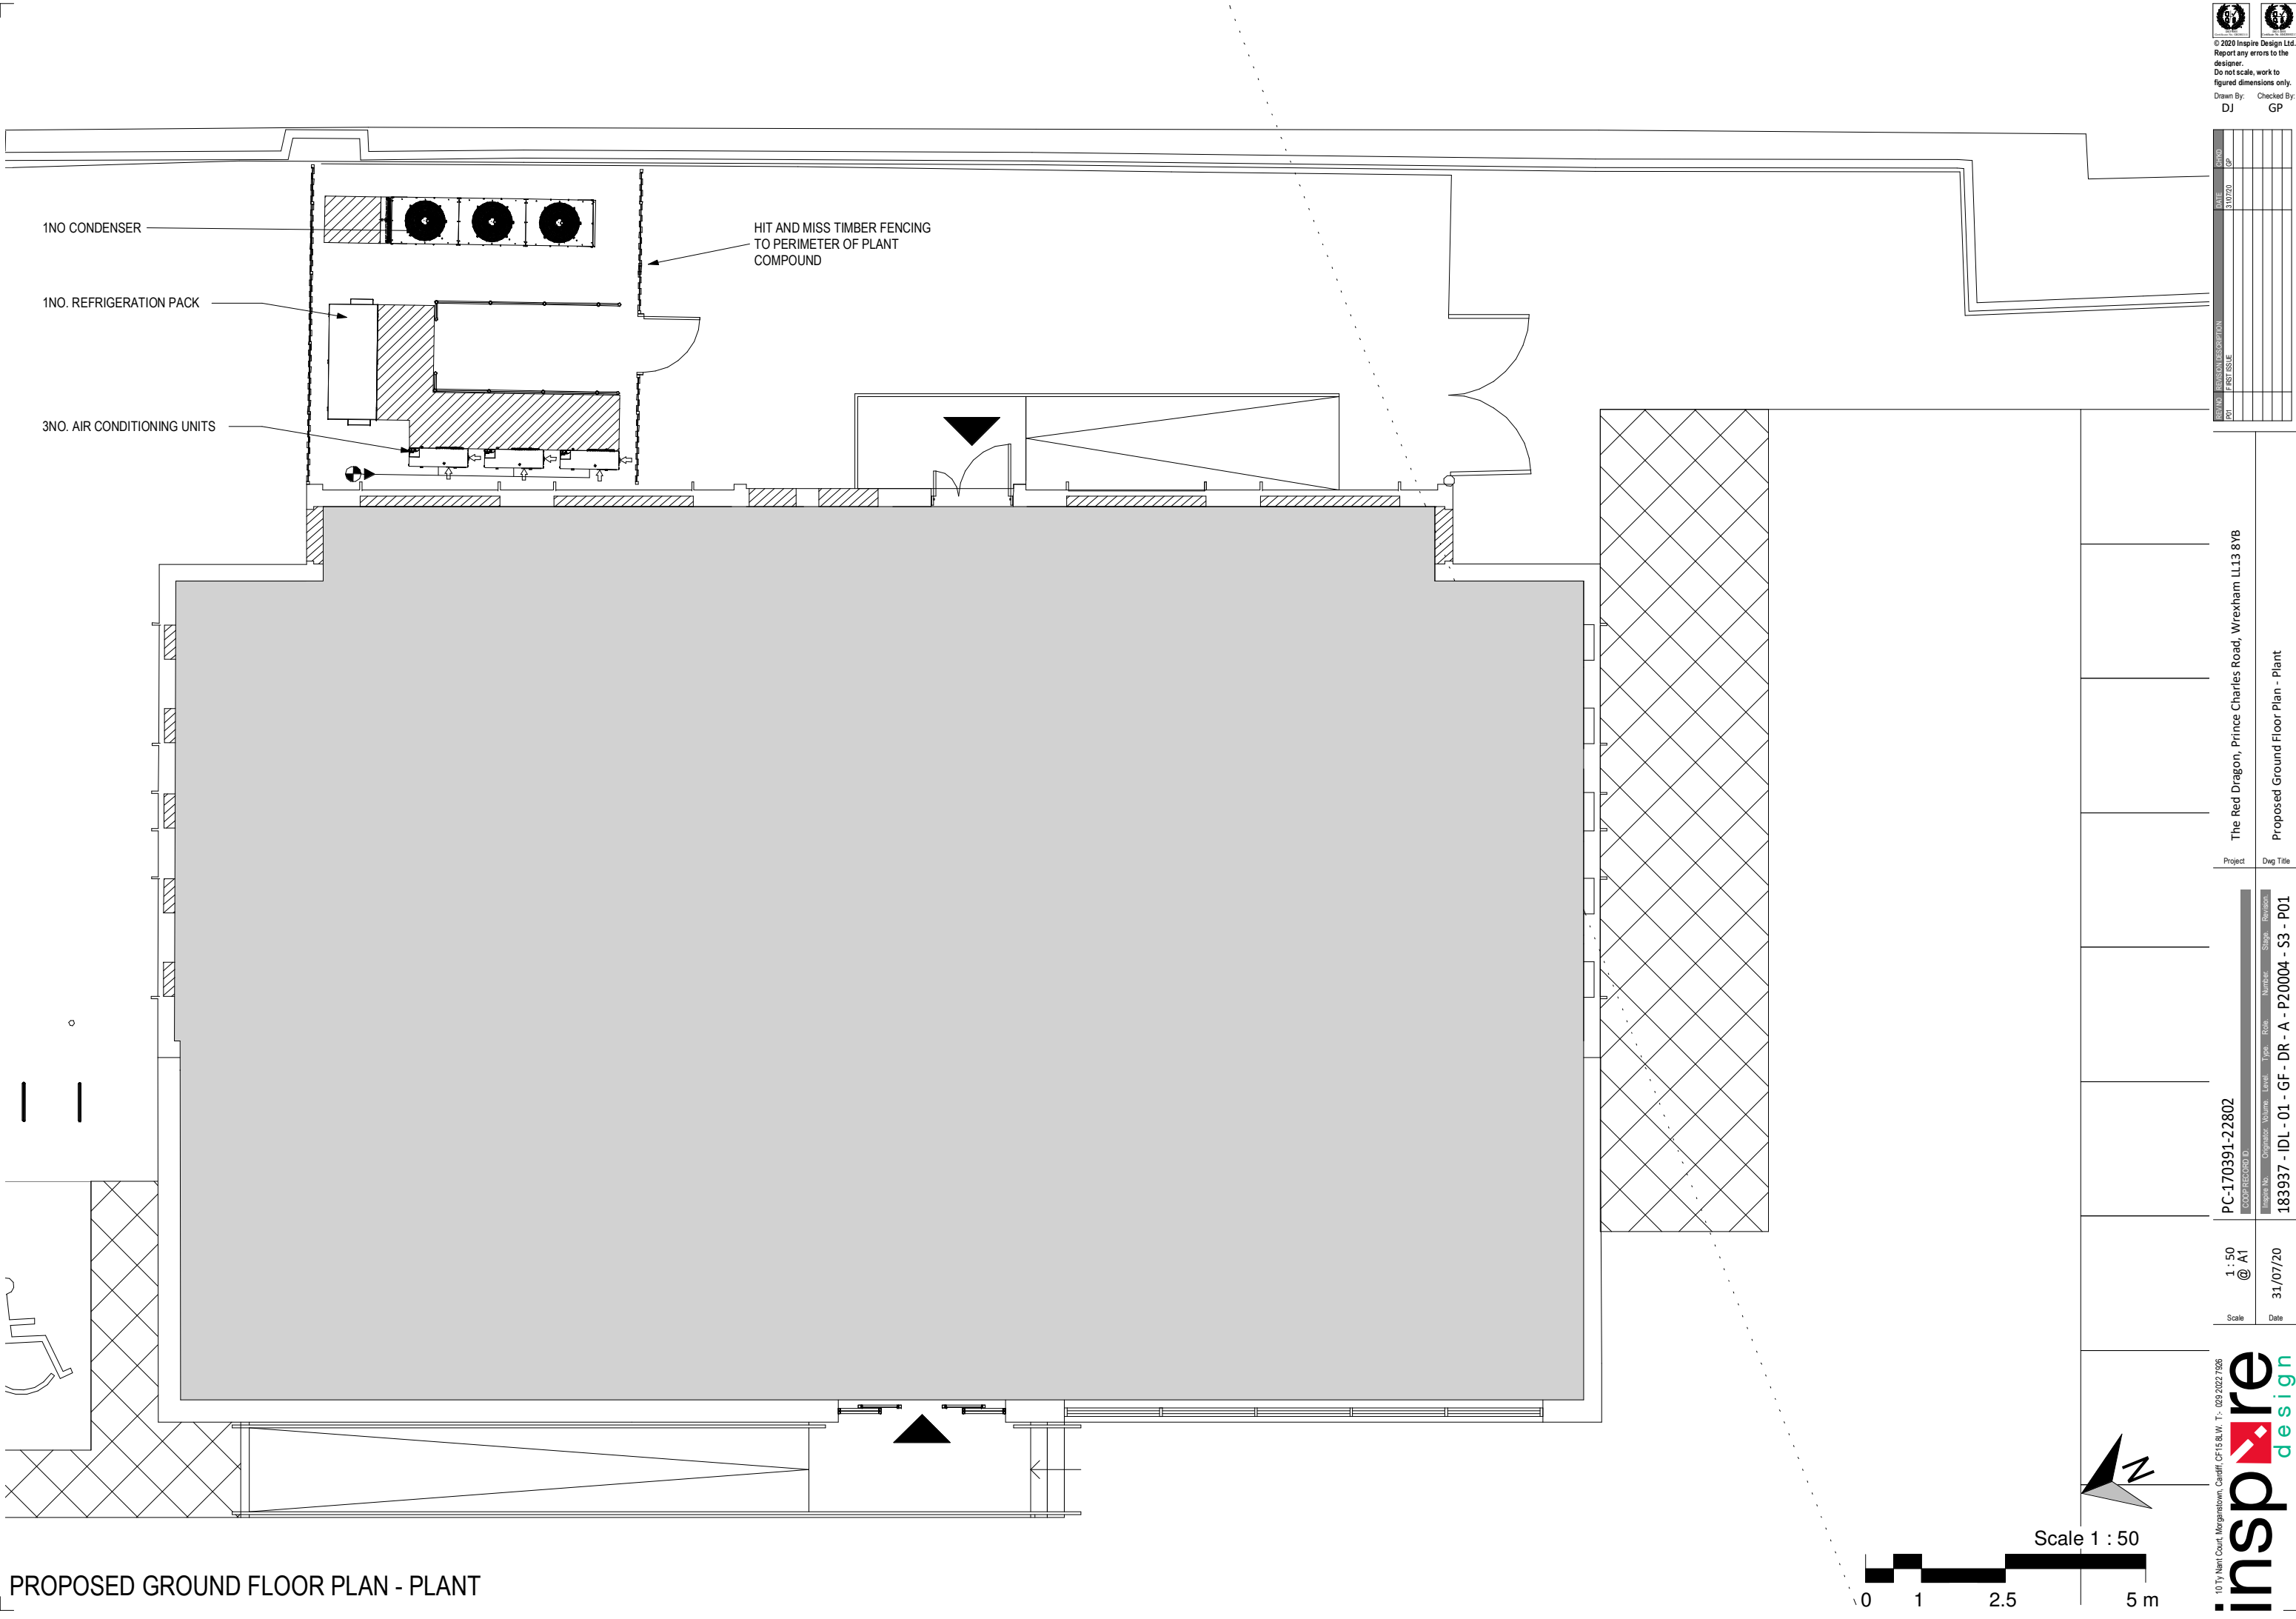

PROPOSED GROUND FLOOR PLAN - PLANT