
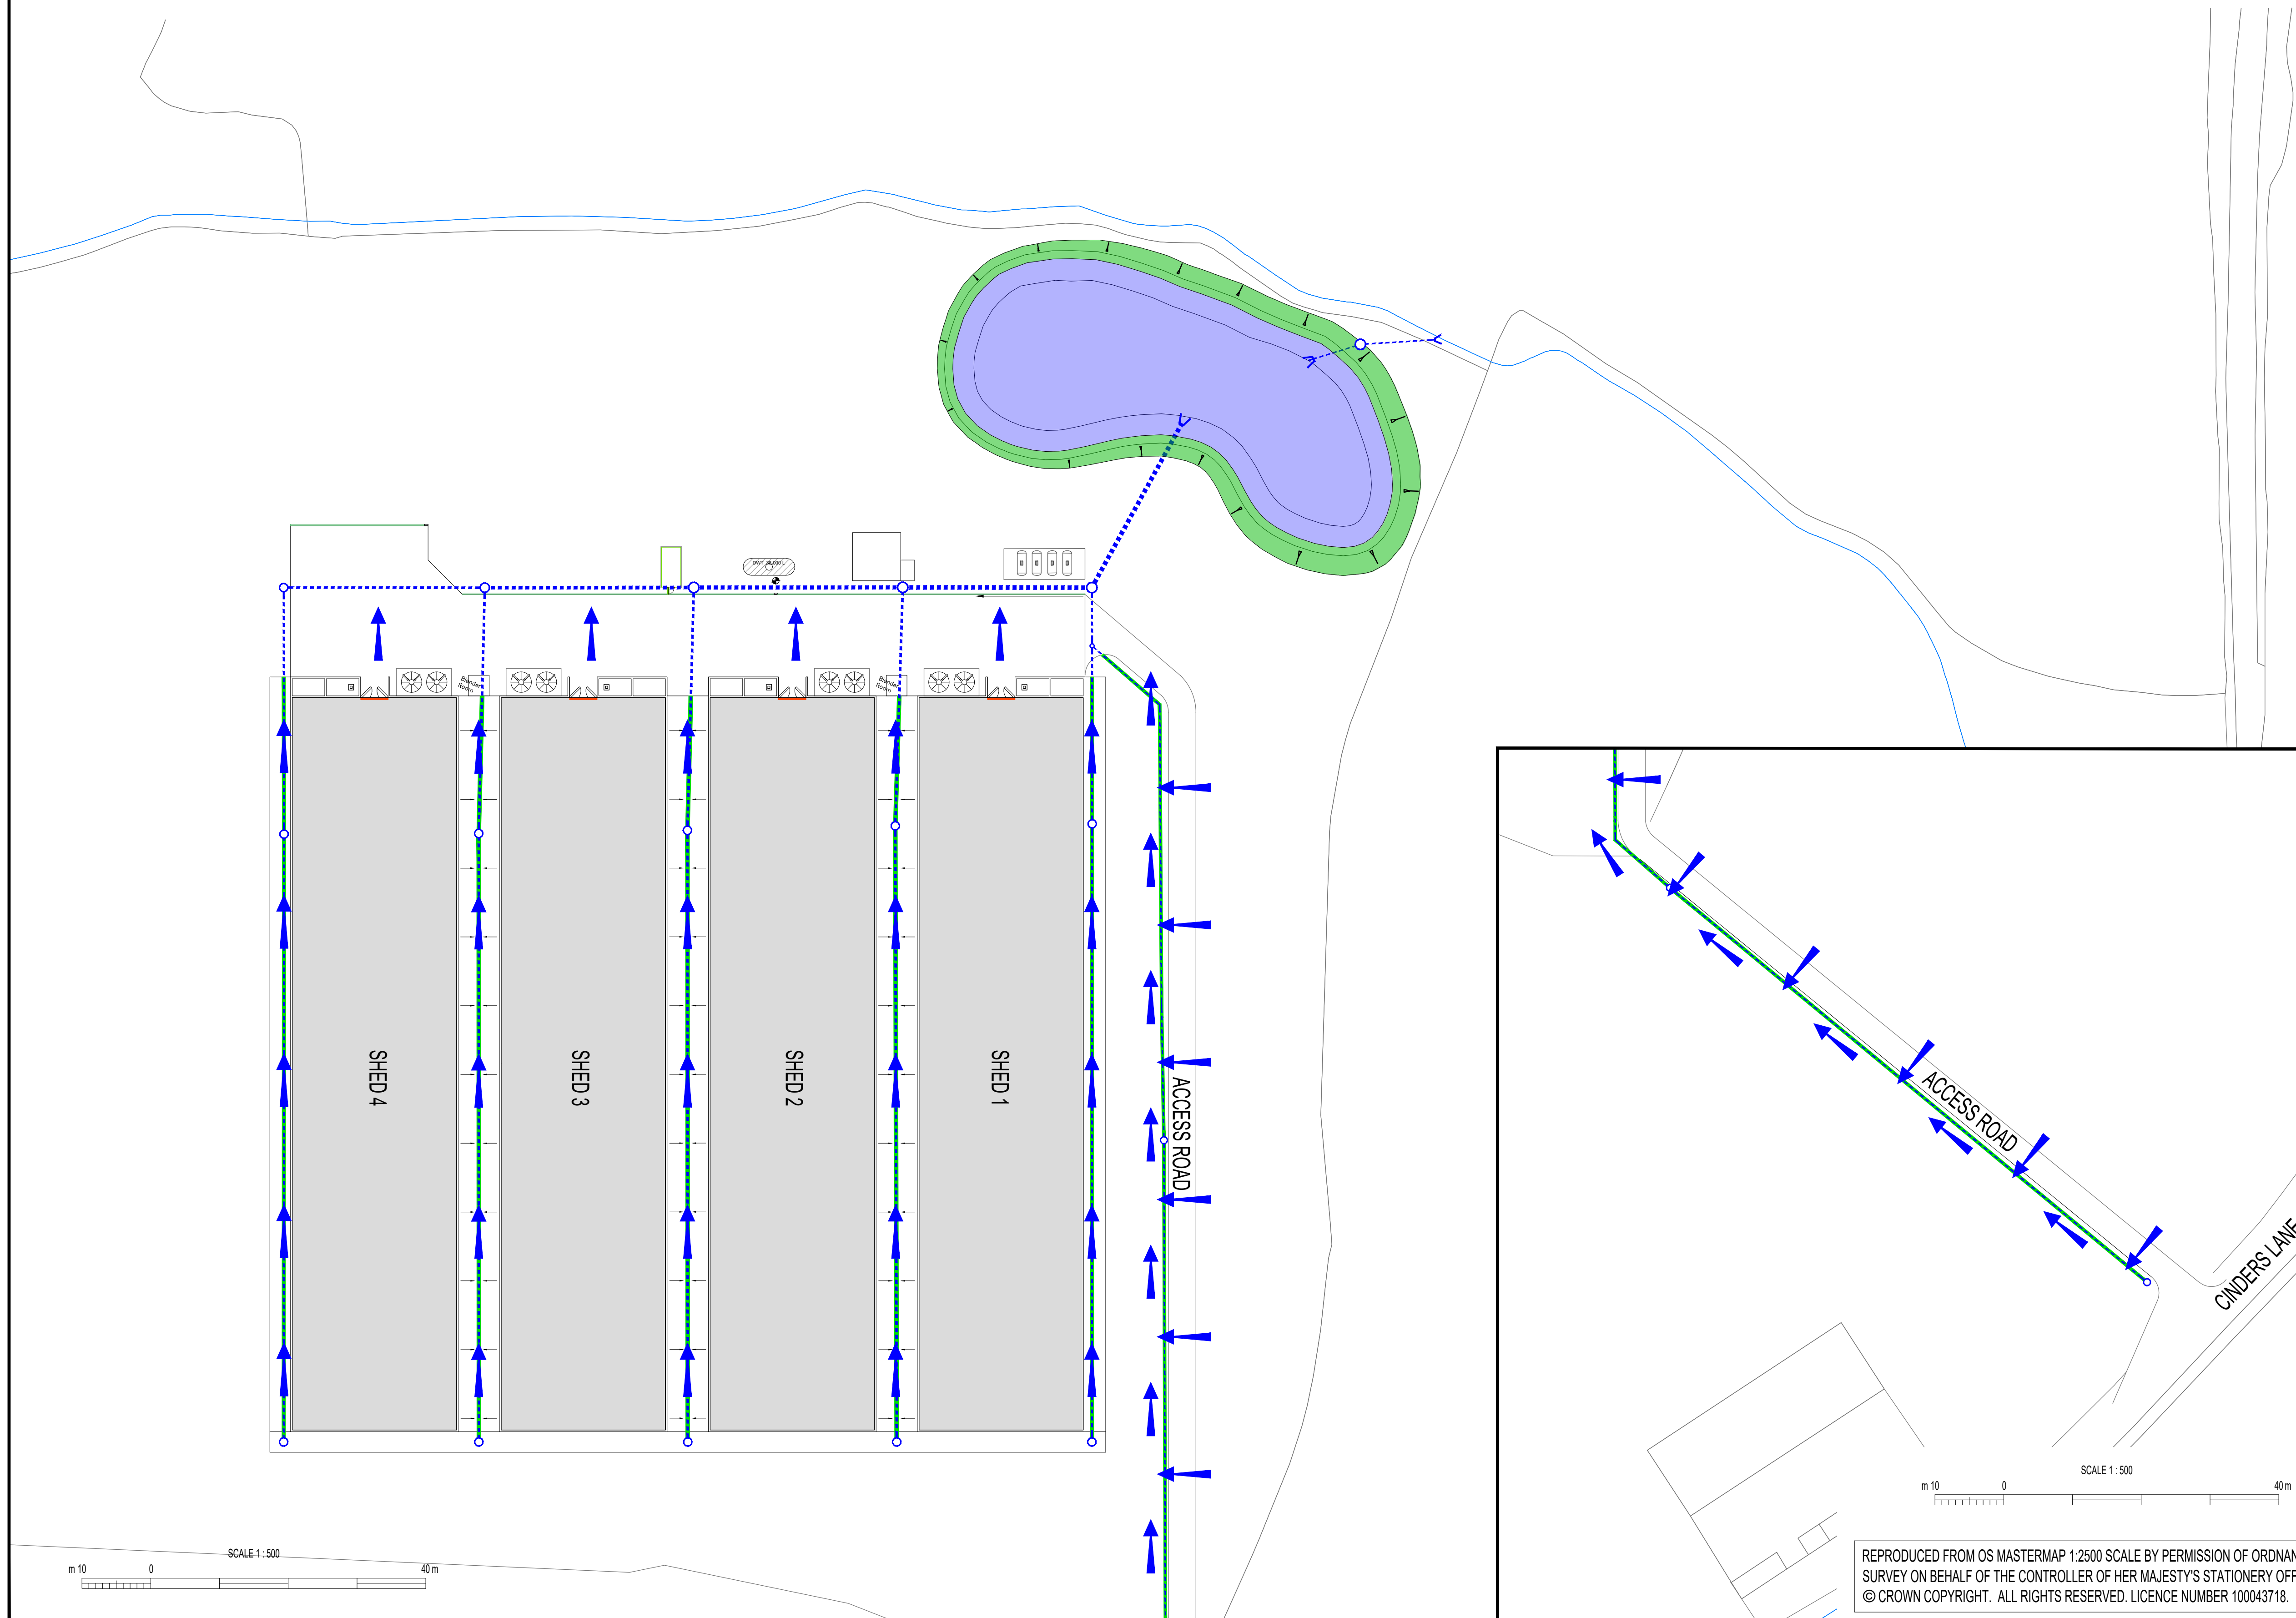


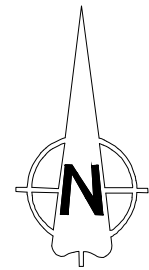

NOTES

1. ALL DIMENSIONS IN MILLIMETRES AND ALL LEVELS IN METRES ABOVE ORDNANCE DATUM UNLESS SHOWN OTHERWISE.
2. THIS DESIGN IS PROPOSED ON THE BASIS OF CLIENT BRIEF, SPECIFICATIONS, BEST PRACTICE AND RISK REDUCTION / ELIMINATION. THE DESIGNER MUST BE CONSULTED ON ANY PROPOSED CHANGES, BEFORE THEY ARE CONSIDERED FOR IMPLEMENTATION.

KEY

- EXISTING DITCH
- o- PROPOSED SURFACE WATER DRAIN & MANHOLE CHAMBER
- PROPOSED FILTER DRAIN AS DETAIL ON DWG NO. 12443-2401
- ➔ OVERLAND FLOW ROUTE



CAUTION: THE MANAGEMENT AND DESIGN OF ANY AND ALL TEMPORARY WORKS REQUIRED TO EXECUTE THIS DESIGN ARE THE RESPONSIBILITY OF THE CONTRACTOR.

SITE LOCATION

GRID REFERENCE: 332431 ,344057
SITE ADDRESS: CINDERS FARM, RUABON, WREXHAM, LL14 6HL

R00	07-08-20	FIRST ISSUE	EO	AR	TM
-----	----------	-------------	----	----	----

REV.	DATE	DESCRIPTION	DSGND	CHK'D	APP'D
------	------	-------------	-------	-------	-------

CLIENT

WYNNSTAY HOME FARM

PRINCIPAL DESIGNER



Waterco Ltd., Eden Court,
Lon Parcwr Business Park, Ruthin LL15 1NJ
tel (+44) 1824 702220
www.waterco.co.uk

SCHEME

CINDERS FARM, RUABON

TITLE

OVERLAND FLOW ROUTE PLAN

STATUS

APPROVAL

DESIGNED	CHECKED	APPROVED	SCALE / SHEET SIZE
----------	---------	----------	--------------------

EO	AR	TM	1 : 500 / A1
----	----	----	--------------

DRAWING NO.

12443-2010

REV

R00

REPRODUCED FROM OS MASTERMAP 1:2500 SCALE BY PERMISSION OF ORDNANCE SURVEY ON BEHALF OF THE CONTROLLER OF HER MAJESTY'S STATIONERY OFFICE.
© CROWN COPYRIGHT. ALL RIGHTS RESERVED. LICENCE NUMBER 100043718.