


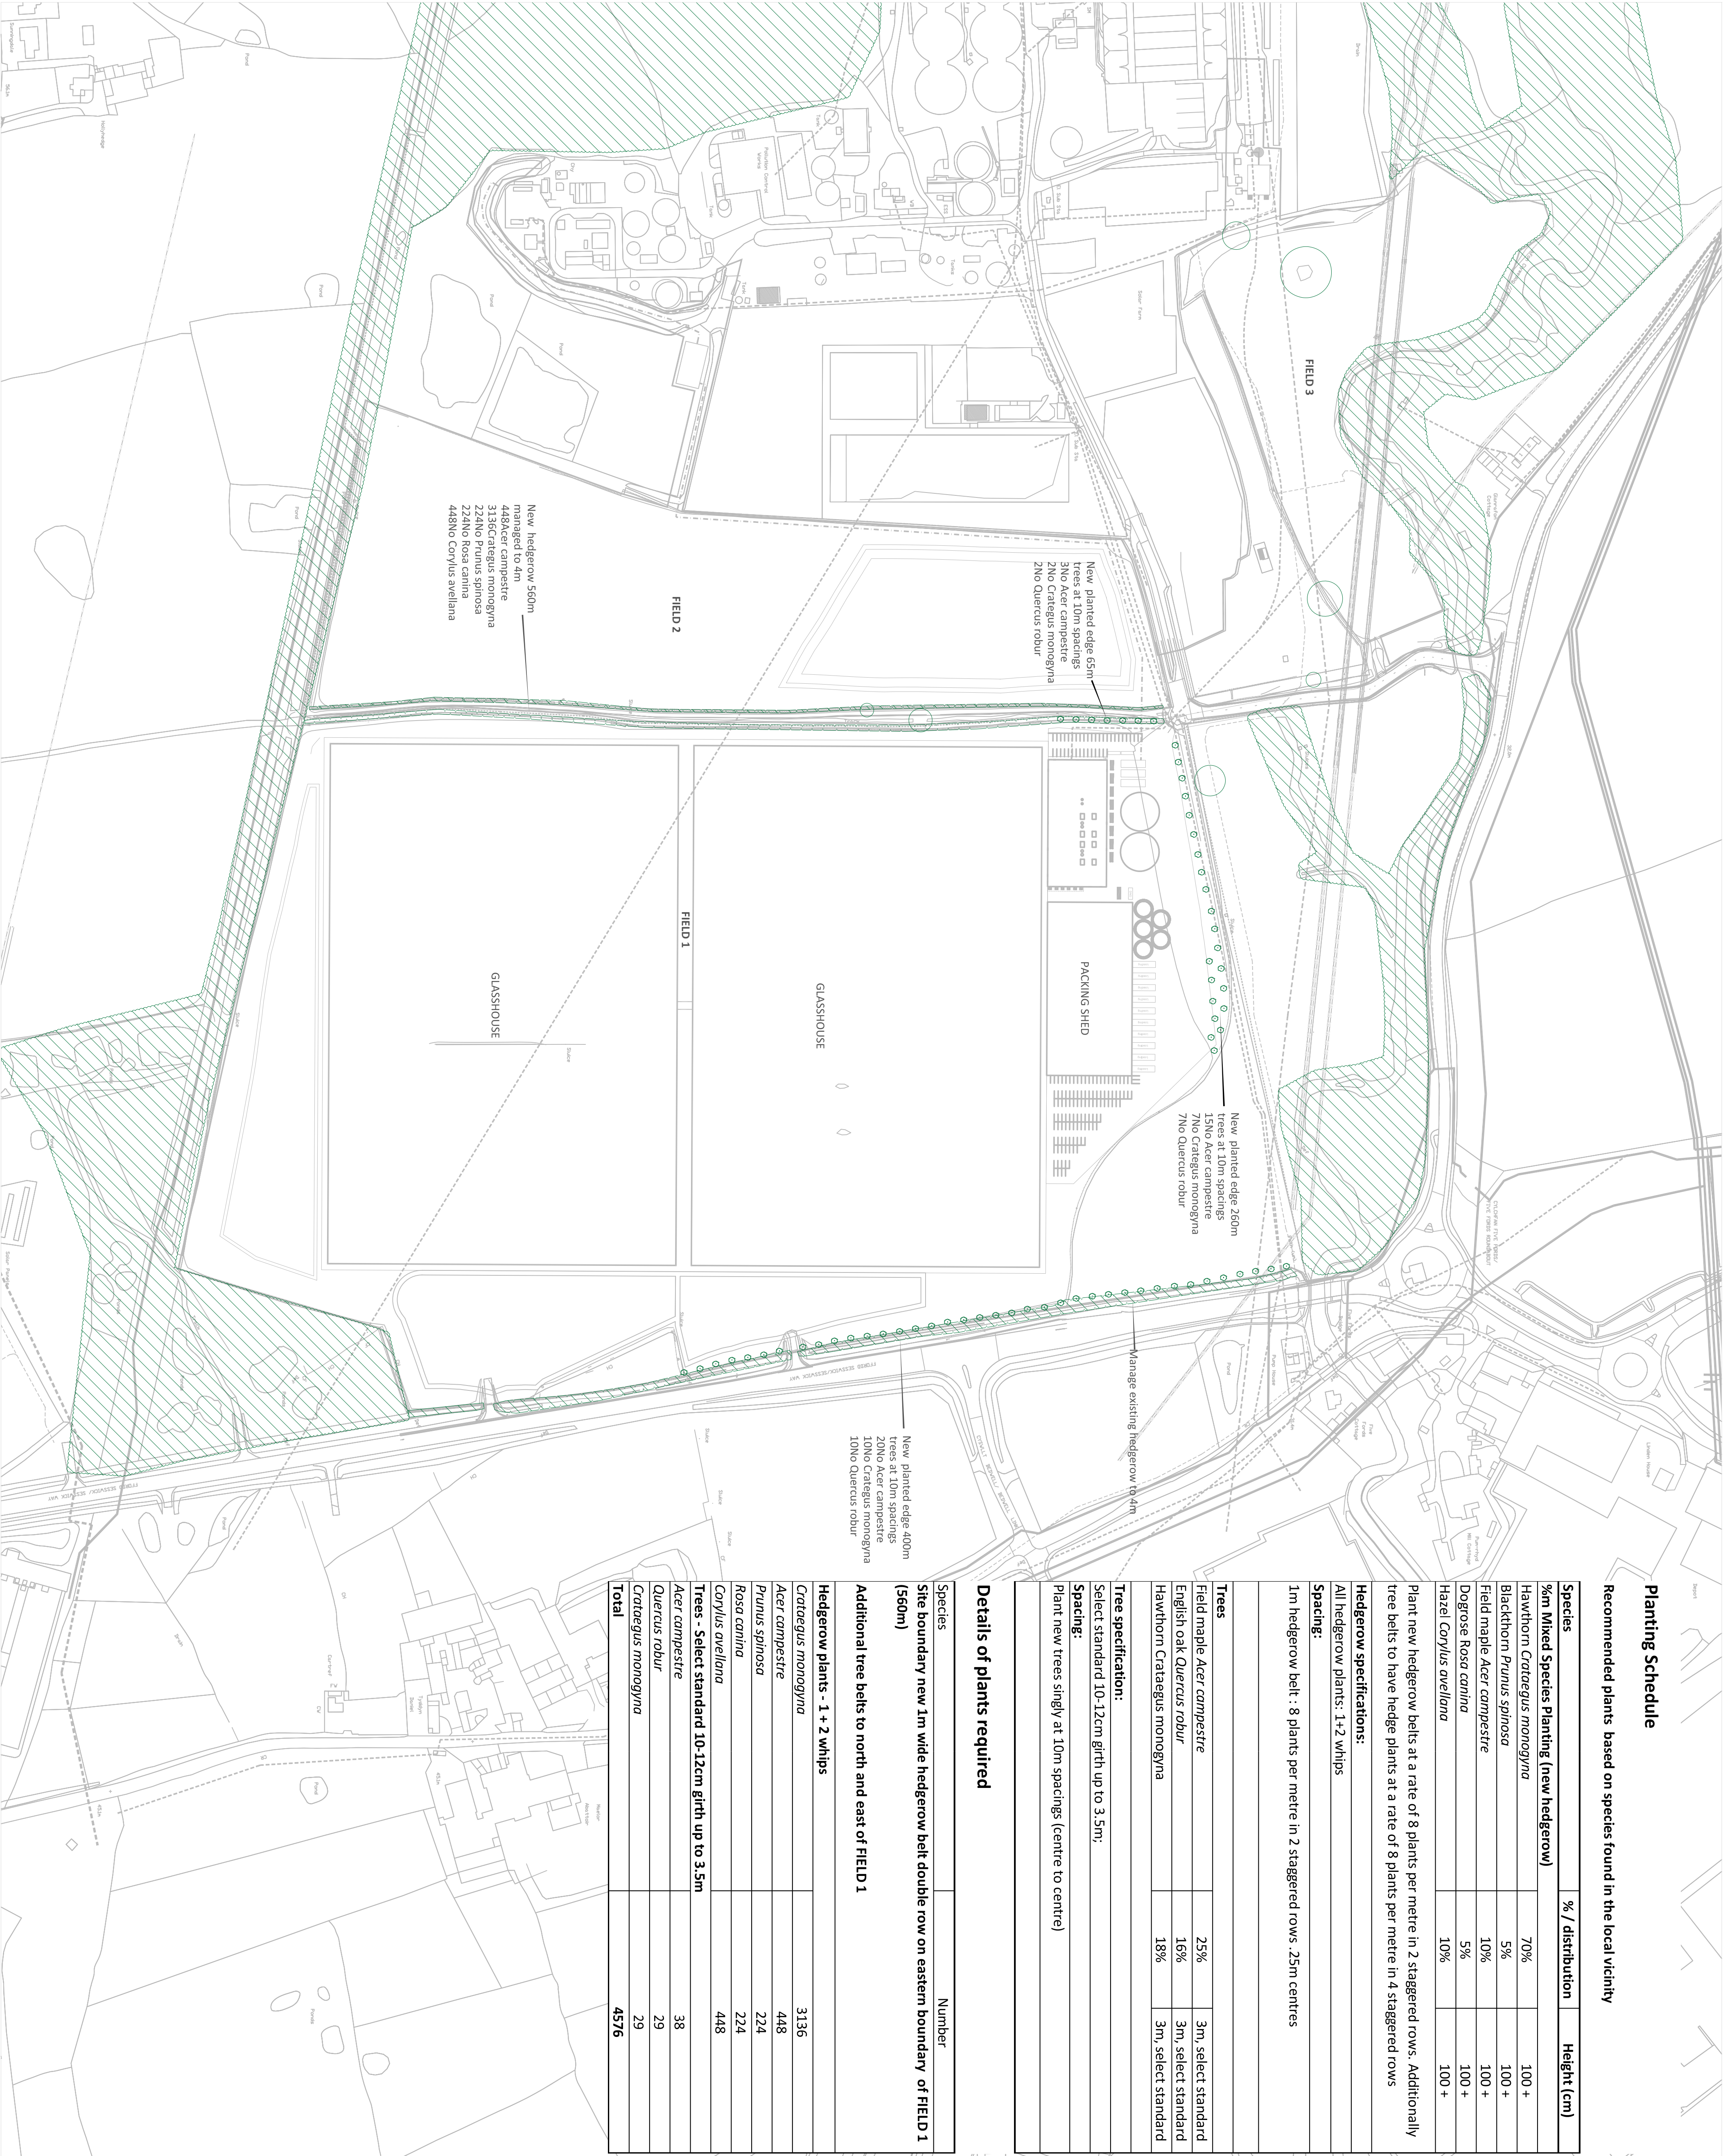

Planting Schedule

Recommended plants based on species found in the local vicinity

| Species                                  | % / distribution | Height (cm) |
|------------------------------------------|------------------|-------------|
| %m Mixed Species Planting (new hedgerow) |                  |             |
| Hawthorn <i>Crataegus monogyna</i>       | 70%              | 100 +       |
| Blackthorn <i>Prunus spinosa</i>         | 5%               | 100 +       |
| Field maple <i>Acer campestre</i>        | 10%              | 100 +       |
| Dogrose <i>Rosa canina</i>               | 5%               | 100 +       |
| Hazel <i>Corylus avellana</i>            | 10%              | 100 +       |

Plant new hedgerow belts at a rate of 8 plants per metre in 2 staggered rows. Additionally tree belts to have hedge plants at a rate of 8 plants per metre in 4 staggered rows

Hedgerow specifications:

All hedgerow plants: 1+2 whips

Spacing:

1m hedgerow belt : 8 plants per metre in 2 staggered rows .25m centres

Trees

|                                    |     |                     |
|------------------------------------|-----|---------------------|
| Field maple <i>Acer campestre</i>  | 25% | 3m, select standard |
| English oak <i>Quercus robur</i>   | 16% | 3m, select standard |
| Hawthorn <i>Crataegus monogyna</i> | 18% | 3m, select standard |

Tree specification:


Select standard 10-12cm girth up to 3.5m;

Spacing:

Plant new trees singly at 10m spacings (centre to centre)

Details of plants required

| Species                                                                                  | Number |
|------------------------------------------------------------------------------------------|--------|
| Site boundary new 1m wide hedgerow belt double row on eastern boundary of FIELD 1 (560m) |        |
| Additional tree belts to north and east of FIELD 1                                       |        |
| Hedgerow plants - 1 + 2 whips                                                            |        |
| <i>Crataegus monogyna</i>                                                                | 3136   |
| <i>Acer campestre</i>                                                                    | 448    |
| <i>Prunus spinosa</i>                                                                    | 224    |
| <i>Rosa canina</i>                                                                       | 224    |
| <i>Corylus avellana</i>                                                                  | 448    |
| Trees - Select standard 10-12cm girth up to 3.5m                                         |        |
| <i>Acer campestre</i>                                                                    | 38     |
| <i>Quercus robur</i>                                                                     | 29     |
| <i>Crataegus monogyna</i>                                                                | 29     |
| Total                                                                                    | 4576   |

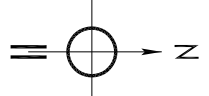

The planting shall be carried out in the first planting (seeding) season following completion of the development (between December and March inclusive).

All plant stock, plant handling and planting to be undertaken in accordance with the following British Standard Specifications and Code of Practice:

- BS 3936:1992 Part 1 Nursery Stock - Specification for trees and shrubs;
- BS 3936:1998 Part 10 Nursery Stock - Specification for ground cover plants;
- BS 4428:1989 - Code of Practice for General Landscaping Operations (excluding hard surfaces);
- BS 8545:2014 Trees from Nursery to Independence in the Landscape;
- The Code of Practice for Plant Handling 2002 (Horticultural Trades Association).

LEGEND (SOFT WORKS)

- Retained tree/conifer
- Retained hedgerow
- Select or Extra heavy standard tree
- Hedgerow

Notes  
Plan to be read in conjunction with the engineer, architects and landscape drawings:  
No measurements to be scaled off drawing. Worked from figured dimensions only.

All dimensions shown on drawing are shown in millimetres unless otherwise stated.

All dimensions and levels to be checked on site, surface detail only. Landscape Architect to be notified immediately of any discrepancies prior to the commencement of works.



CLIENT:  
Low Carbon Farming 2 Ltd.

SITE:  
Five Fords Glasshouses, Sesswick Way, Marchiel

DRAWING TITLE:  
Soft works - tree and hedgerow planting

SCALE: 1:200@ A1  
DATE: June 2020  
DRAWING No: 1202-01  
REV: D