


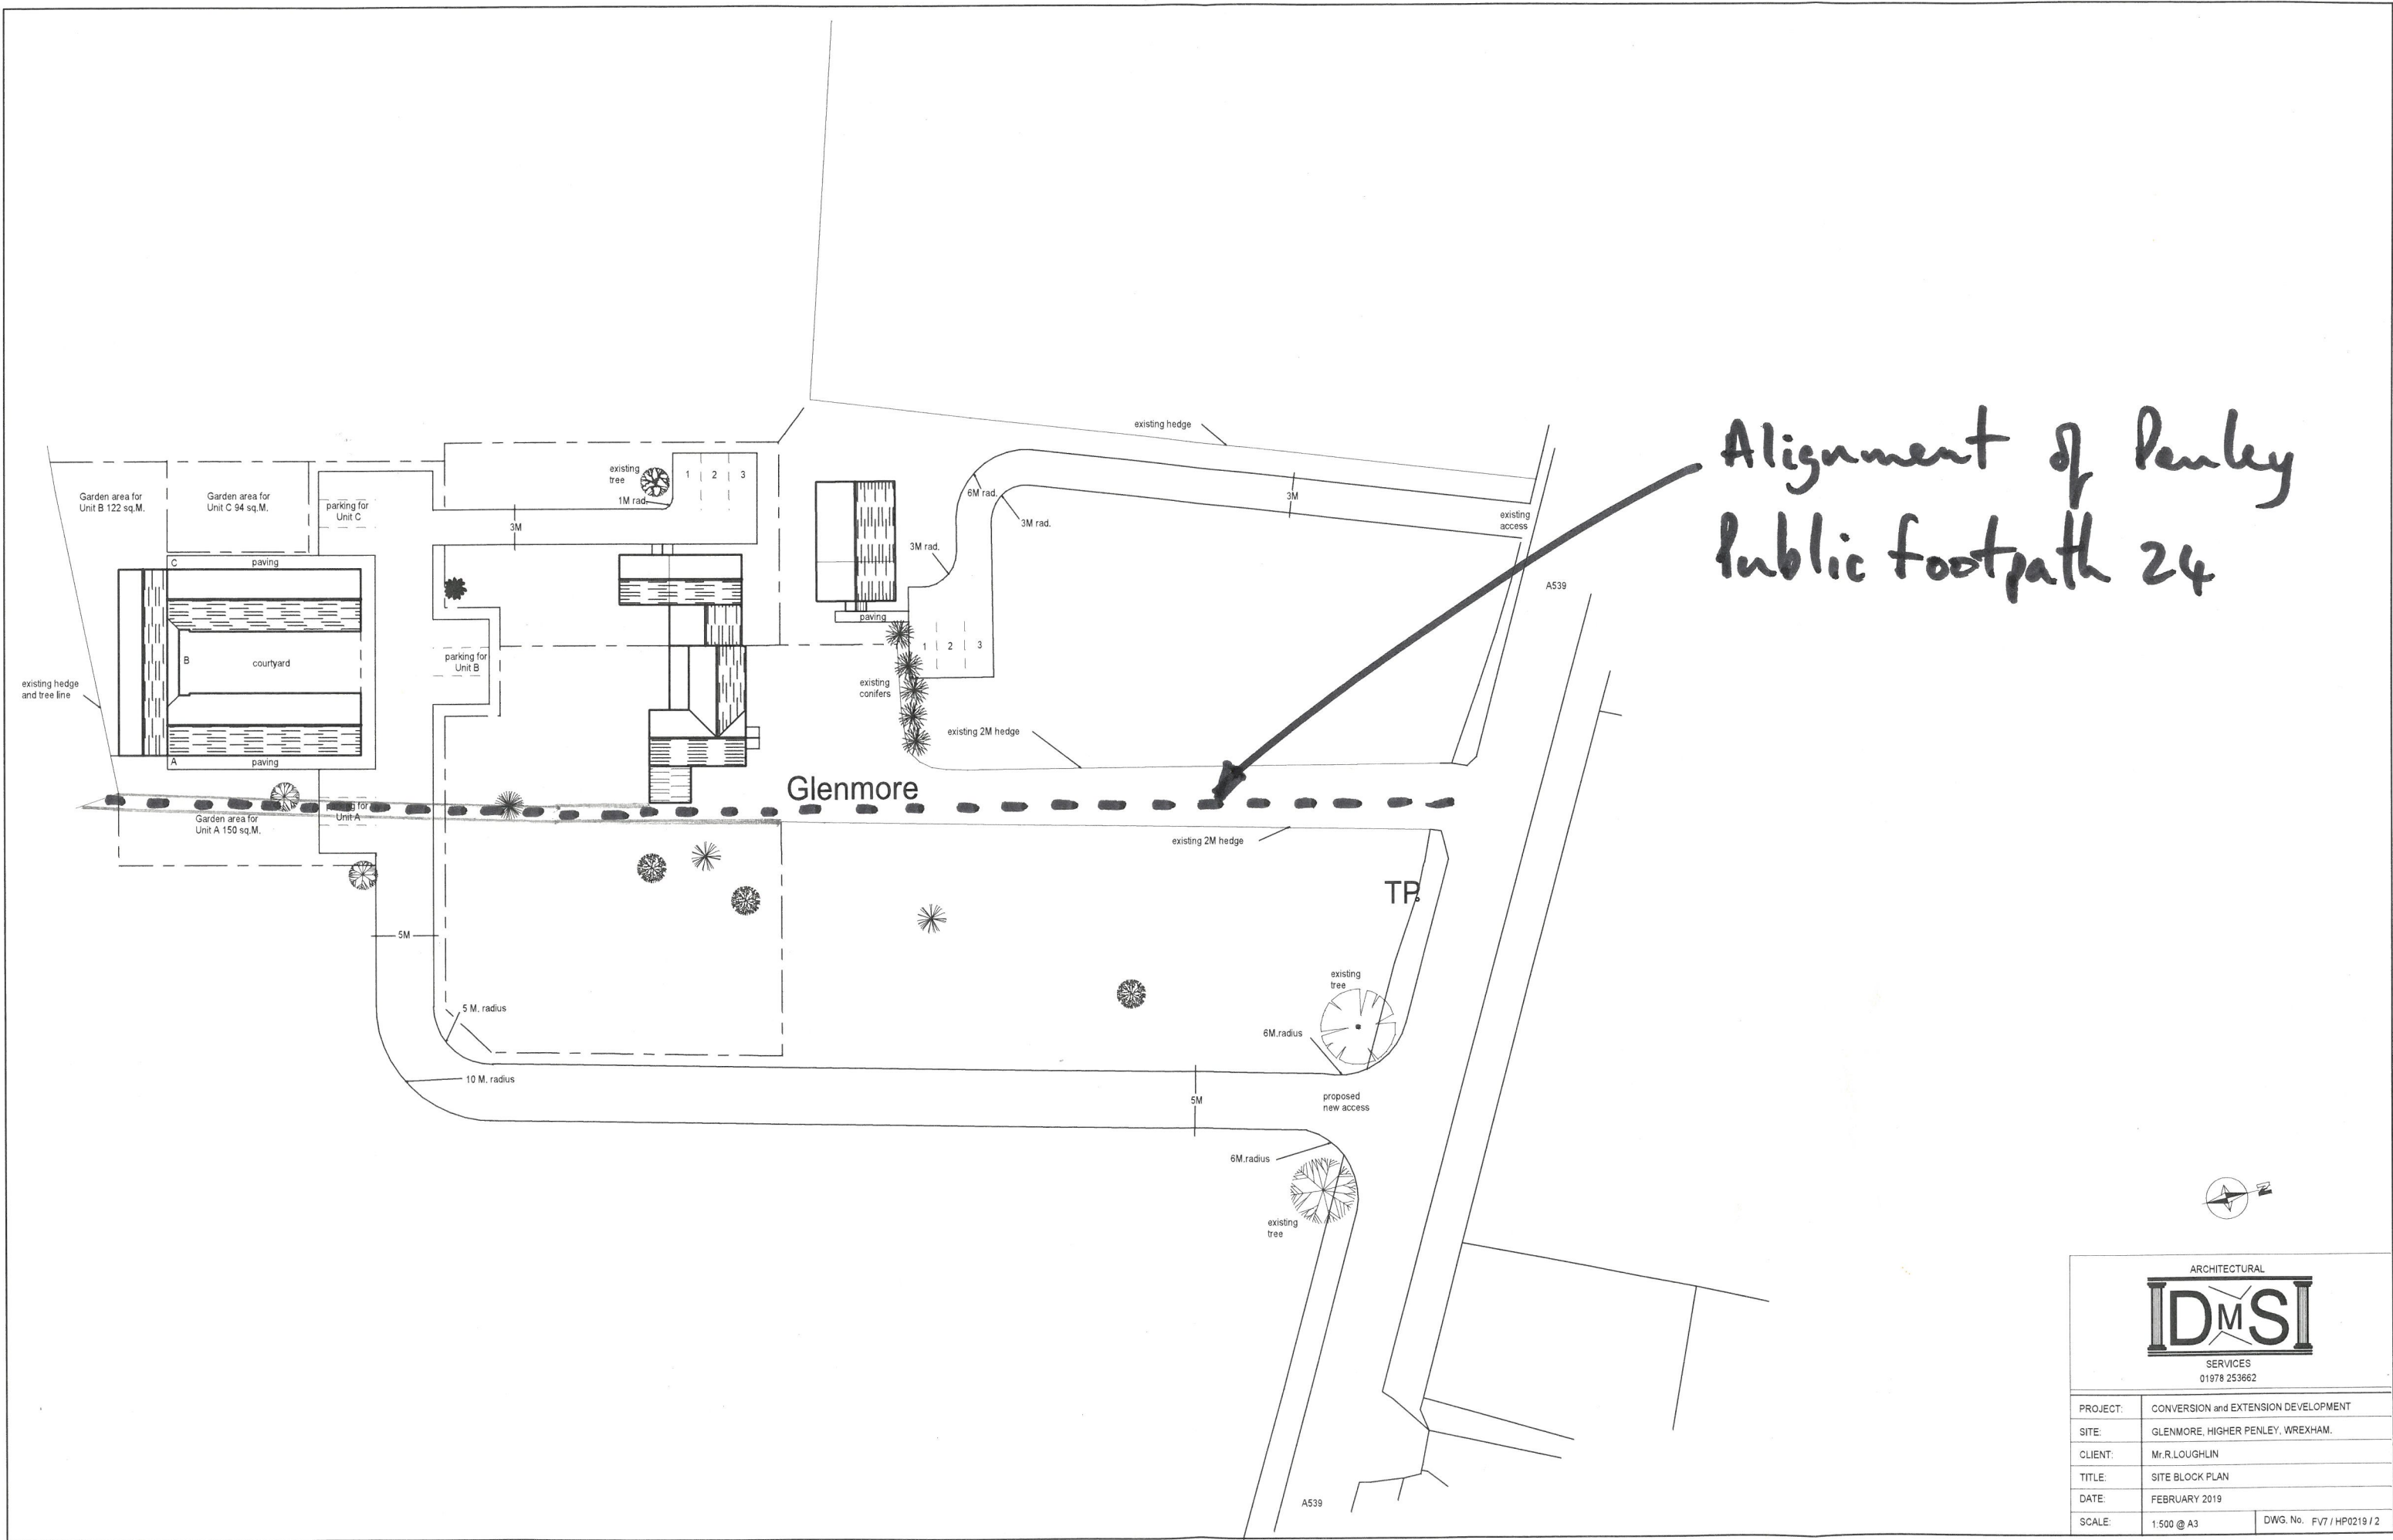

ARCHITECTURAL	
IDMSI	
SERVICES	
01978 253662	
PROJECT:	CONVERSION and EXTENSION DEVELOPMENT
SITE:	GLENMORE, HIGHER PENLEY, WREXHAM.
CLIENT:	Mr.R.LOUGHLIN
TITLE:	SITE BLOCK PLAN
DATE:	FEBRUARY 2019
SCALE:	1:500 @ A3
DWG. No.	FV7 / HP0219 / 2