
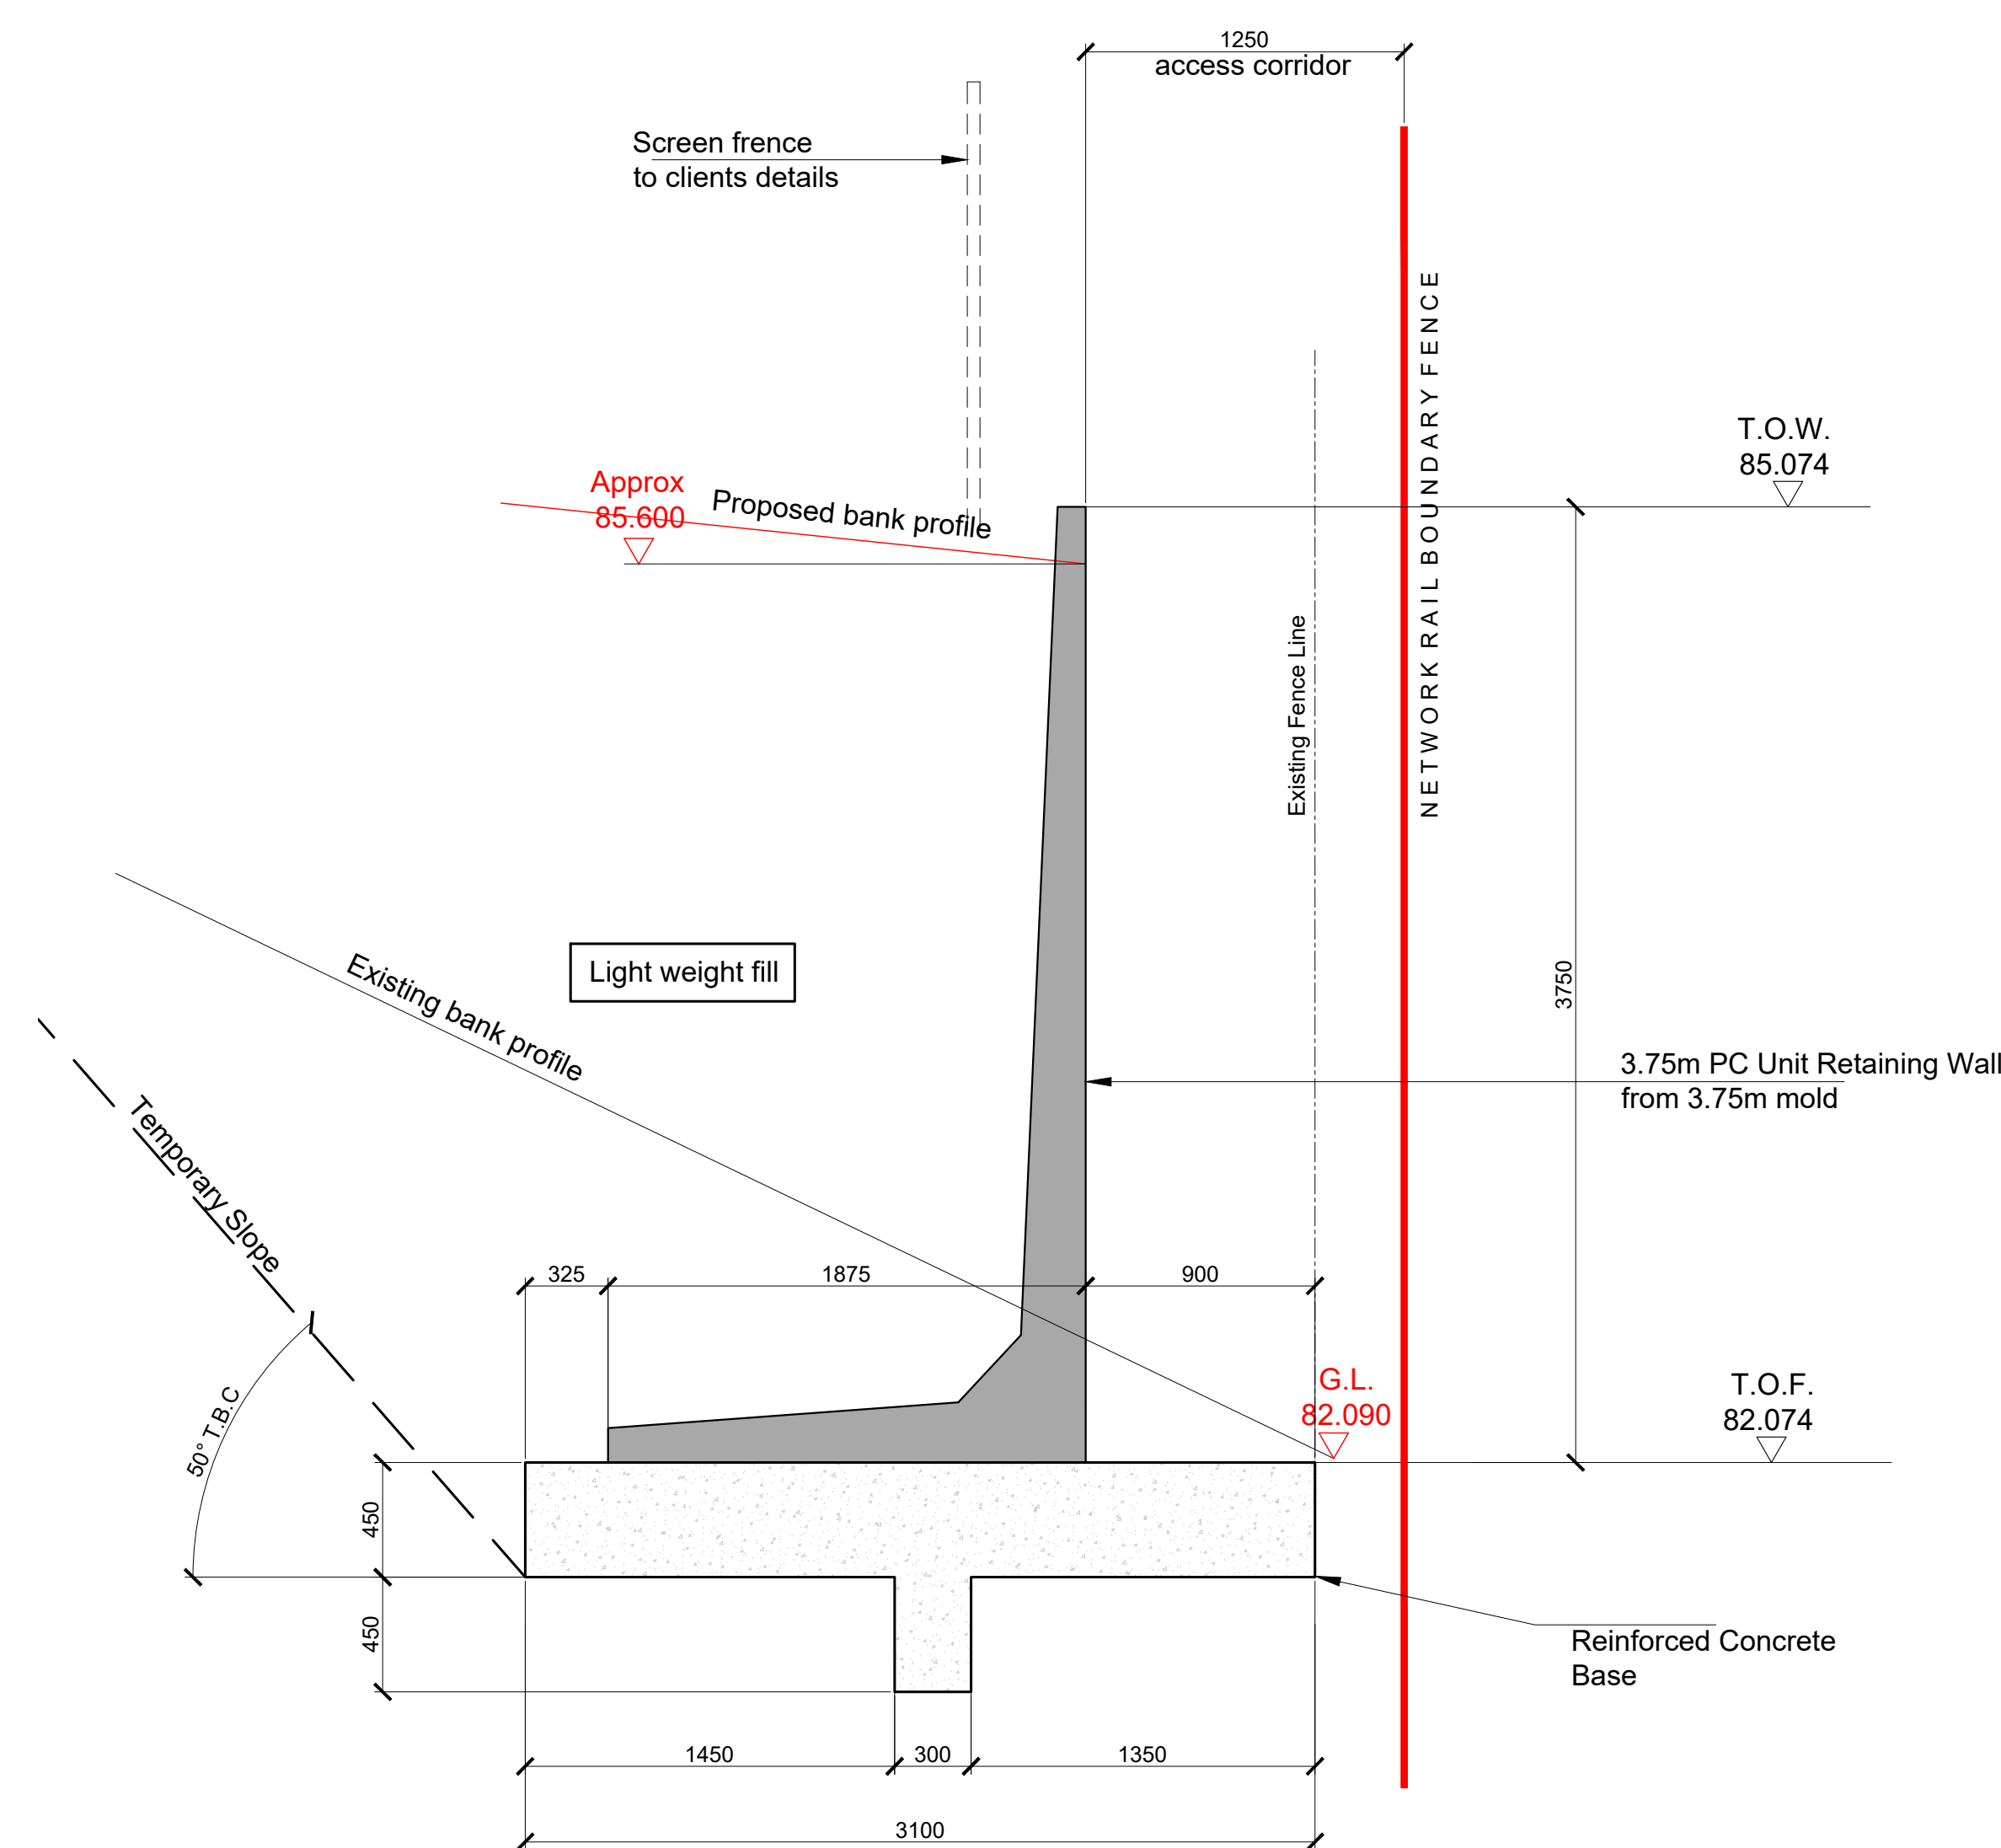


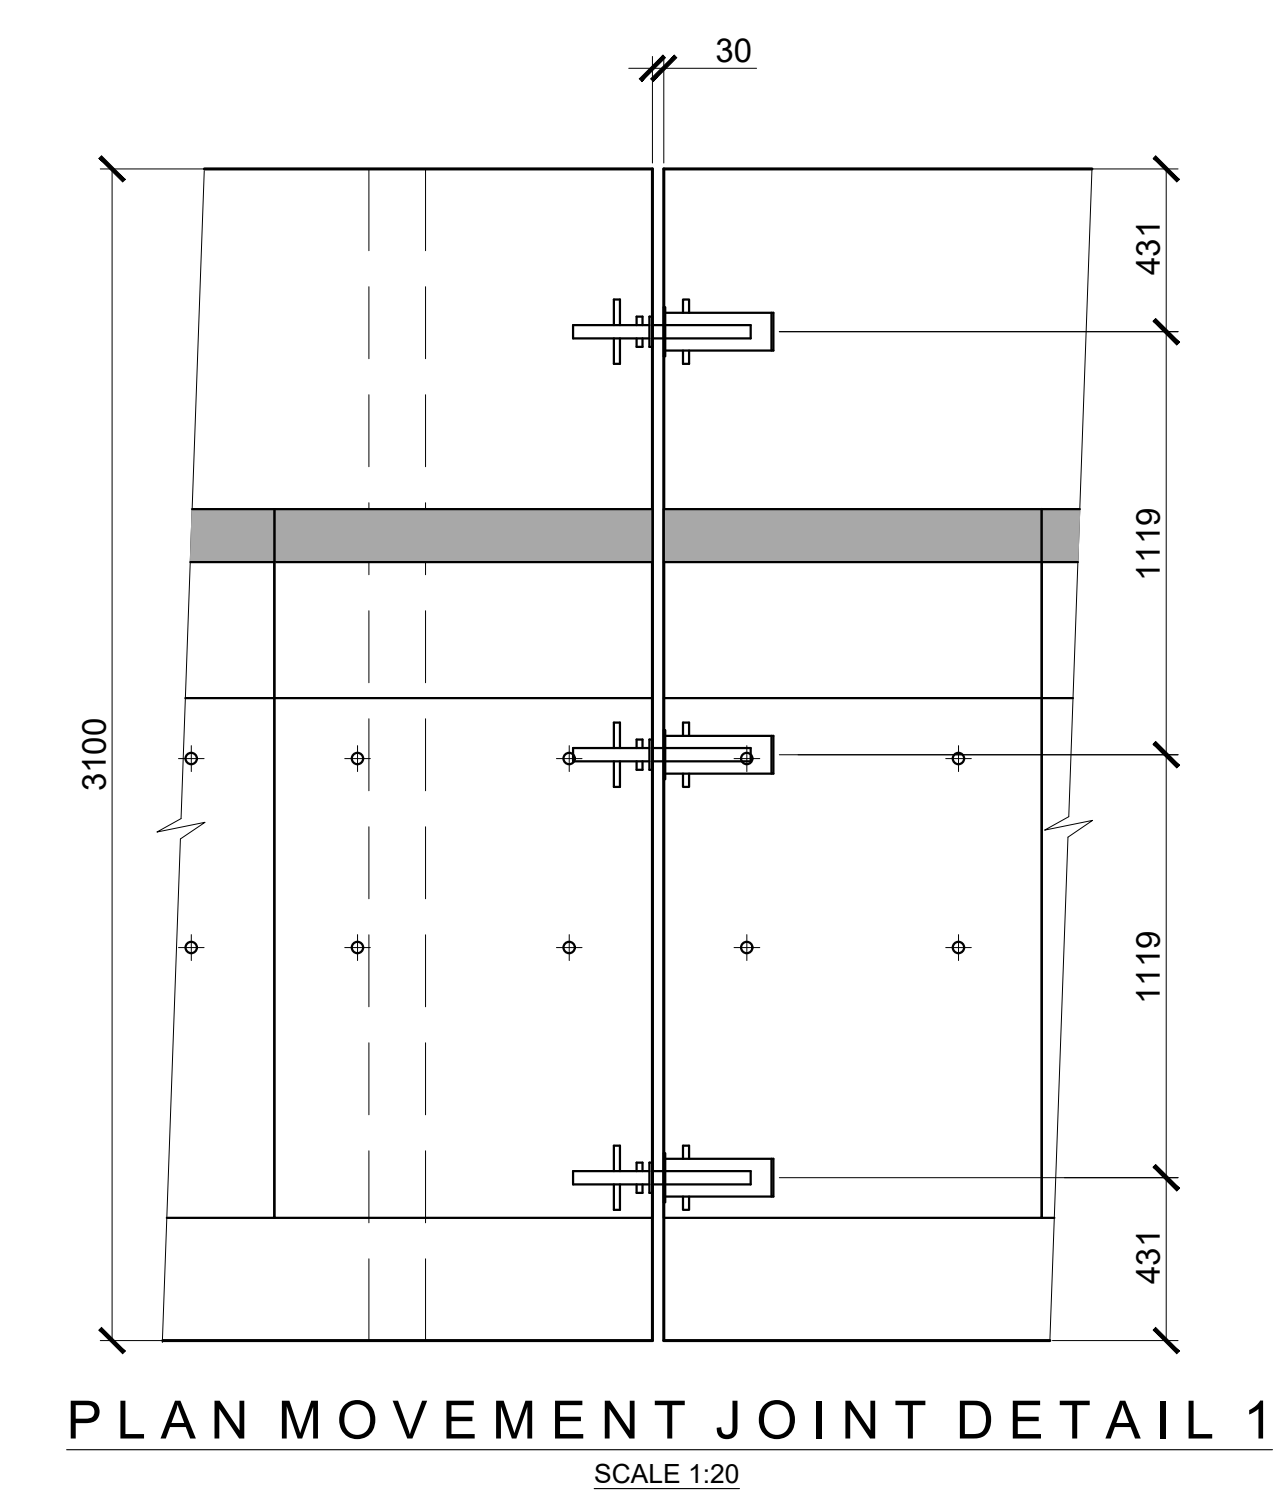

SECTION 8-8

SCALE 1:25

PRELIMINARY / ISSUE FOR
COMMENTS / A.I.P




coopers
 chartered consulting engineers

Park House
 Sandpiper Court
 Chester Business Park
 Chester
 CH4 9QU

Tel: 01244 684910
Fax: 01244 684911
Email: admin@coopers.co.uk
Web: <http://coopers.co.uk>

Client

CASTLEMEAD GROUP LTD

Project

Jacques Way,
Wrexham

Title

Boundary Retaining
Wall Elevations and
Details

DRAWING NUMBER	SCALE at A0	1:100	
7444/RW/02	DATE	Apr 20	P3
	DRAWN	CD	
	CHECKED	DW	

REVISION