




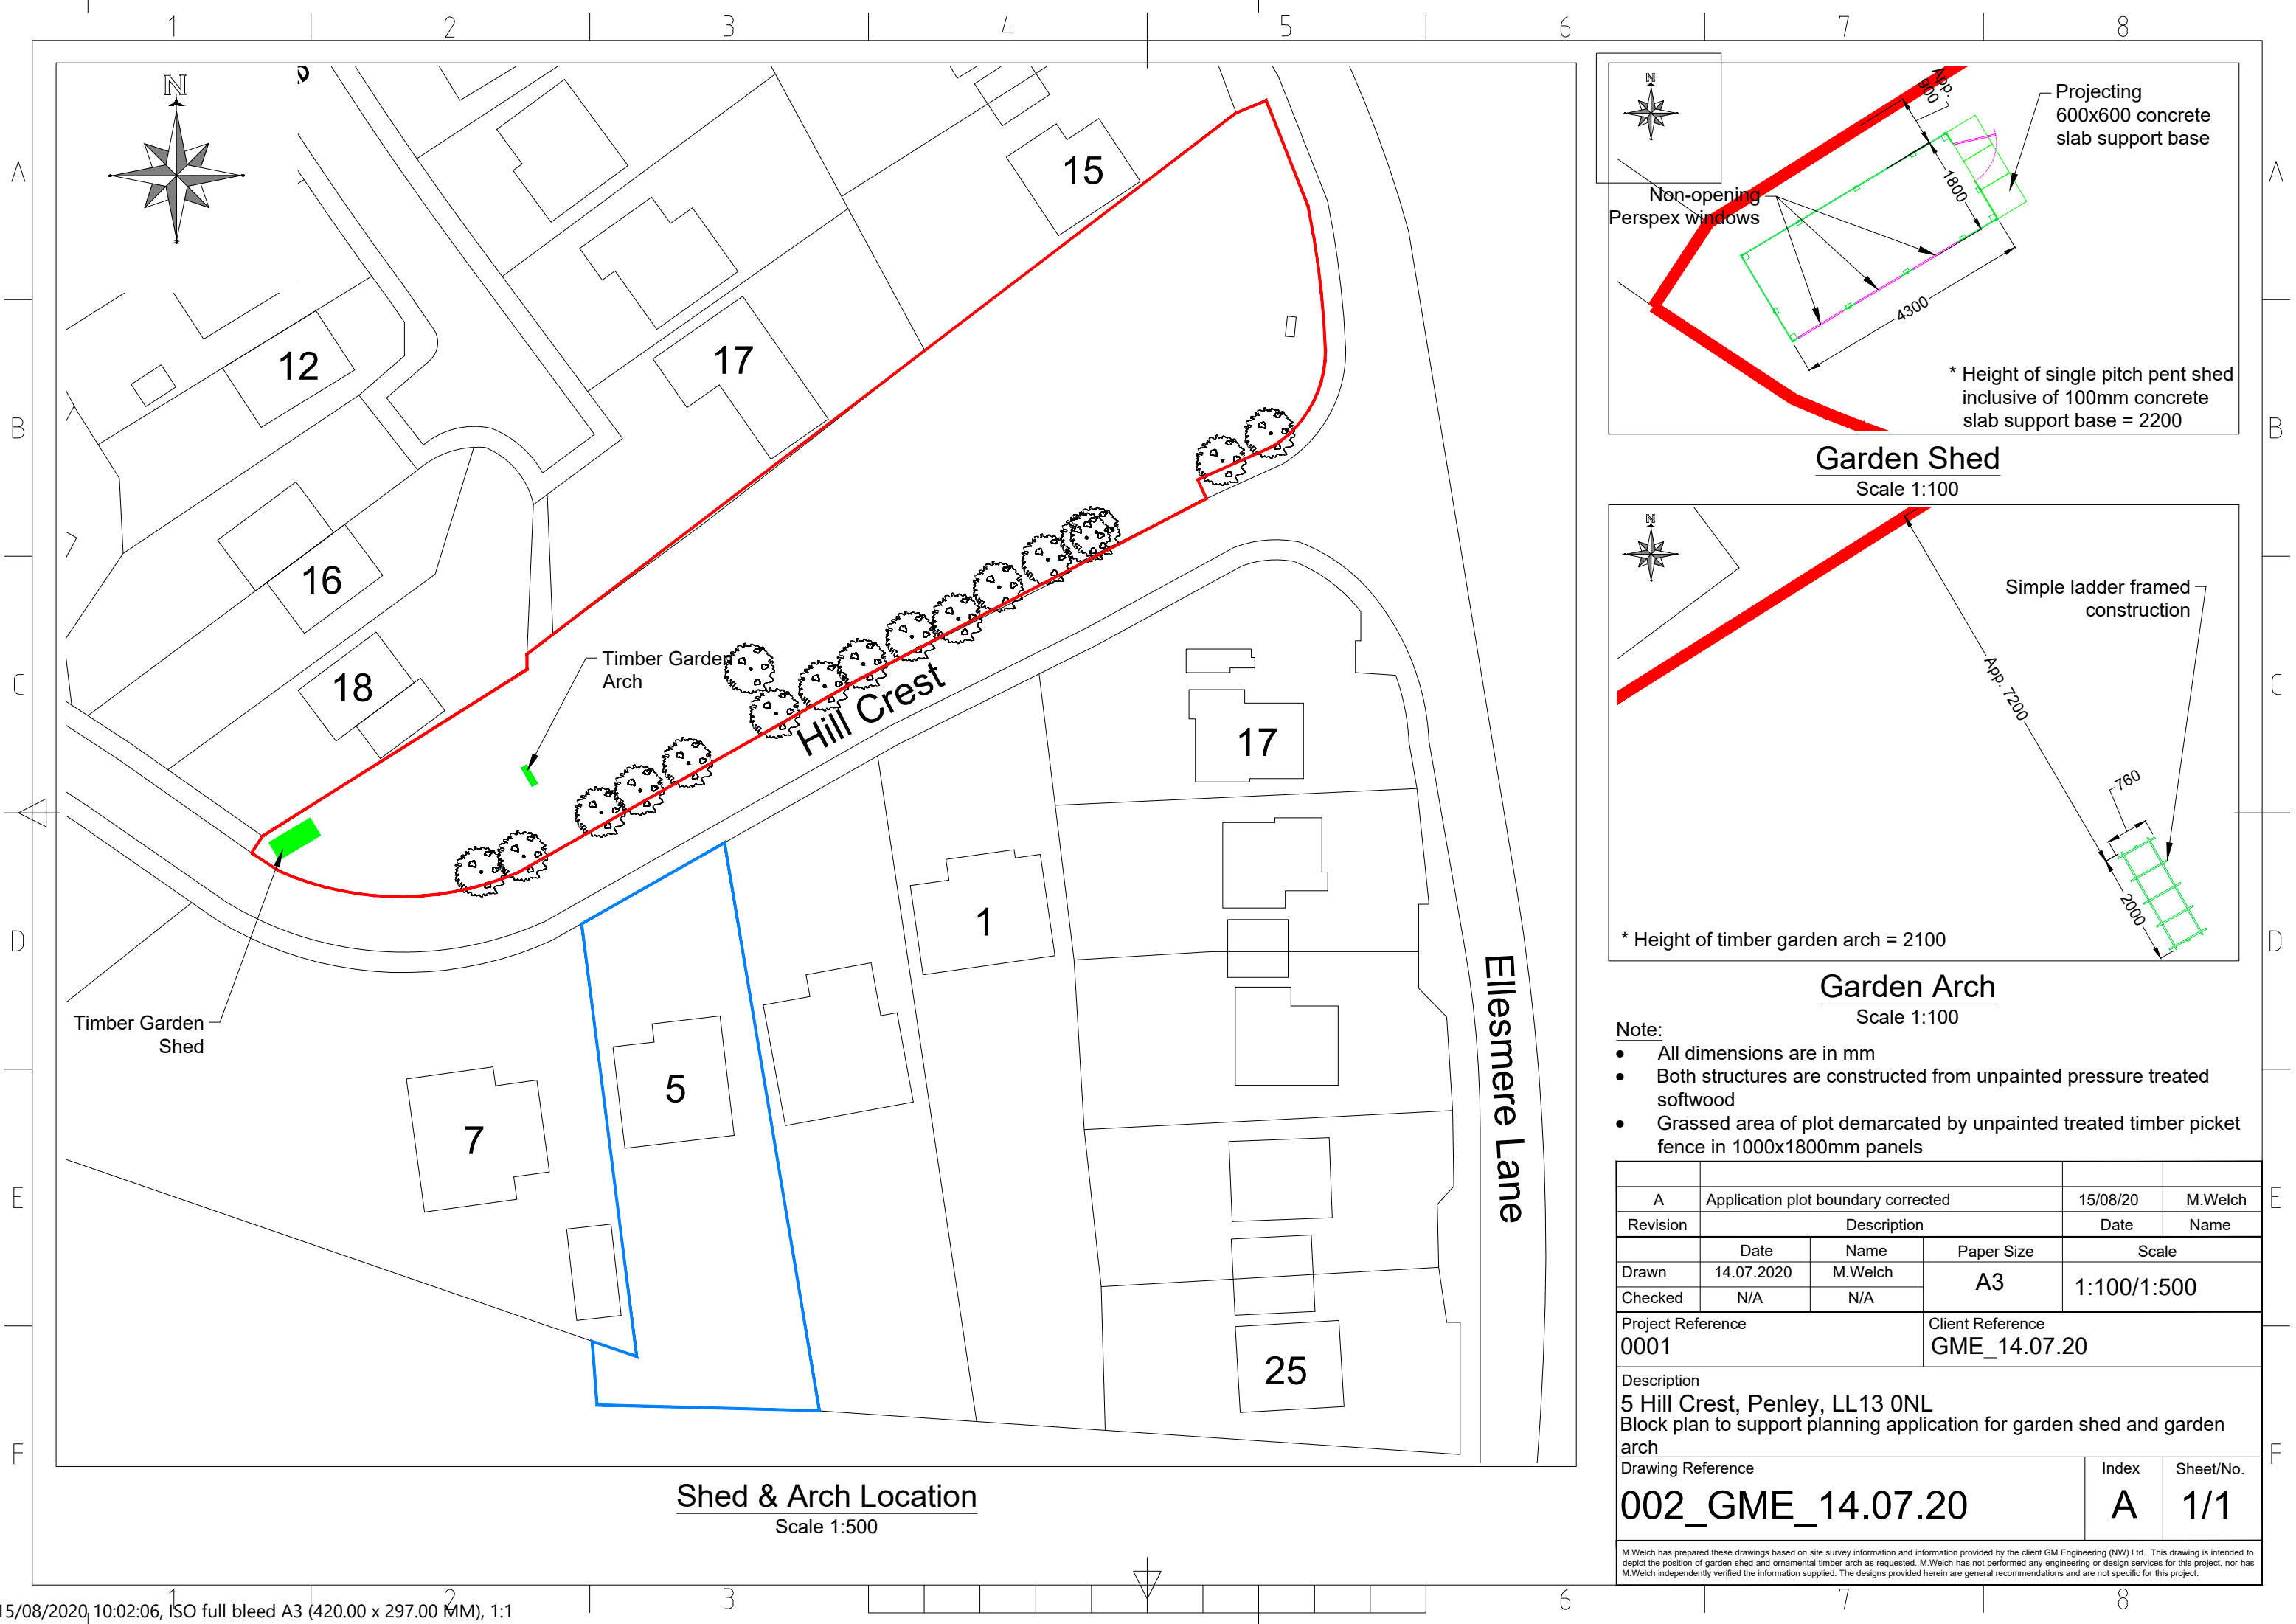

Shed & Arch Location
Scale 1:500

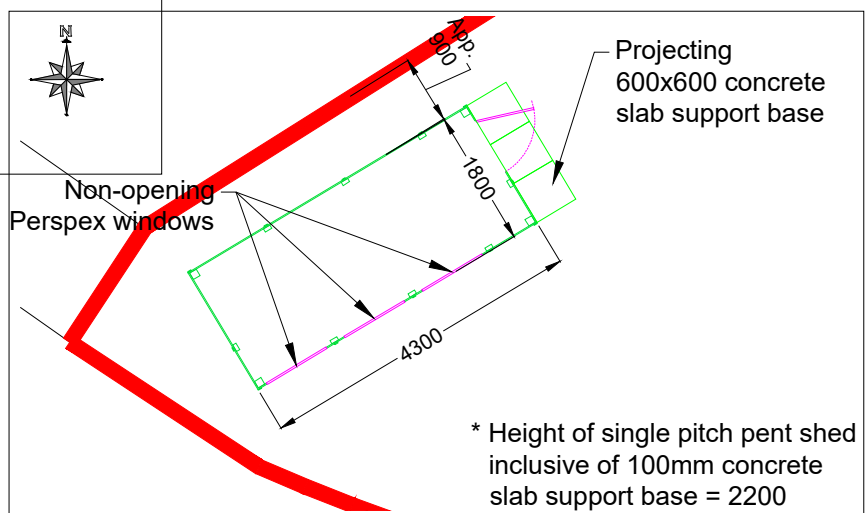

Garden Shed
Scale 1:100

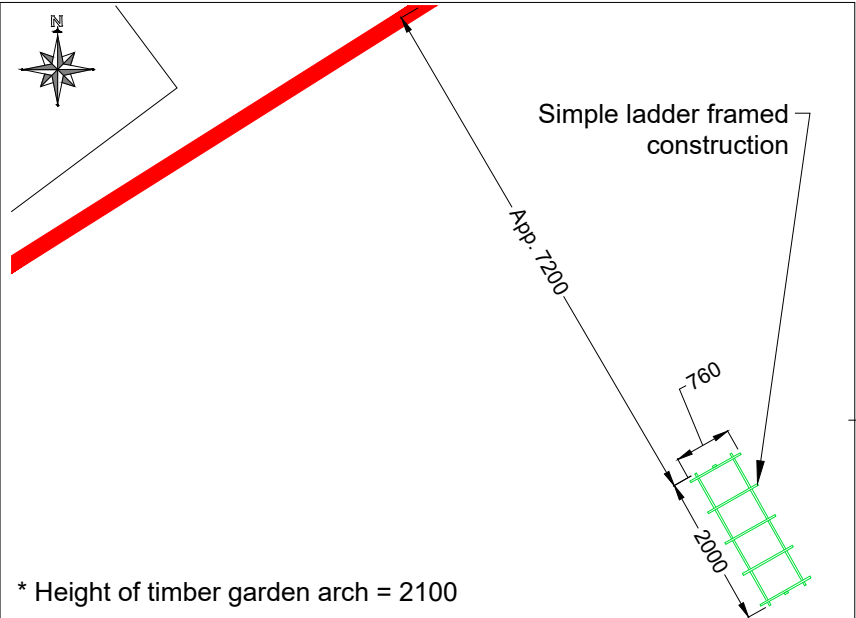

Garden Arch
Scale 1:100

- Note:**
- All dimensions are in mm
 - Both structures are constructed from unpainted pressure treated softwood
 - Grassed area of plot demarcated by unpainted treated timber picket fence in 1000x1800mm panels

A	Application plot boundary corrected			15/08/20	M.Welch
Revision	Description			Date	Name
	Date	Name	Paper Size	Scale	
Drawn	14.07.2020	M.Welch	A3	1:100/1:500	
Checked	N/A	N/A			
Project Reference 0001			Client Reference GME_14.07.20		
Description 5 Hill Crest, Penley, LL13 0NL Block plan to support planning application for garden shed and garden arch					
Drawing Reference 002_GME_14.07.20				Index A	Sheet/No. 1/1
M.Welch has prepared these drawings based on site survey information and information provided by the client GM Engineering (NW) Ltd. This drawing is intended to depict the position of garden shed and ornamental timber arch as requested. M.Welch has not performed any engineering or design services for this project, nor has M.Welch independently verified the information supplied. The designs provided herein are general recommendations and are not specific for this project.					