


STATISTICS						
Description	Symbol	Avg	Max	Min	Min/Max	Min/Avg
Middle Area Spot Light	+	0 lux	10 lux	0 lux	0.00	N / A
Parking Bays	+	29 lux	54 lux	10 lux	0.19	0.34
Residential A	+	2 lux	12 lux	0 lux	0.00	0.00
Residential B	+	1 lux	4 lux	0 lux	0.00	0.00
Roadway	+	51 lux	89 lux	16 lux	0.18	0.31

LUMINAIRE SCHEDULE				
Symbol	Label	Qty	Catalog Number	Description
■	A	4	FTS.094.AY.BLS mounted on 8m columns	FACTOR STREETLIGHT WITH BACK LIGHT SHIELD
■	B	0	FTS.094.AY.BLS mounted on 8m columns	FACTOR STREETLIGHT WITH BACK LIGHT SHIELD
■	C	12	FTS.094.AY.BLS mounted on 6m columns	FACTOR STREETLIGHT WITH BACK LIGHT SHIELD
■	D	0	FTS.094.AY.BLS mounted on wall @ 8m	FACTOR STREETLIGHT WITH BACK LIGHT SHIELD

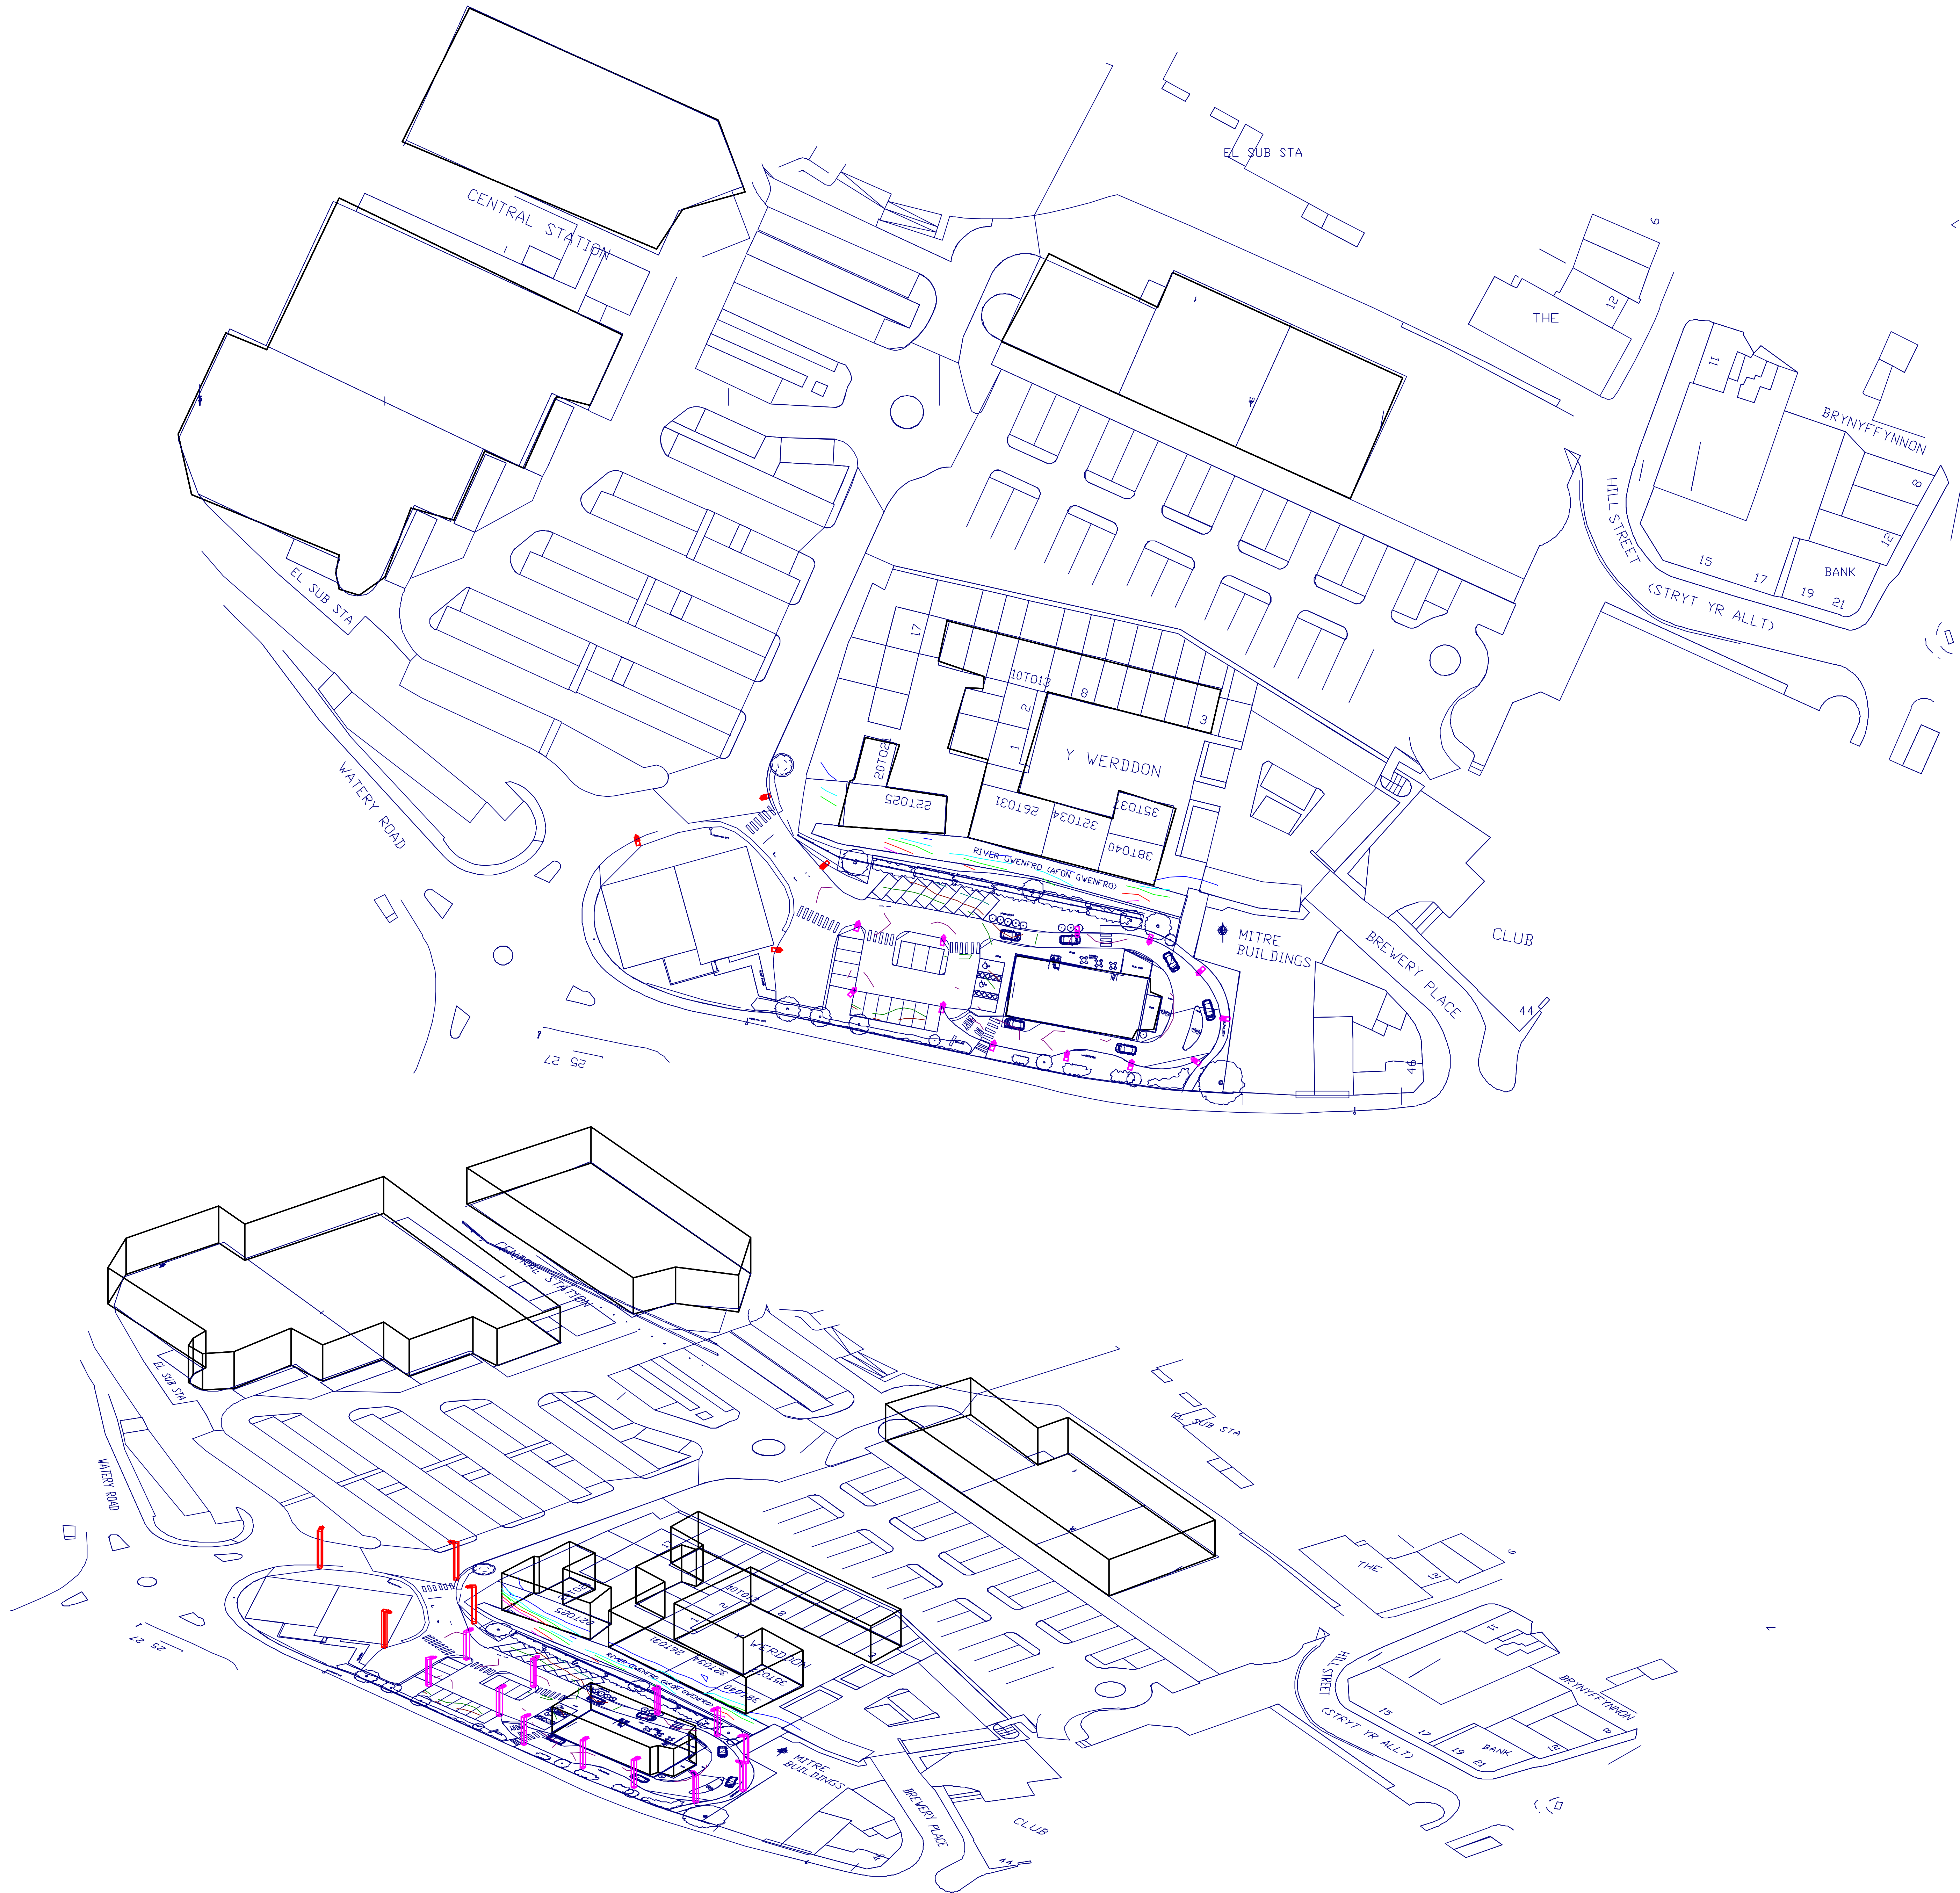

1 Holophane Europe Ltd offer a Lighting Design service in good faith and without charge. Every effort is made to ensure we interpret design briefs accurately and in turn provide suitable and detailed proposals. However the final responsibility for the design and any recommendations offered within, lies with the client. Holophane Europe Limited does not therefore accept any liability for loss, damage incurred or design misinterpretation

2 Results provided within this Holophane Europe design are derived from specific product photometry, the substitution of luminaires either with alternative Holophane Europe Limited units or other manufacturer's products may not provide the same result