


DO NOT SCALE

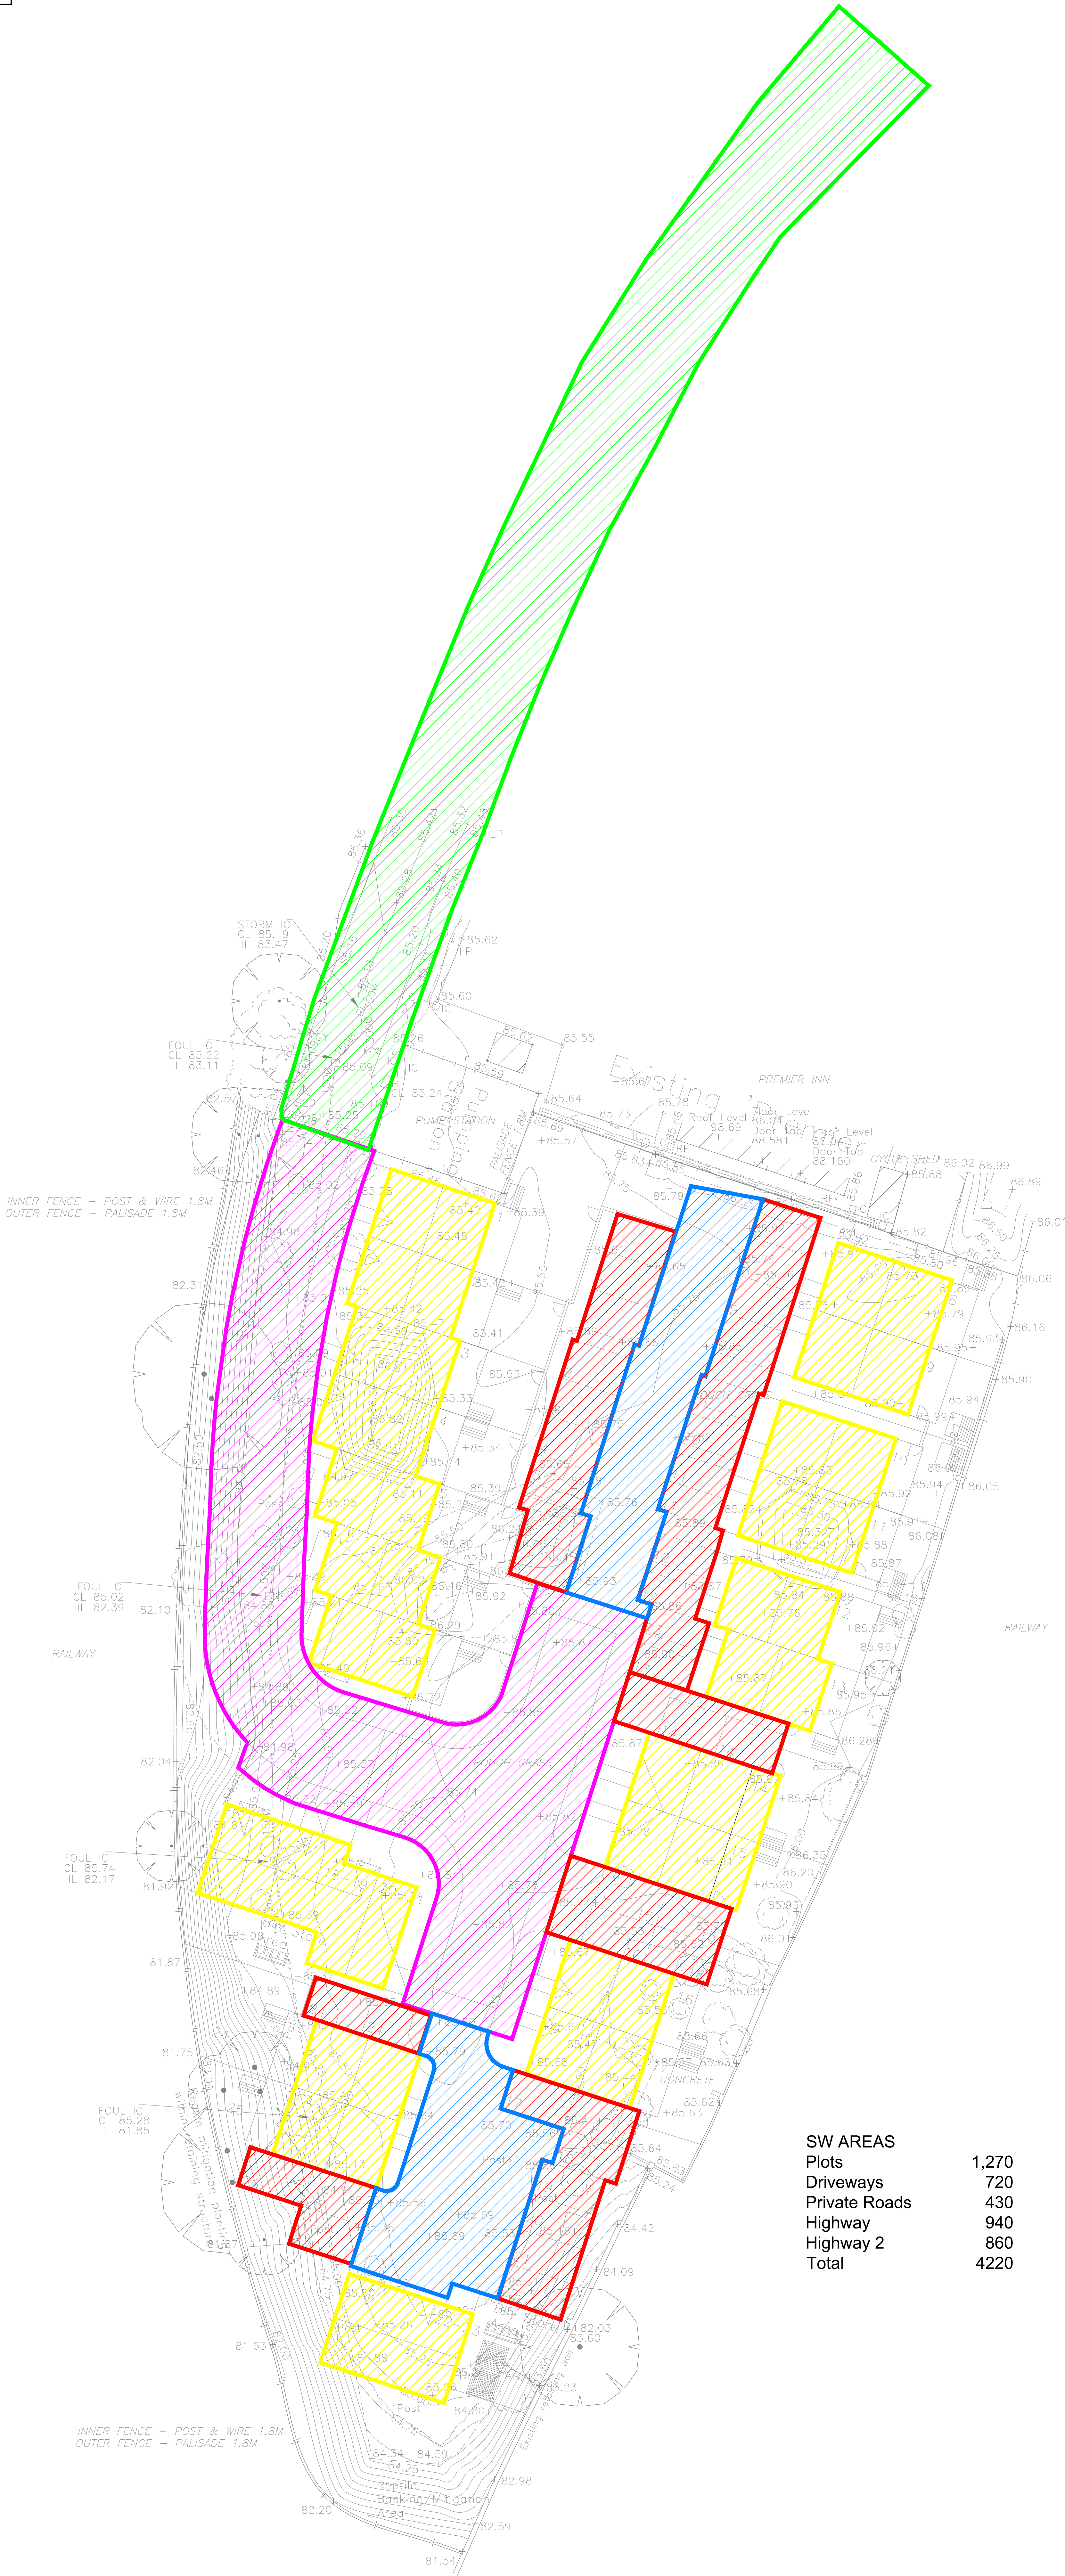

APPROVAL

Rev.

Date

Revision

By

Appd.



coopers
chartered consulting engineers

Tel: 01244 684910
Fax: 01244 684911
Email: admin@coopers.co.uk
Web: http://coopers.co.uk

Park House
Sandpiper Court
Chester Business Park
Chester
CH4 9QU

Client

CASTLEMEAD GROUP LTD.

Project

Jacques Way,
Wrexham

Title

Surface Water Areas

DRAWING NUMBER 7387 / SK02	SCALE at A0		1:200	REVISION -
	DATE	Oct 19		
	DRAWN	LW		
	CHECKED	AJ		