


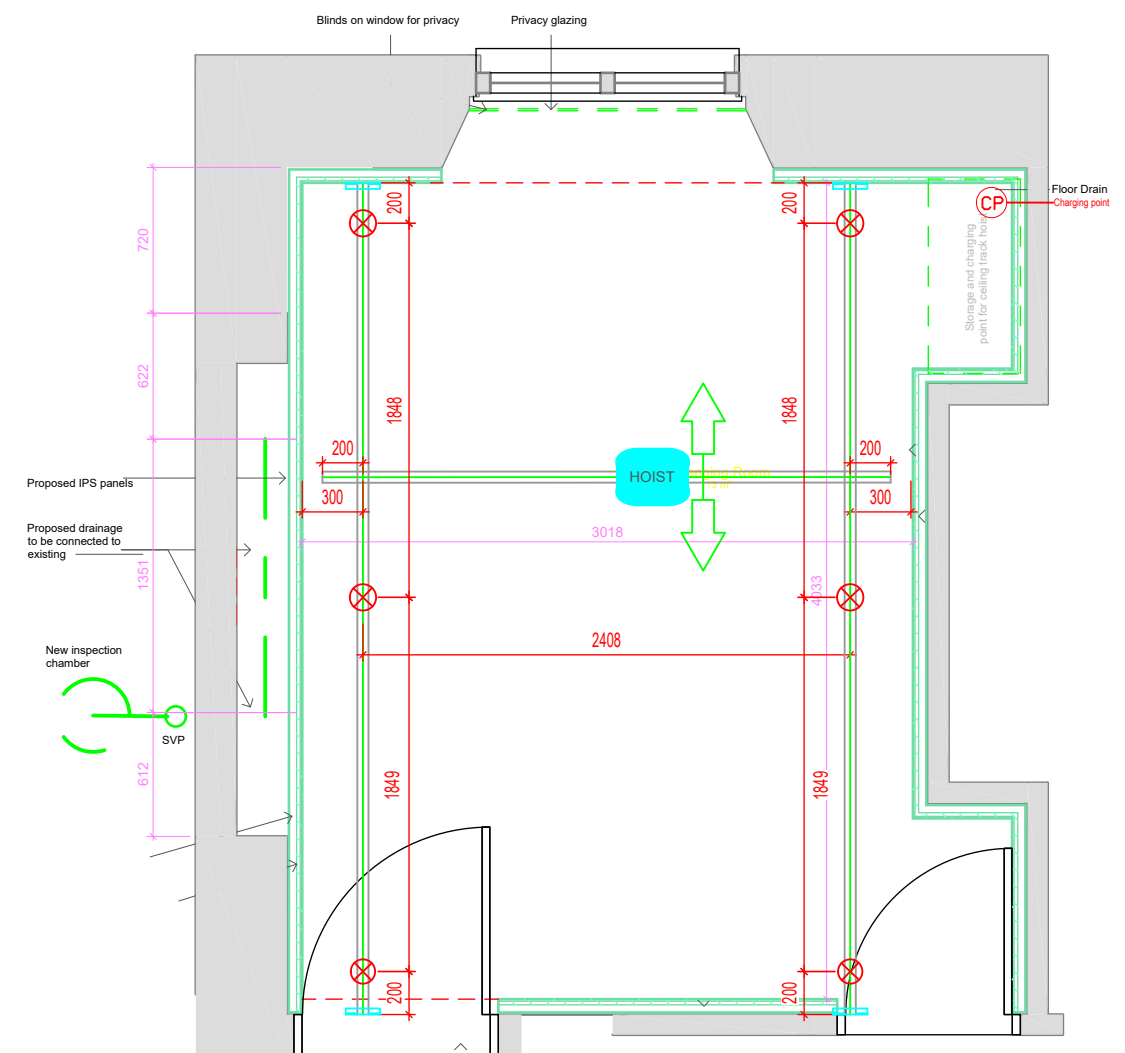

 Innova Unit 700 Thorp Arch Trading Estate Thorp Arch Wetherby LS23 7BU T: 0845 034 1450 E: Enquiries@innova.uk.com © copyright: all rights reserved. This drawing must not be reproduced or be scaled - all dimensions are in millimetres unless stated otherwise	Project Dynamic Wrexham	Drawing title Changing Place Layout	Date 21 Feb 2020	Drawn by WO	Checked by RO	REV. NO. 001	DESCRIPTION OF REVISION Changing Place equip layout	REV BY WO	CHECKED BY RO	DATE 21/02/20	
			Status For Construction Approval	Paper Size A3	Scale NTS						
			Drawing No INN-DYN-CP-S3-001			Revision P01					