



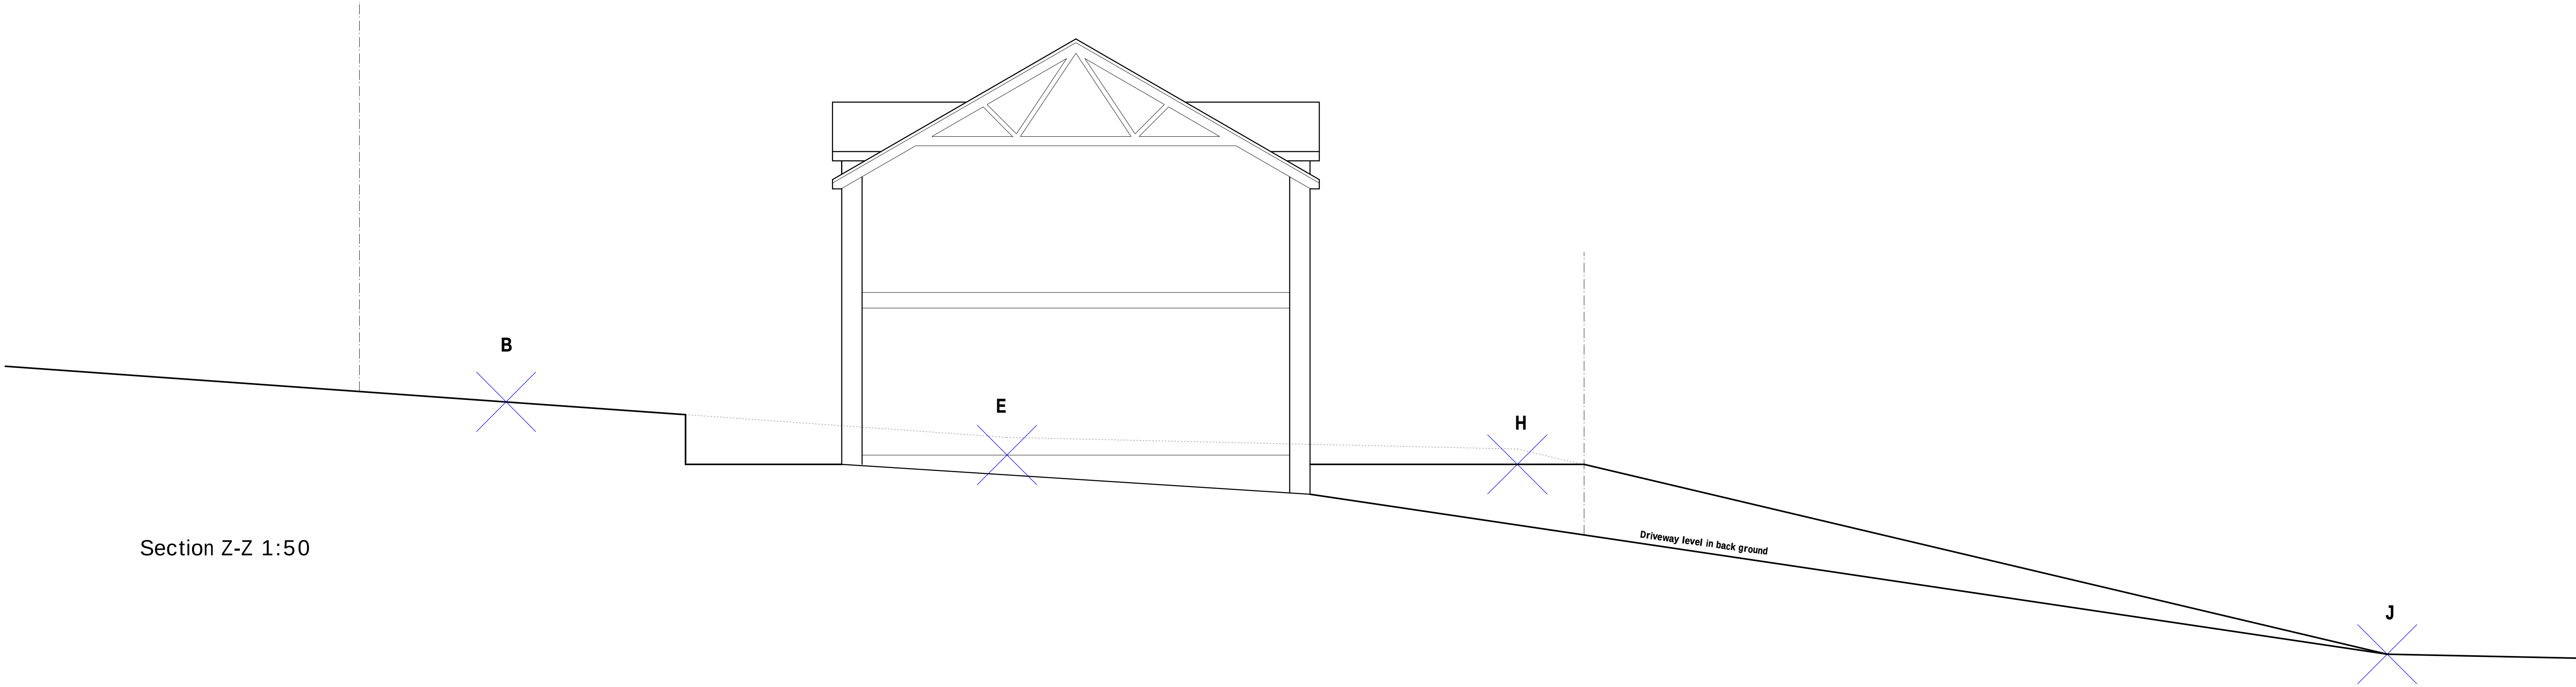

Section Z-Z 1:50

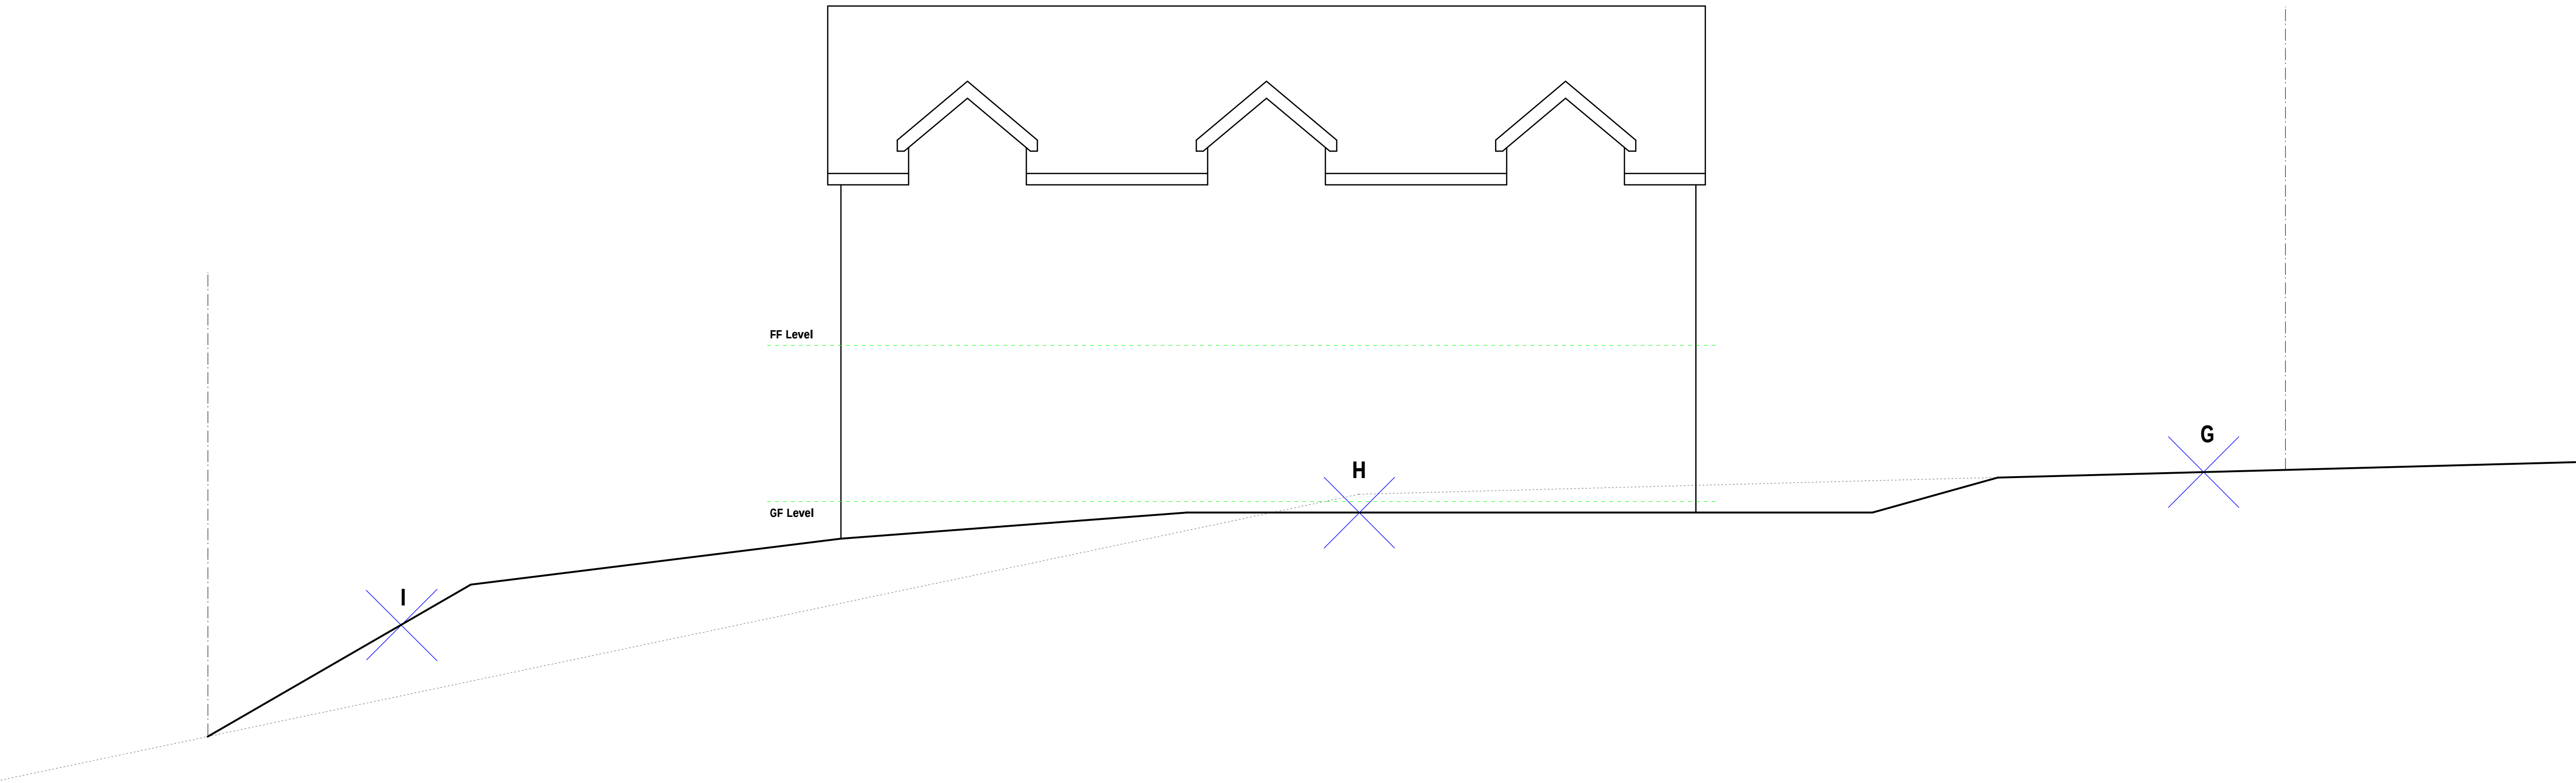

Section Y-Y 1:50

Rev	Date	Detail	Initial

Project: Proposed new dwelling on land associated with Bryn Y Ffynnon, Old Road, Bwlchgwyn, Wrexham.	
Title: Proposed: Sections	Scale: (A1) 1:50
Drawn By: D.J.Edwards	Date: May 2019
Drawing No: N031/006	Sheet: 1 of 1



Office 3K4,
Redwither Business Tower,
Wrexham. LL13 9XT
Tel: 01978 356500
www.blueprintarchitectural.com
© copyright all rights reserved