


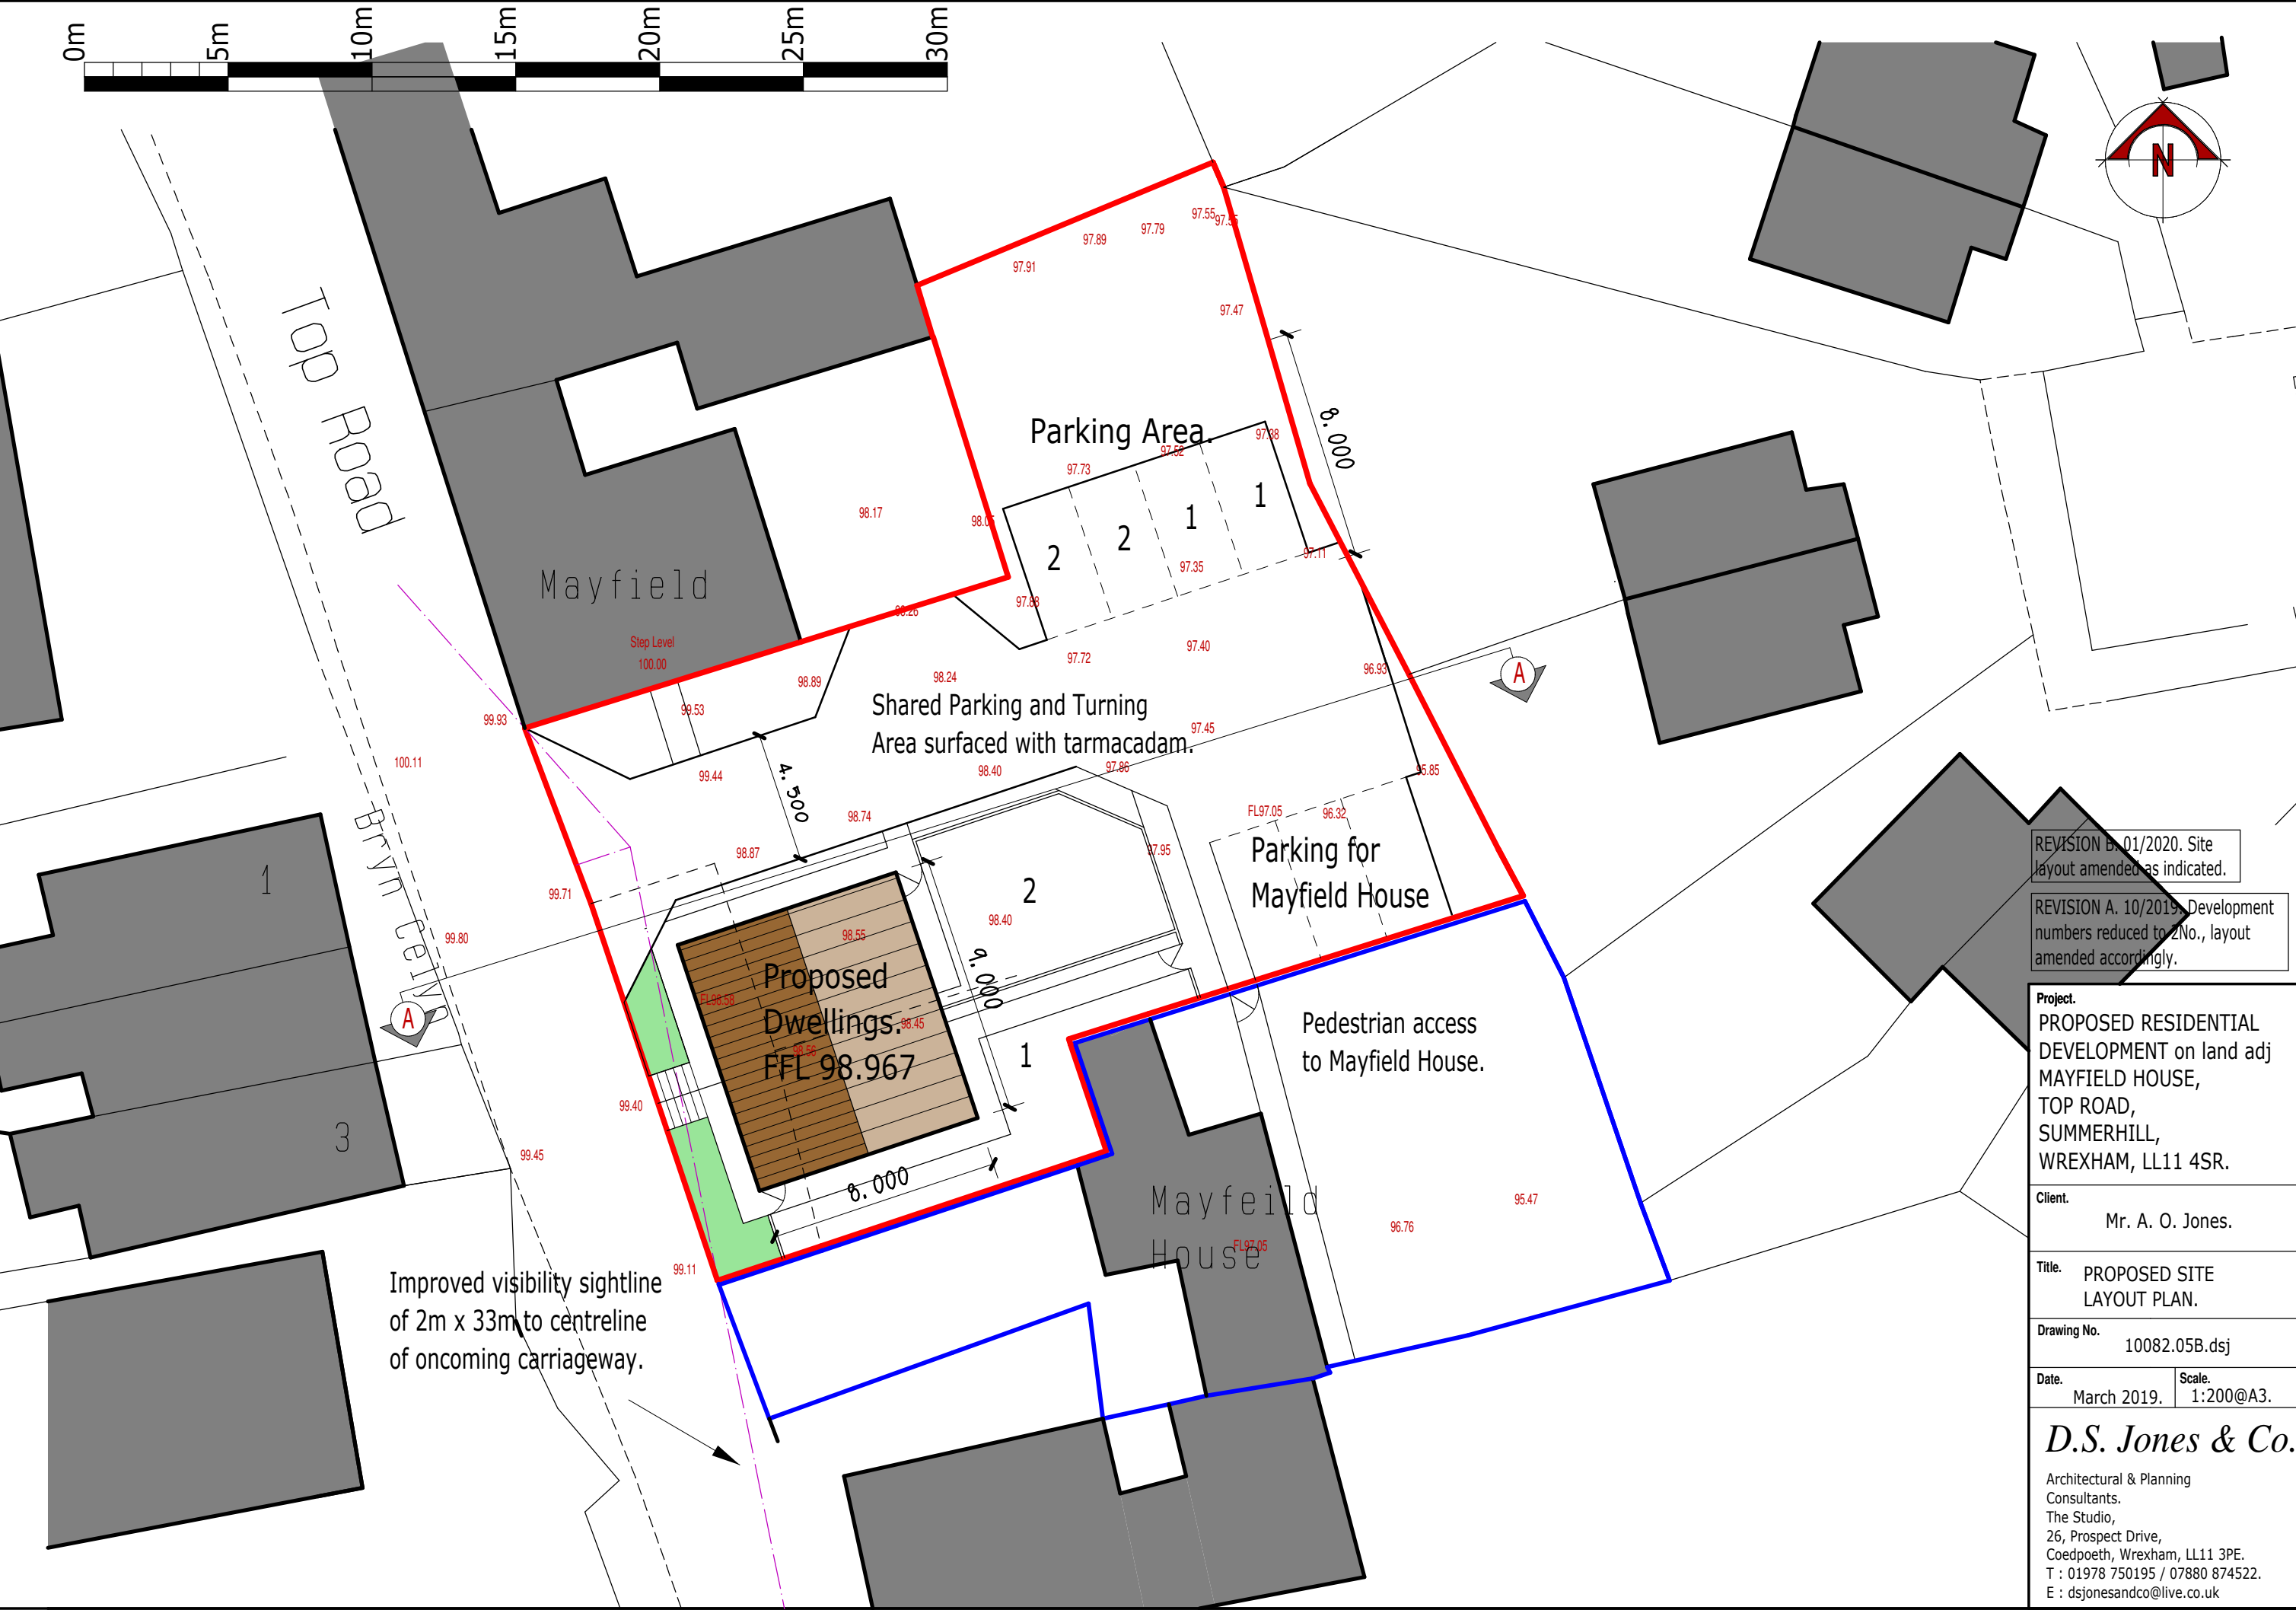

REVISION B. 01/2020. Site layout amended as indicated.

REVISION A. 10/2019. Development numbers reduced to 2No., layout amended accordingly.

Project.
PROPOSED RESIDENTIAL DEVELOPMENT on land adj MAYFIELD HOUSE, TOP ROAD, SUMMERHILL, WREXHAM, LL11 4SR.

Client.
Mr. A. O. Jones.

Title. PROPOSED SITE LAYOUT PLAN.

Drawing No. 10082.05B.dsj

Date. March 2019. **Scale.** 1:200@A3.

D.S. Jones & Co.

Architectural & Planning Consultants.
The Studio,
26, Prospect Drive,
Coedpoeth, Wrexham, LL11 3PE.
T : 01978 750195 / 07880 874522.
E : dsjonesandco@live.co.uk