


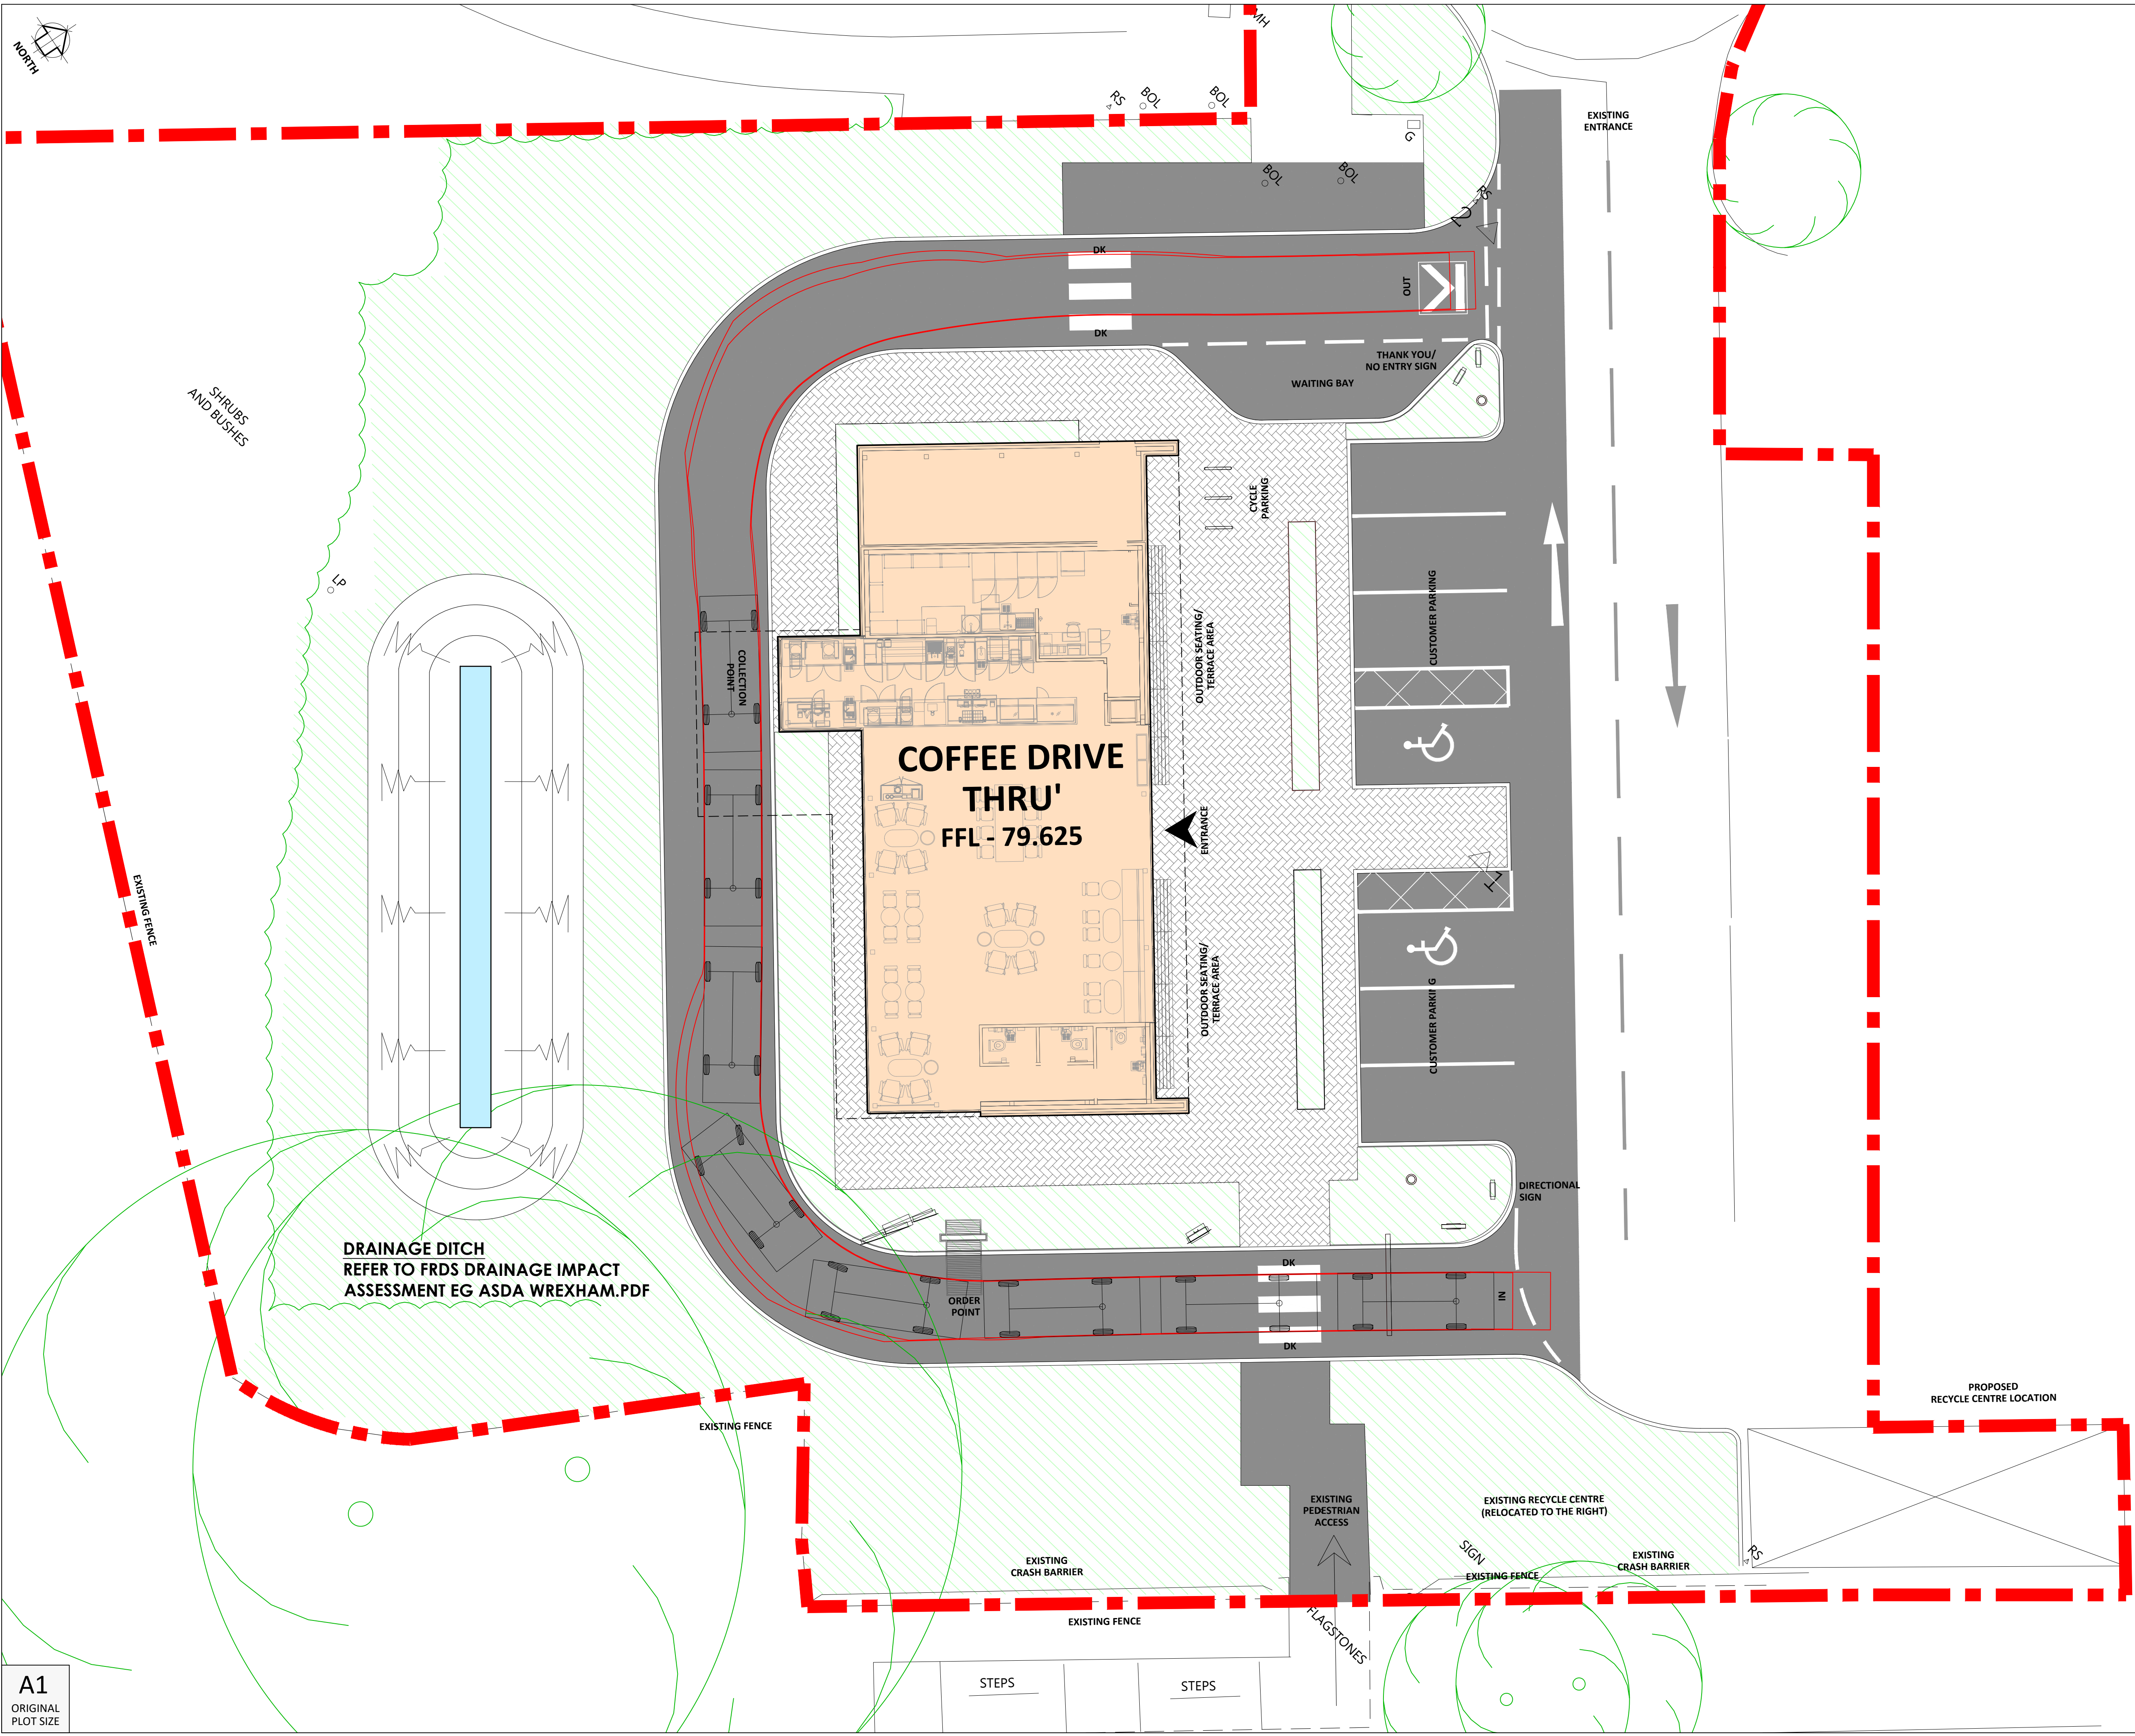

- GENERAL NOTES**
1. This plan has been prepared for the submission and approval under Town and Country Planning only.
 2. Fuel installation to be fully compliant with all relevant current Licensing and Environmental Standard and Regulations.
- Any advertisement shown is subject to a separate application.


Rev	Date	Comments	
C	20.02.20	Site boundary updated & DDA bay adjusted.	JS
B	17.02.20	Proposed recycle centre shown on the drawing.	JS
A	31.01.20	Site boundary updated.	JS

STATUS	PLANNING
PROPOSAL	Drive Thru' Coffee Shop
SITE LOCATION	ASDA WREXHAM Holt Rd Wrexham, LL13 8HL
TITLE	PROPOSED TRACKING LAYOUT



JENNINGS DESIGN LIMITED

York House, Valley Court, Canal Road,
Bradford, West Yorkshire, BD1 4SP.
TEL. No. 01274 395422
FAX. No. 01274 395427
E-mail office@jen305.com

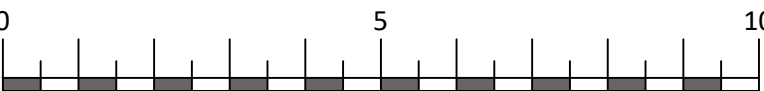Drawn by:	JS	Checked by:	JHJ
Date:	January 2020	Scales:	1:100 @ A1
PLAN NO.	190815 - PLNG6 - C		
			
SCALE - METRES - 1:100			

A1
ORIGINAL
PLOT SIZE