



Planting Schedule							
Trees							
Abb	Species	Specification		Height	Girth	Density	Total
A ca S	Acer campestre 'Streetwise'	3x EHS Clear Stem 175-200 5 brks RB		400-450cm	14-16cm	4	No.
A	Amelanchier lamarckii	3x EHS Clear Stem 175-200 5 brks RB		400-450cm	14-16cm	4	No.
B ni	Betula nigra	3x HS Clear Stem 175-200 5 brks RB		350-425cm	12-14 cm	4	No.
B pe	Betula pendula	3x HS Clear Stem 175-200 5 brks RB		350-425cm	12-14 cm	6	No.
L	Liquidambar styraciflua	3x EHS Clear Stem 175-200 5 brks RB		400-450cm	14-16cm	1	No.
A'm	Prunus 'Amargosa'	3x EHS Clear Stem 100-150 5 brks RB		400-450cm	14-16cm	2	No.
P av T	Prunus avium 'Pleia'	3x EHS Clear Stem 175-200 5 brks RB		400-450cm	14-16cm	2	No.
S	Sorbus aucuparia	3x HS Clear Stem 175-200 5 brks RB		350-425cm	12-14 cm	4	No.
T	Taxus canadensis 'Green Spire'	3x HS Clear Stem 175-200 5 brks RB		350-425cm	12-14 cm	5	No.
T-GS	Tilia cordata 'Embley'	3x EHS Clear Stem 175-200 5 brks RB		400-450cm	14-16cm	5	No.
Ornamental Hedges							
Abb	Species	Specification		Height	Density	Total	
C be	Carpinus betulus	I +2; Feathered: 8B		100-125cm	5/m	393	No.
P la	Prunus laurocerasus	Bushy 5 brks RB		100-125cm	5/m	403	No.
Shrubs							
Abb	Species	Specification	Pot	Height	Density	Total	
C ter	Choysia ternata	Bushy 4 brks C	3L	30-40cm	4/m ²	24	No.
C al S	Cornus alba 'Aurea'	Bushy 4 brks C	3L	30-40cm	4/m ²	43	No.
C ter A'	Cornus alba 'Tomentosa'	Branched 4 brks C	3L	40-60cm	3/m ²	51	No.
C MF	Cornus sanguinea 'Midwinter Fire'	Branched 3 brks C	3L	40-60cm	4/m ²	60	No.
E T E N G	Eunonymus fortunei 'Emerald 'N Gold'	Bushy 7 brks C	3L	20-25cm	3/m ²	30	No.
H G G	Hebe 'Green Globe'	Bushy 7 brks C	3L	15-20cm	4/m ²	18	No.
H MW	Hebe 'Mrs Winder'	Bushy 7 brks C	3L	15-20cm	4/m ²	38	No.
Ha	Hebe salicifolia	Bushy 5 brks C	3L	30-40cm	4/m ²	27	No.
Lx V	Lavandula angustifolia 'Vera'	Bushy 7 brks C	3L	15-20cm	4/m ²	36	No.
Lx V A'	Lavandula x intermedia 'Alba'	Bushy 7 brks C	3L	15-20cm	4/m ²	31	No.
P RR	Photinia Fraseri 'Red Robin'	Branched 6 brks C	3L	40-60cm	3/m ²	43	No.
S hu	Sarcococca humilis	Bushy 7 brks C	3L	20-25cm	4/m ²	50	No.
V d	Viburnum davidii	Bushy 3 brks C	3L	20-30cm	3/m ²	32	No.
Native Shrub Mix							
Abb	Species	Specification	Pot	Height	Mix %	Total	
Cav	Corylus avellana	BR	60-80cm	10%			
C mo	Crataegus monogyna	BR	60-80cm	25%	22	No.	
L il	Ilex aquifolium	2L	40-60cm	20%	18	No.	
MALSY	Malus sylvestris	BR	60-80cm	5%	5	No.	
Ra	Rosa canina	BR	60-80cm	15%	13	No.	
SAMN1	Sambucus nigra	BR	60-80cm	15%	13	No.	
Grasses							
Abb	Species	Specification	Pot	Height	Density	Total	
CmId	Carex morrowii 'Ice Dance'	Full Pot	3L	4m ²	5%	55	No.
C oE	Carex oshimensis 'Evergold'	Full Pot	3L	4m ²	37%	37	No.
L iv	Luzula nivea	Full Pot	3L	4m ²	19%	19	No.
Herbaceous							
Abb	Species	Specification	Pot	Height	Density	Total	
HnAu	Hakonechloa macra 'Aureola'	Full Pot	3L	4m ²	31%	31	No.
NEFA	Nepeeta fassensis	Full Pot	3L	4m ²	27%	27	No.
Specimens							
Abb	Species	Specification	Pot	Height	Density	Total	
P Y W	Phormium 'Snowdome'	Specimen Shrub	25-35L	100-125cm	Counted	5	No.
P Y W	Phormium 'Yellow Wave'	Specimen Shrub	25-35L	100-125cm	Counted	5	No.
S gR	Sida gigantea	Full Pot	15-20L		Counted	4	No.

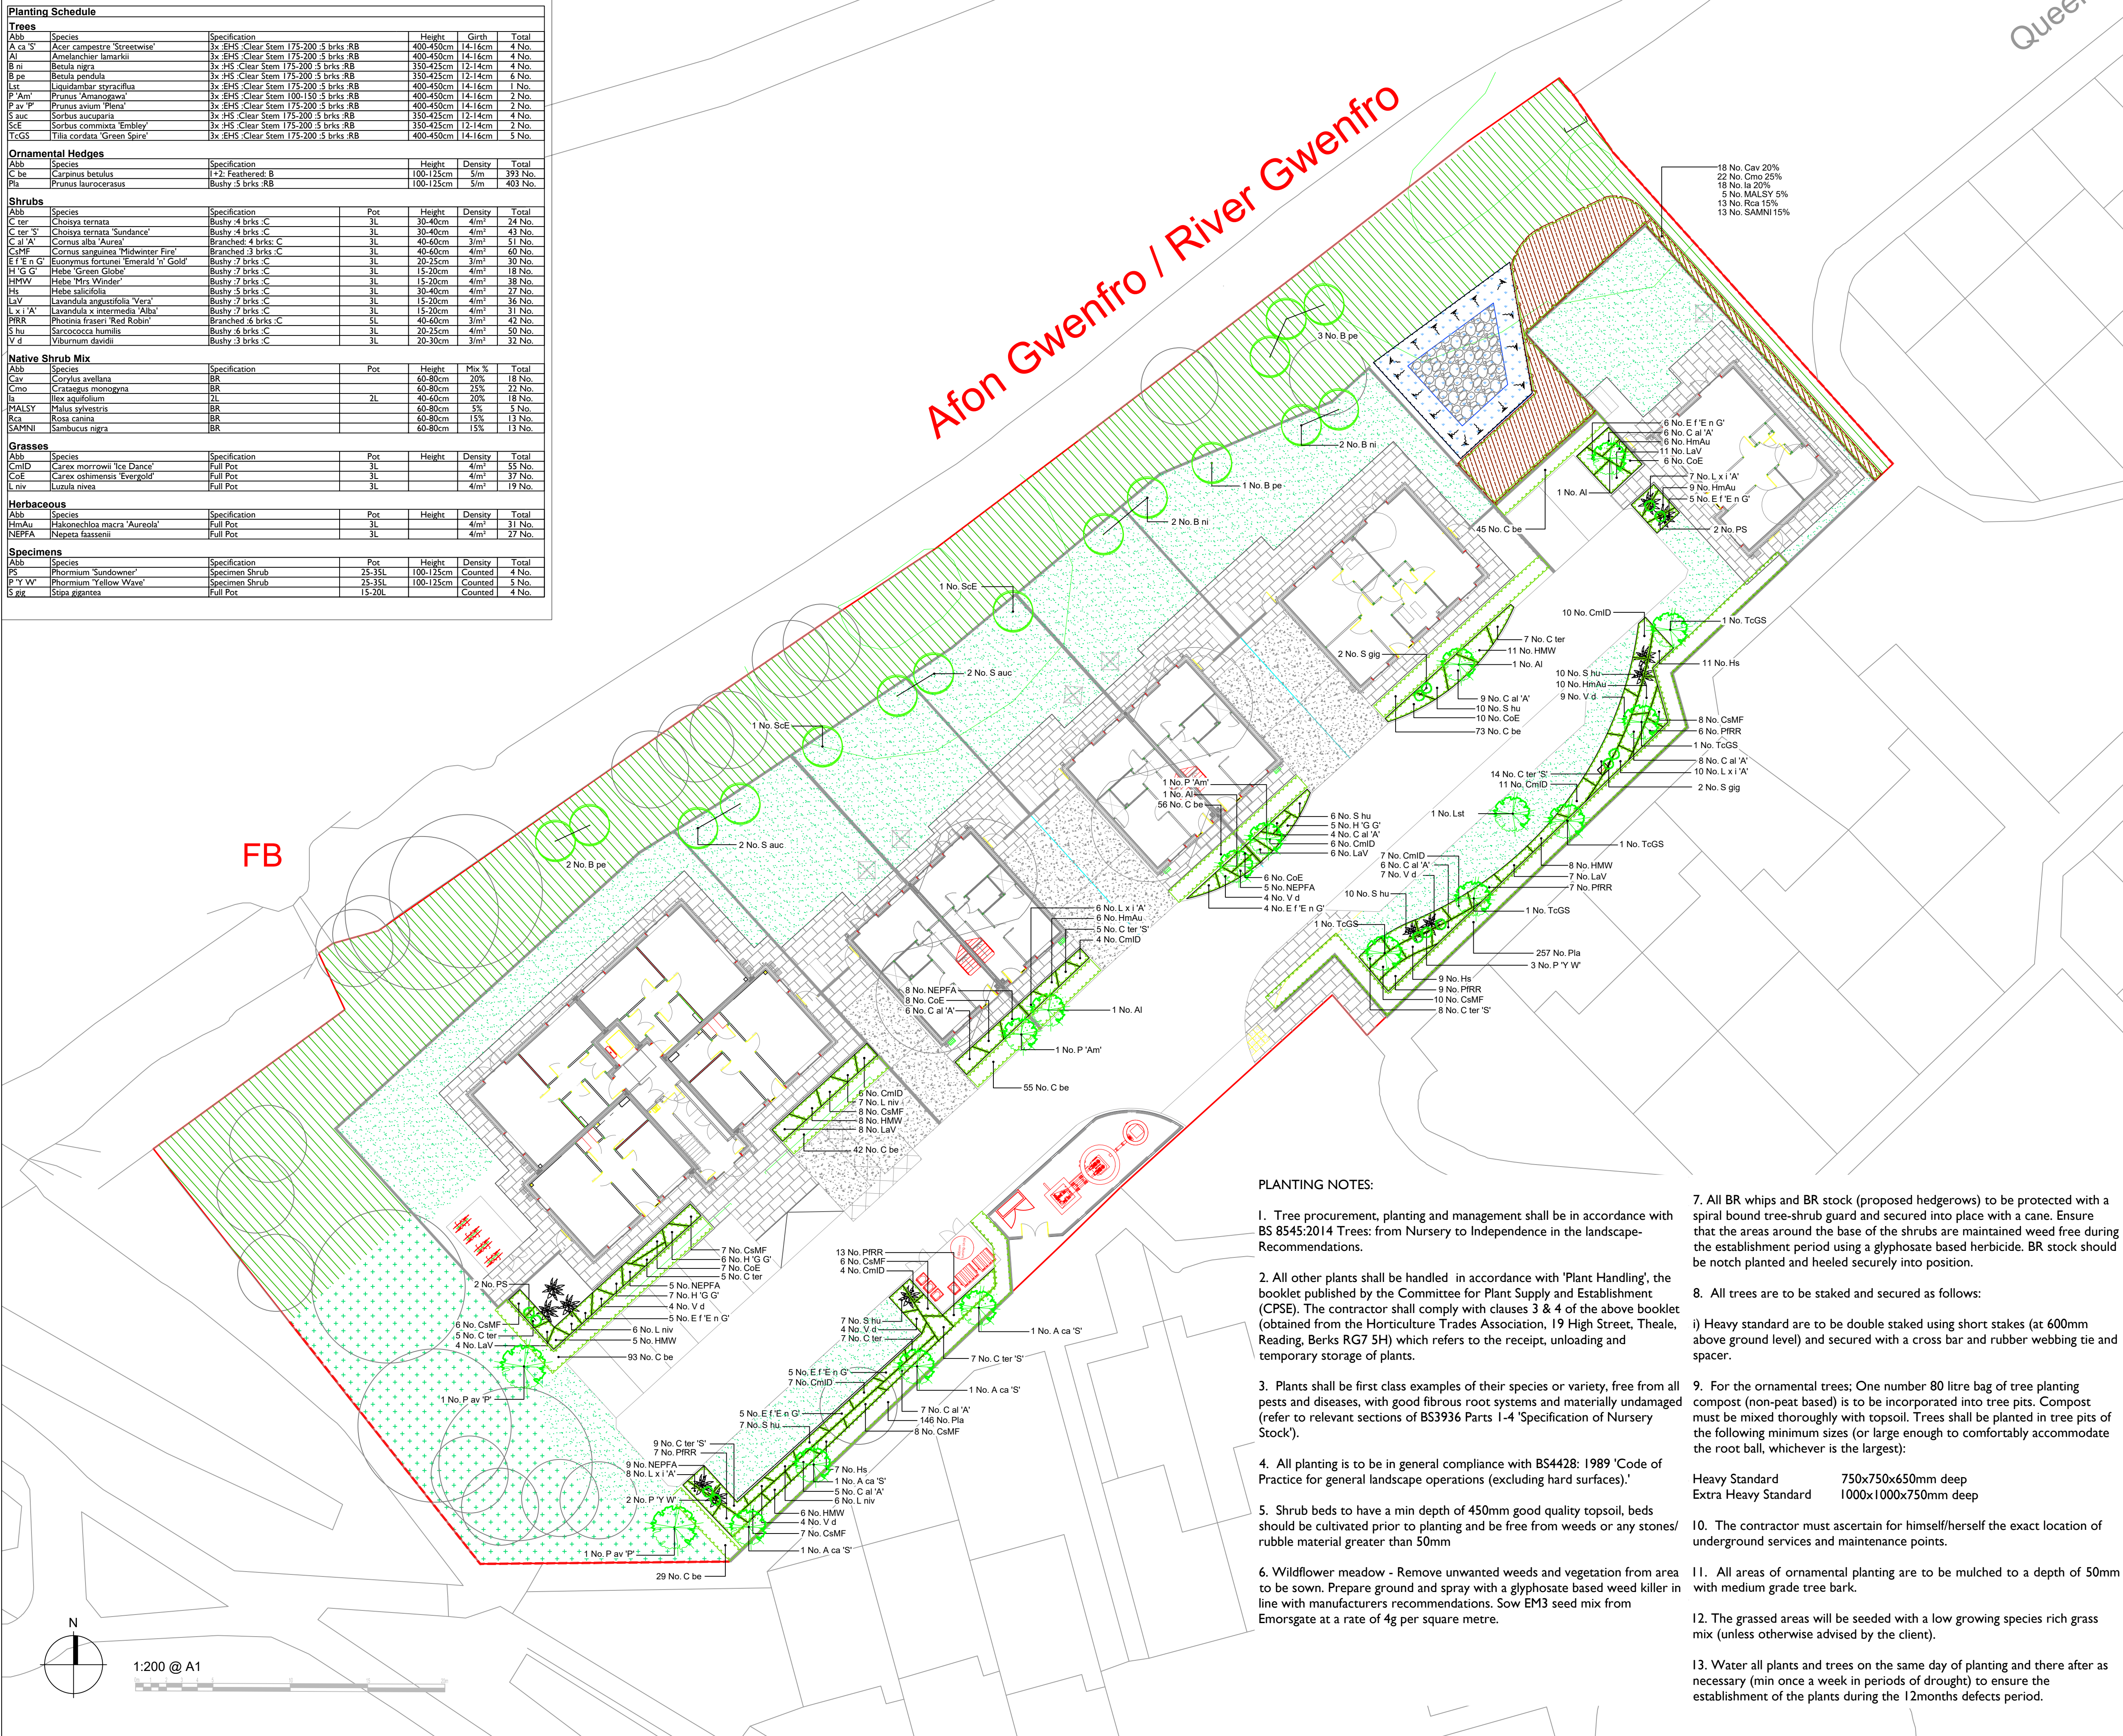

SOFT LANDSCAPE

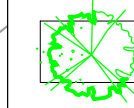

Proposed deciduous native tree planting
To be planted as 16-18cm girth Advanced Nursery Stock with a double timber tree stakes. To be medium sized ornamental species which are architectural in form.

Proposed native tree planting
To be planted as 12-14cm girth Advanced Nursery Stock with a double timber tree stakes. To be medium sized ornamental species which are architectural in form.

Proposed Ornamental Shrub Beds
To be planted as 3L pots at 3-5 per sq.m with 15L feature specimens throughout. All beds to be bark mulched to a depth of 50mm with a medium grade mulch.

Proposed Native Shrub Mix
To be planted at 1m centres as 60-80mm BR whips

Proposed Ornamental Hedges
To be planted as double staggered row, 100-120cm height, BR stock at 5 per lin.m

Proposed lawn laid on minimum 150mm topsoil and drainage to suit

Proposed Wildflower Meadow Mix EM1 - Supplied by Emorsgate Seeds or equal approved, sow at a rate of 4g/m²

Proposed Wetland Wildflower Meadow Mix EM8 - Supplied by Emorsgate Seeds or equal approved, sow at a rate of 4g/m2

Existing vegetation retained



DEP LANDSCAPE ARCHITECTURE LTD

2 COMMERCIAL STREET, MANCHESTER
M15 4RQ

T: 0161 2419878
W: www.dep.co.uk

Client
ForWorks

Project
Nant Silyn

Description

Planting Plan

Status
Planning

Scale Drawn
1:200 @ A1 AH

Job number	Drawing number	Date	Revision
4445	02	07.02.20	B

Copyright DEP Landscape Architecture Ltd

All levels and dimensions to be checked on site by contractor prior to commencement; Any variations to be reported to the client. This drawing is to be read in conjunction with all others relating to the project and all information derived accordingly; any anomalies to be reported to the client. Do not scale from this drawing. Use figured dimensions only. Work shown on this drawings to be carried out in accordance with current British Standards and Codes of Practice.

© Copyright to DEP Landscape Architecture Limited. The information shown on this drawing shall not be reproduced or copied in any form without prior written consent from DEP Landscape Architecture Limited.