


File Location: L:\001 JOBS LIVE\WICAN\81988 - WREXHAM ROAD HOLT\MACBRYDE HOMES\GRAPH\INFRASTRUCTURE\40-12 ROAD CENTRELINE.DWG

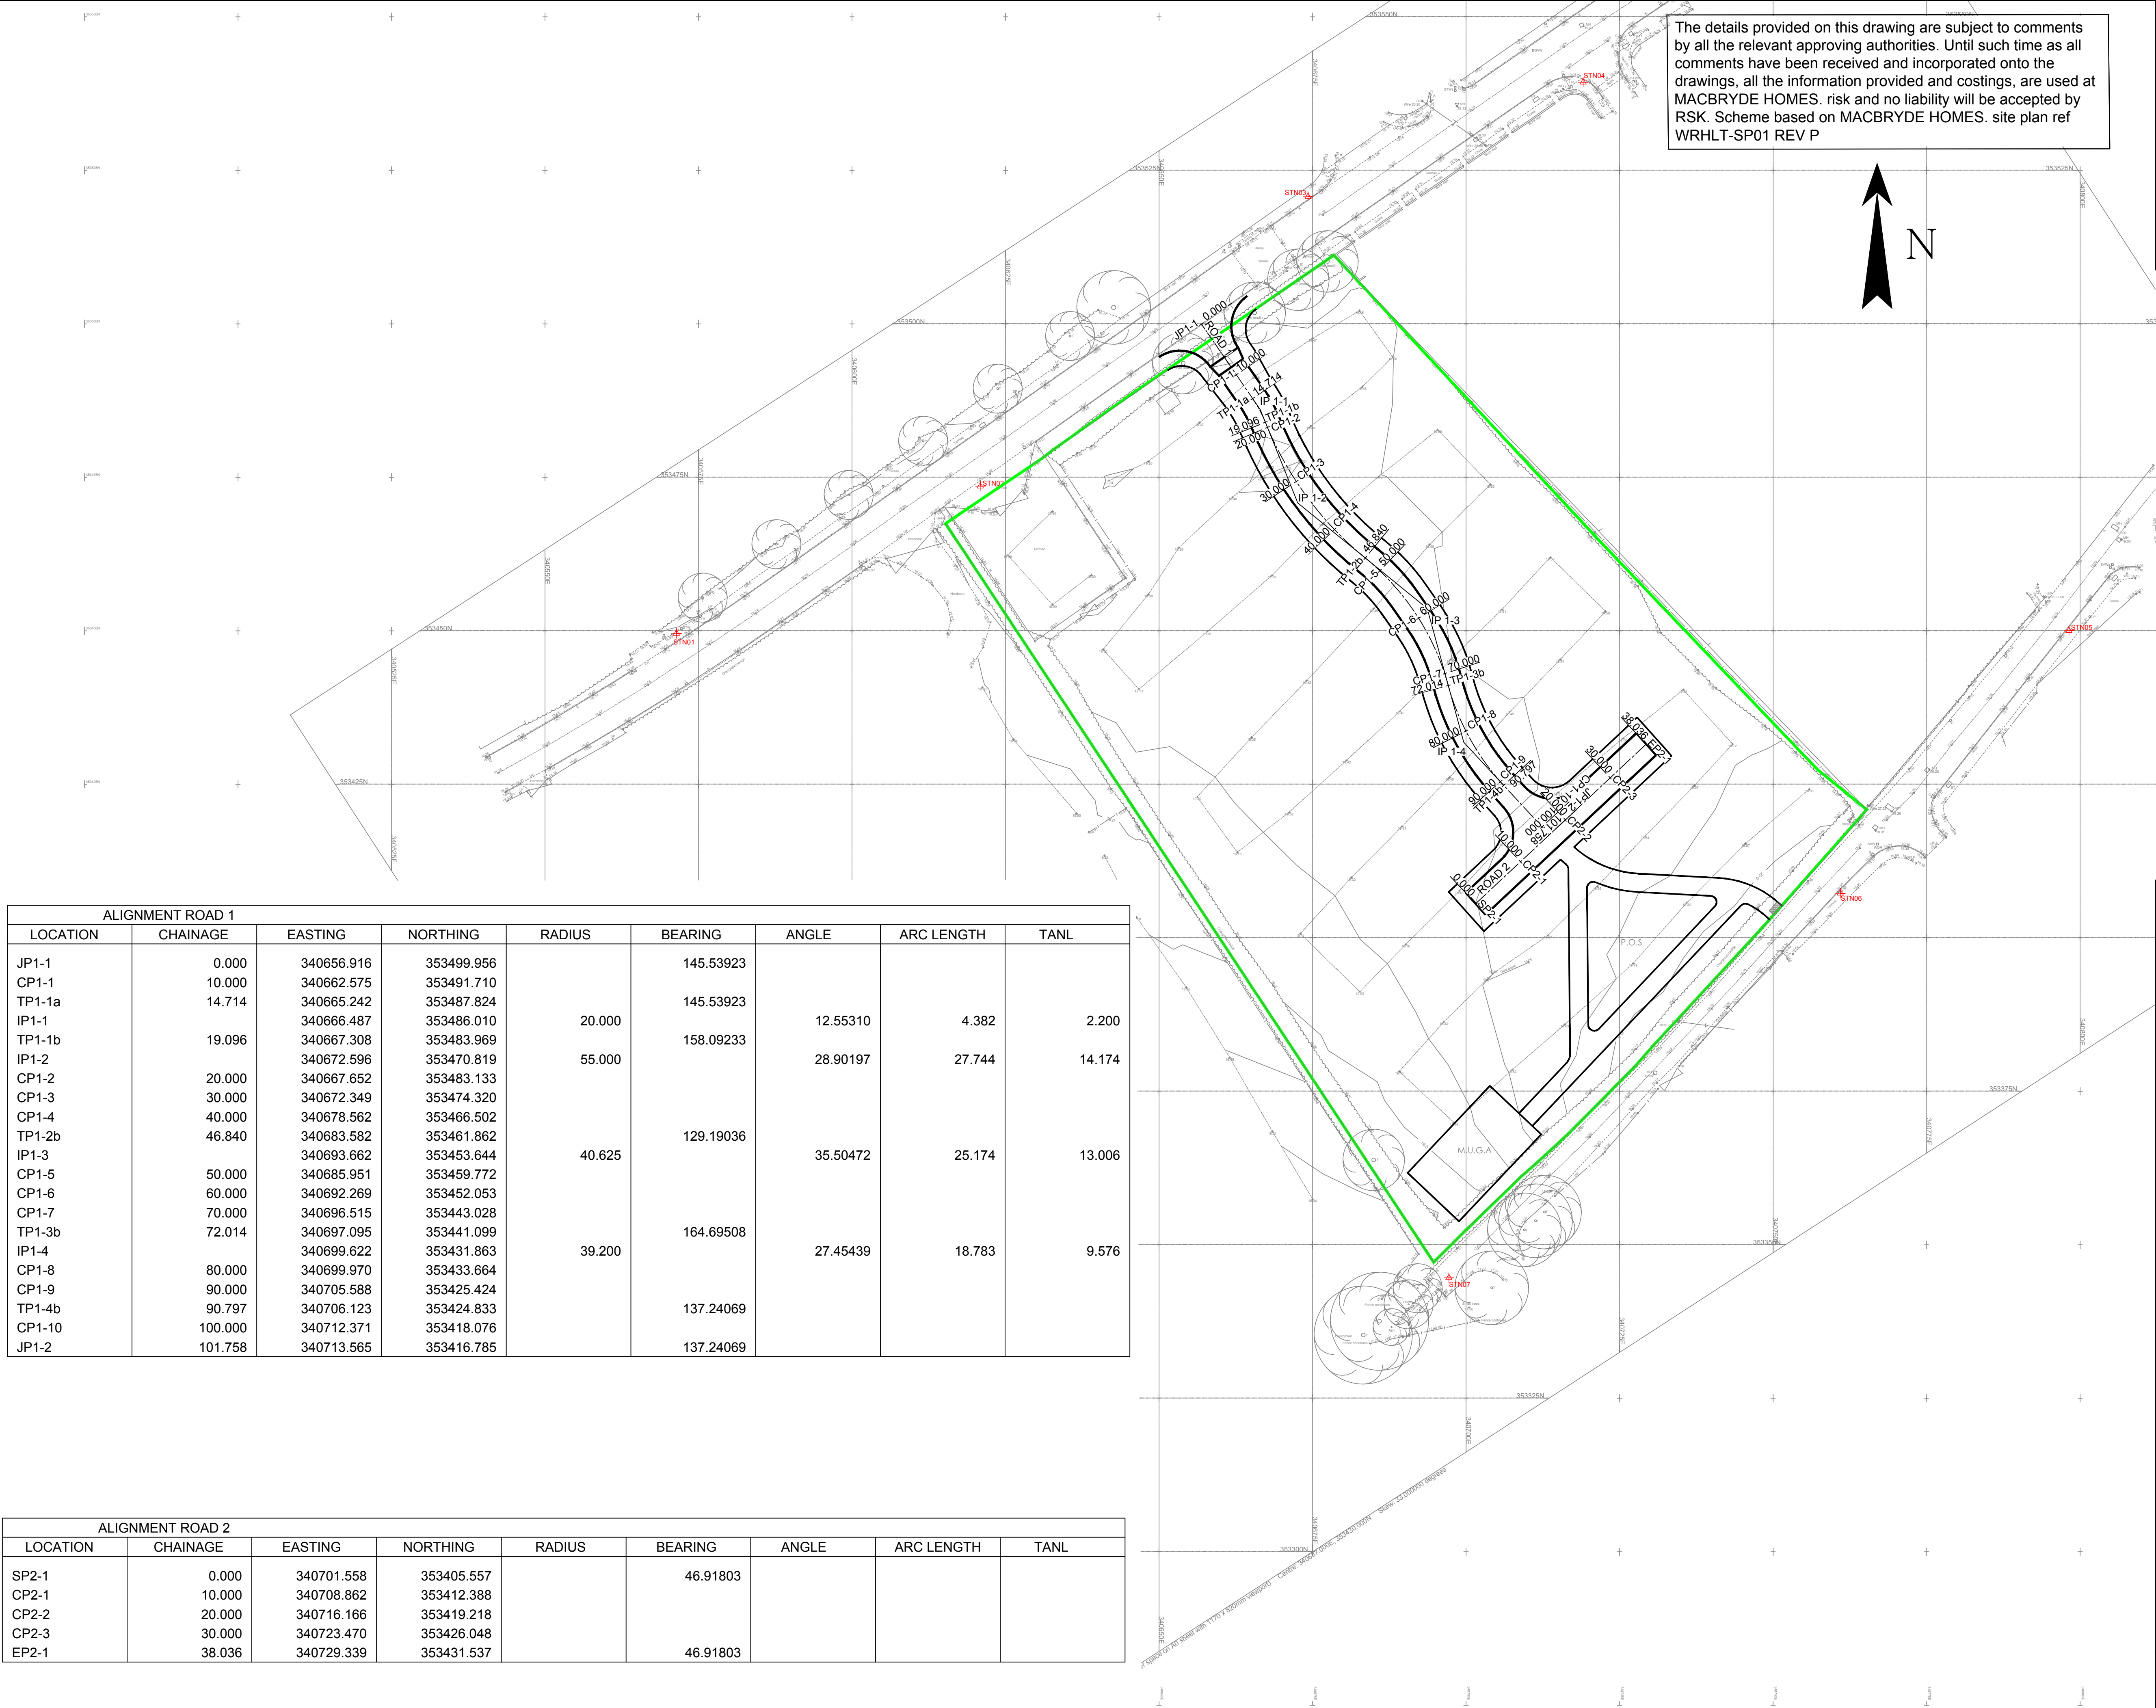

CIVIL / STRUCTURAL DESIGN RISK MANAGEMENT

Abnormal or unusual residual risks associated with the design outcomes shown on this drawing are:-

RSK LDE LTD has followed its Design Risk Management process for Hazard Elimination and Risk reduction in developing the designs shown on this drawing.  
Abnormal or unusual residual risks may be shown above where it is considered that such risk may not normally be expected by competent persons engaged on work of this nature or type.

BENCH MARK INFORMATION

All levels relate to Co-Surveys Ltd  
Datum Generated by VRS GPS  
GRID - Related to OSGB36 via GNSS and  
OSTN15 at STN02  
Scale factor 1.0  
LEVELS - Related to OS Newlyn Datum via  
OSGM15

| Station | Easting   | Northing  | Level | Station description |
|---------|-----------|-----------|-------|---------------------|
| STN01   | 340571.41 | 353449.56 | 18.70 | Road nail           |
| STN02   | 340620.89 | 353473.56 | 18.93 | Road nail           |
| STN03   | 340674.27 | 353520.72 | 19.19 | Road nail           |
| STN04   | 340719.06 | 353539.35 | 19.20 | Road nail           |
| STN05   | 340798.18 | 353450.02 | 19.16 | Road nail           |
| STN06   | 340760.95 | 353407.24 | 19.42 | Road nail           |
| STN07   | 340697.20 | 353344.63 | 17.33 | Road nail           |

REFER TO RSK DRG NO  
40-13 AND 40-14 FOR  
ROAD GEOMETRY AND  
ROAD JUNCTION  
SETTING OUT

| Rev. | Date     | Amendment                        | Drawn | Chkd. | Appd. |
|------|----------|----------------------------------|-------|-------|-------|
| P2   | 03.03.20 | Updated to suit new layout Rev P |       | LGS   | GPY   |
| P1   | 09.12.19 | First Issue                      |       | LGS   | GPY   |

RSK

LAND & DEVELOPMENT ENGINEERING LTD

Spring Lodge  
172 Chester Road  
Helsby  
Cheshire, WA6 0AR  
United Kingdom

Tel: +44 (0) 1928 726006  
Fax: +44 (0) 1928 725633  
Email: lde@rsk.co.uk  
Web: www.rsk.co.uk

Client

MACBRYDE HOMES

Project Title

Wrexham Road  
Holt

Status

Detailed Design

Drawing Title

Road Centreline

Drawn  
LGS

Date  
NOV 19

Checked  
GPY

Date  
NOV 19

Approved

Date

Scale  
1:500

Orig Size  
A1

Dimensions  
m

Project No.  
881986

Drawing File

Drawing No.  
40-12

Rev.  
P2

Scale 1:500  
0 5 10 15 20 25m