


Abnormal or unusual residual risks associated with the design outcomes shown on this drawing are:-

RSK LDE LTD has followed its Design Risk Management process for Hazard Elimination and Risk reduction in developing the designs shown on this drawing.
Abnormal or unusual residual risks may be shown above where it is considered that such risk may not normally be expected by competent persons engaged on work of this nature or type.

Existing manhole opening is seized.
Configuration and levels to be confirmed prior to construction

EXMH SJ40537519

Dia. TBC
600 x 600 Slab Opening
600 x 750 Manhole Cover Slab Opening
CL - 19.150
IL - 17.155 TBC
Depth to soffit = 1.770m TBC
Type 2

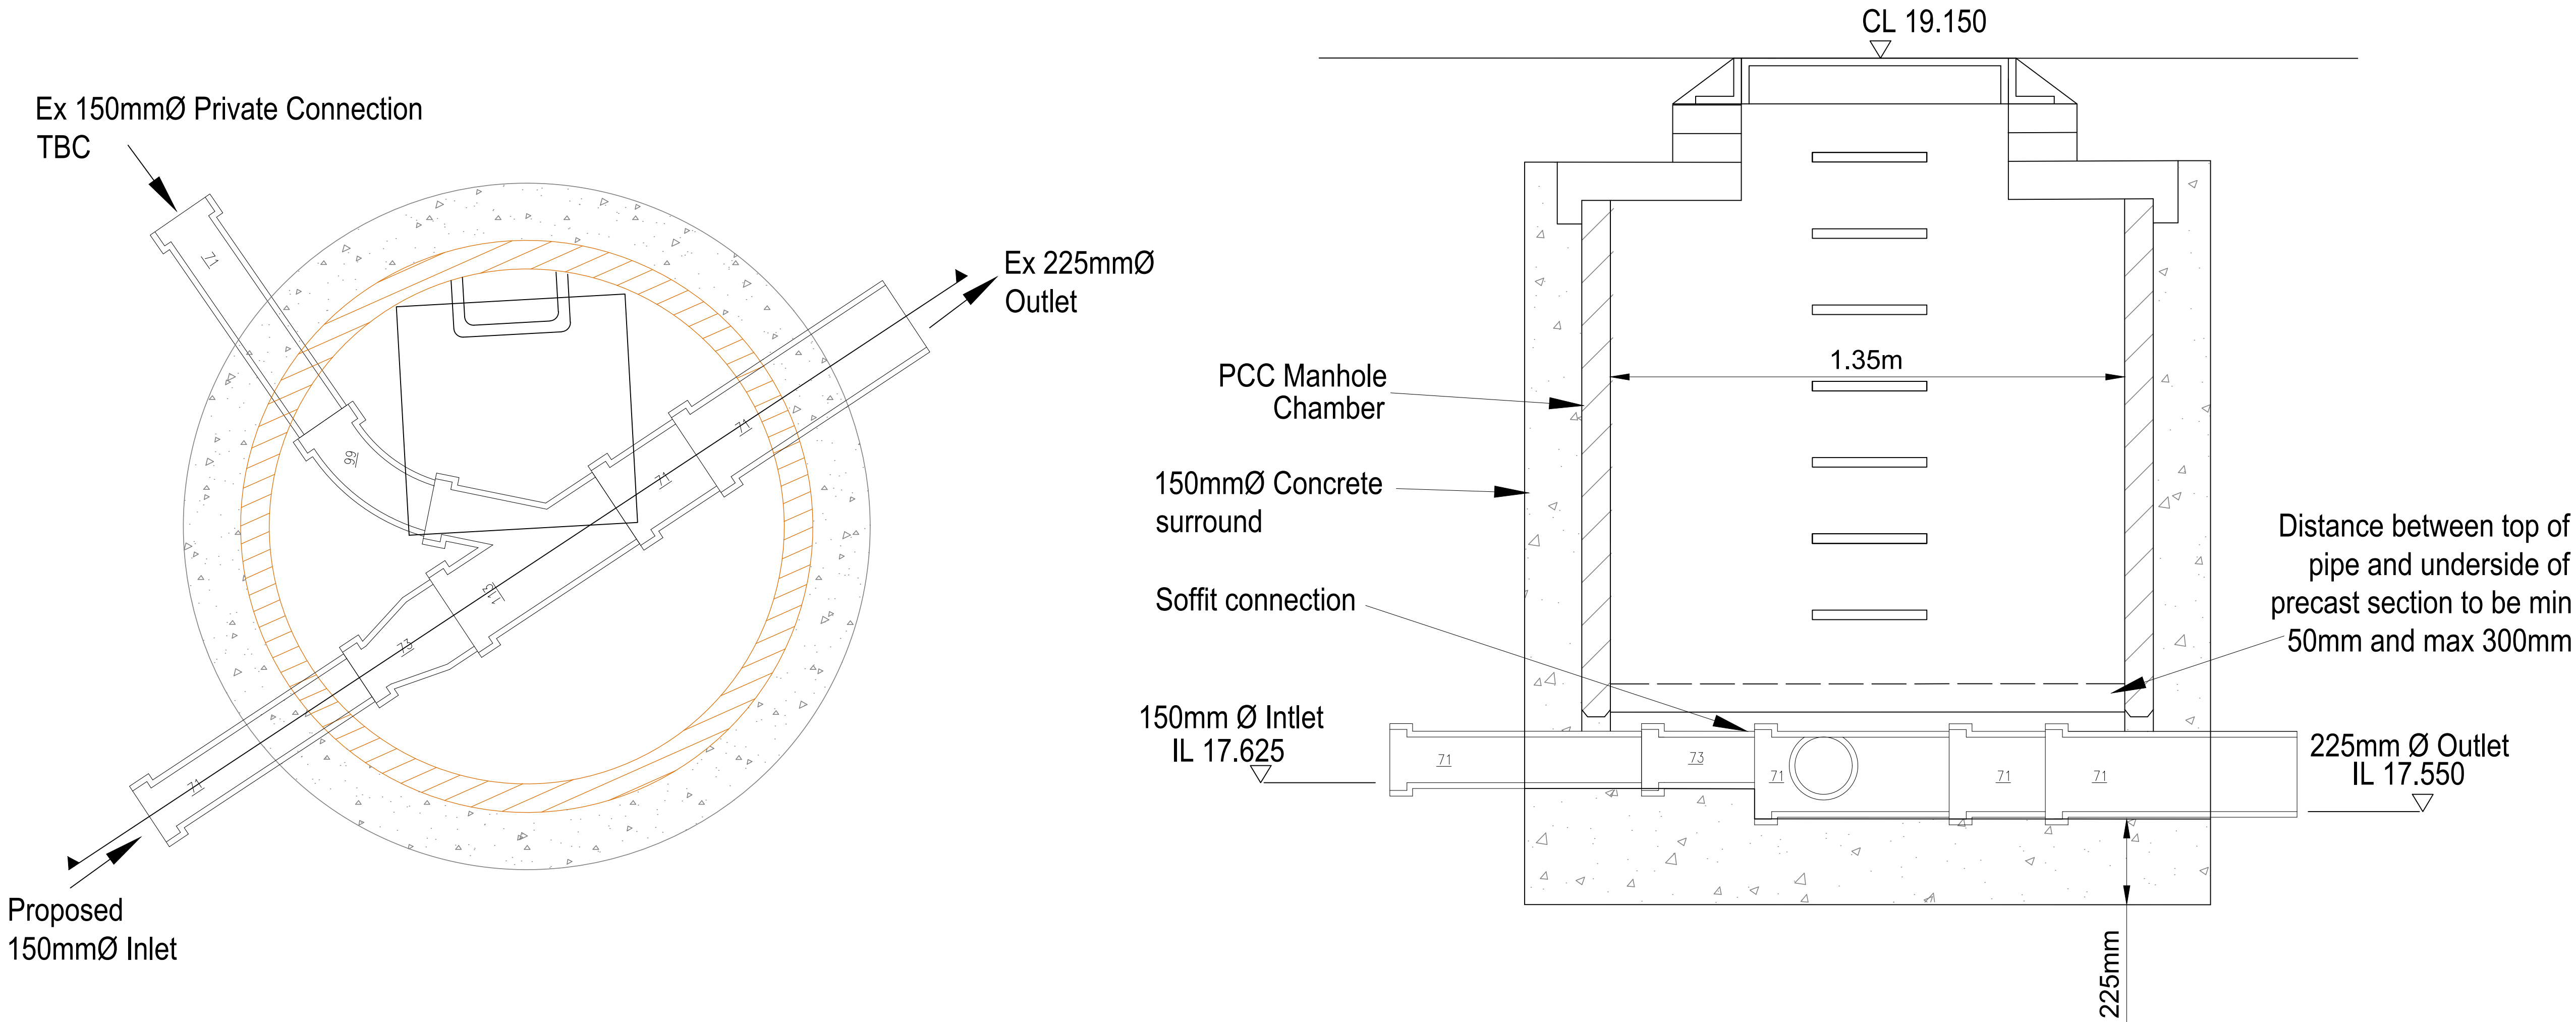

P2	12.03.20	Cross section added to drawing	TG	GPY	
P1	03.03.20	First Issue	LGS	GPY	
Rev.	Date	Amendment	Drawn	Chkd.	Appd.



LAND & DEVELOPMENT ENGINEERING LTD

Spring Lodge
172 Chester Road
Helsby
Cheshire, W/A6 OAR
United Kingdom

Tel: +44 (0) 1928 726006
Fax: +44 (0) 1928 725633
Email: info@rsk.co.uk
Web: www.rsk.co.uk

Client



Project Title

Wrexham Road
Holt

Status

Detailed Design

Drawing Title

Manhole Connection Plan

Drawn	Date	Checked	Date	Approved	Date
LGS	FEB 20	GPY	FEB 20		
Scale	NTS	Orig Size	A3	Dimensions	m
Project No.	Drawing File				
881986					
Drawing No.	40-20				Rev.
					P2