


DO NOT SCALE

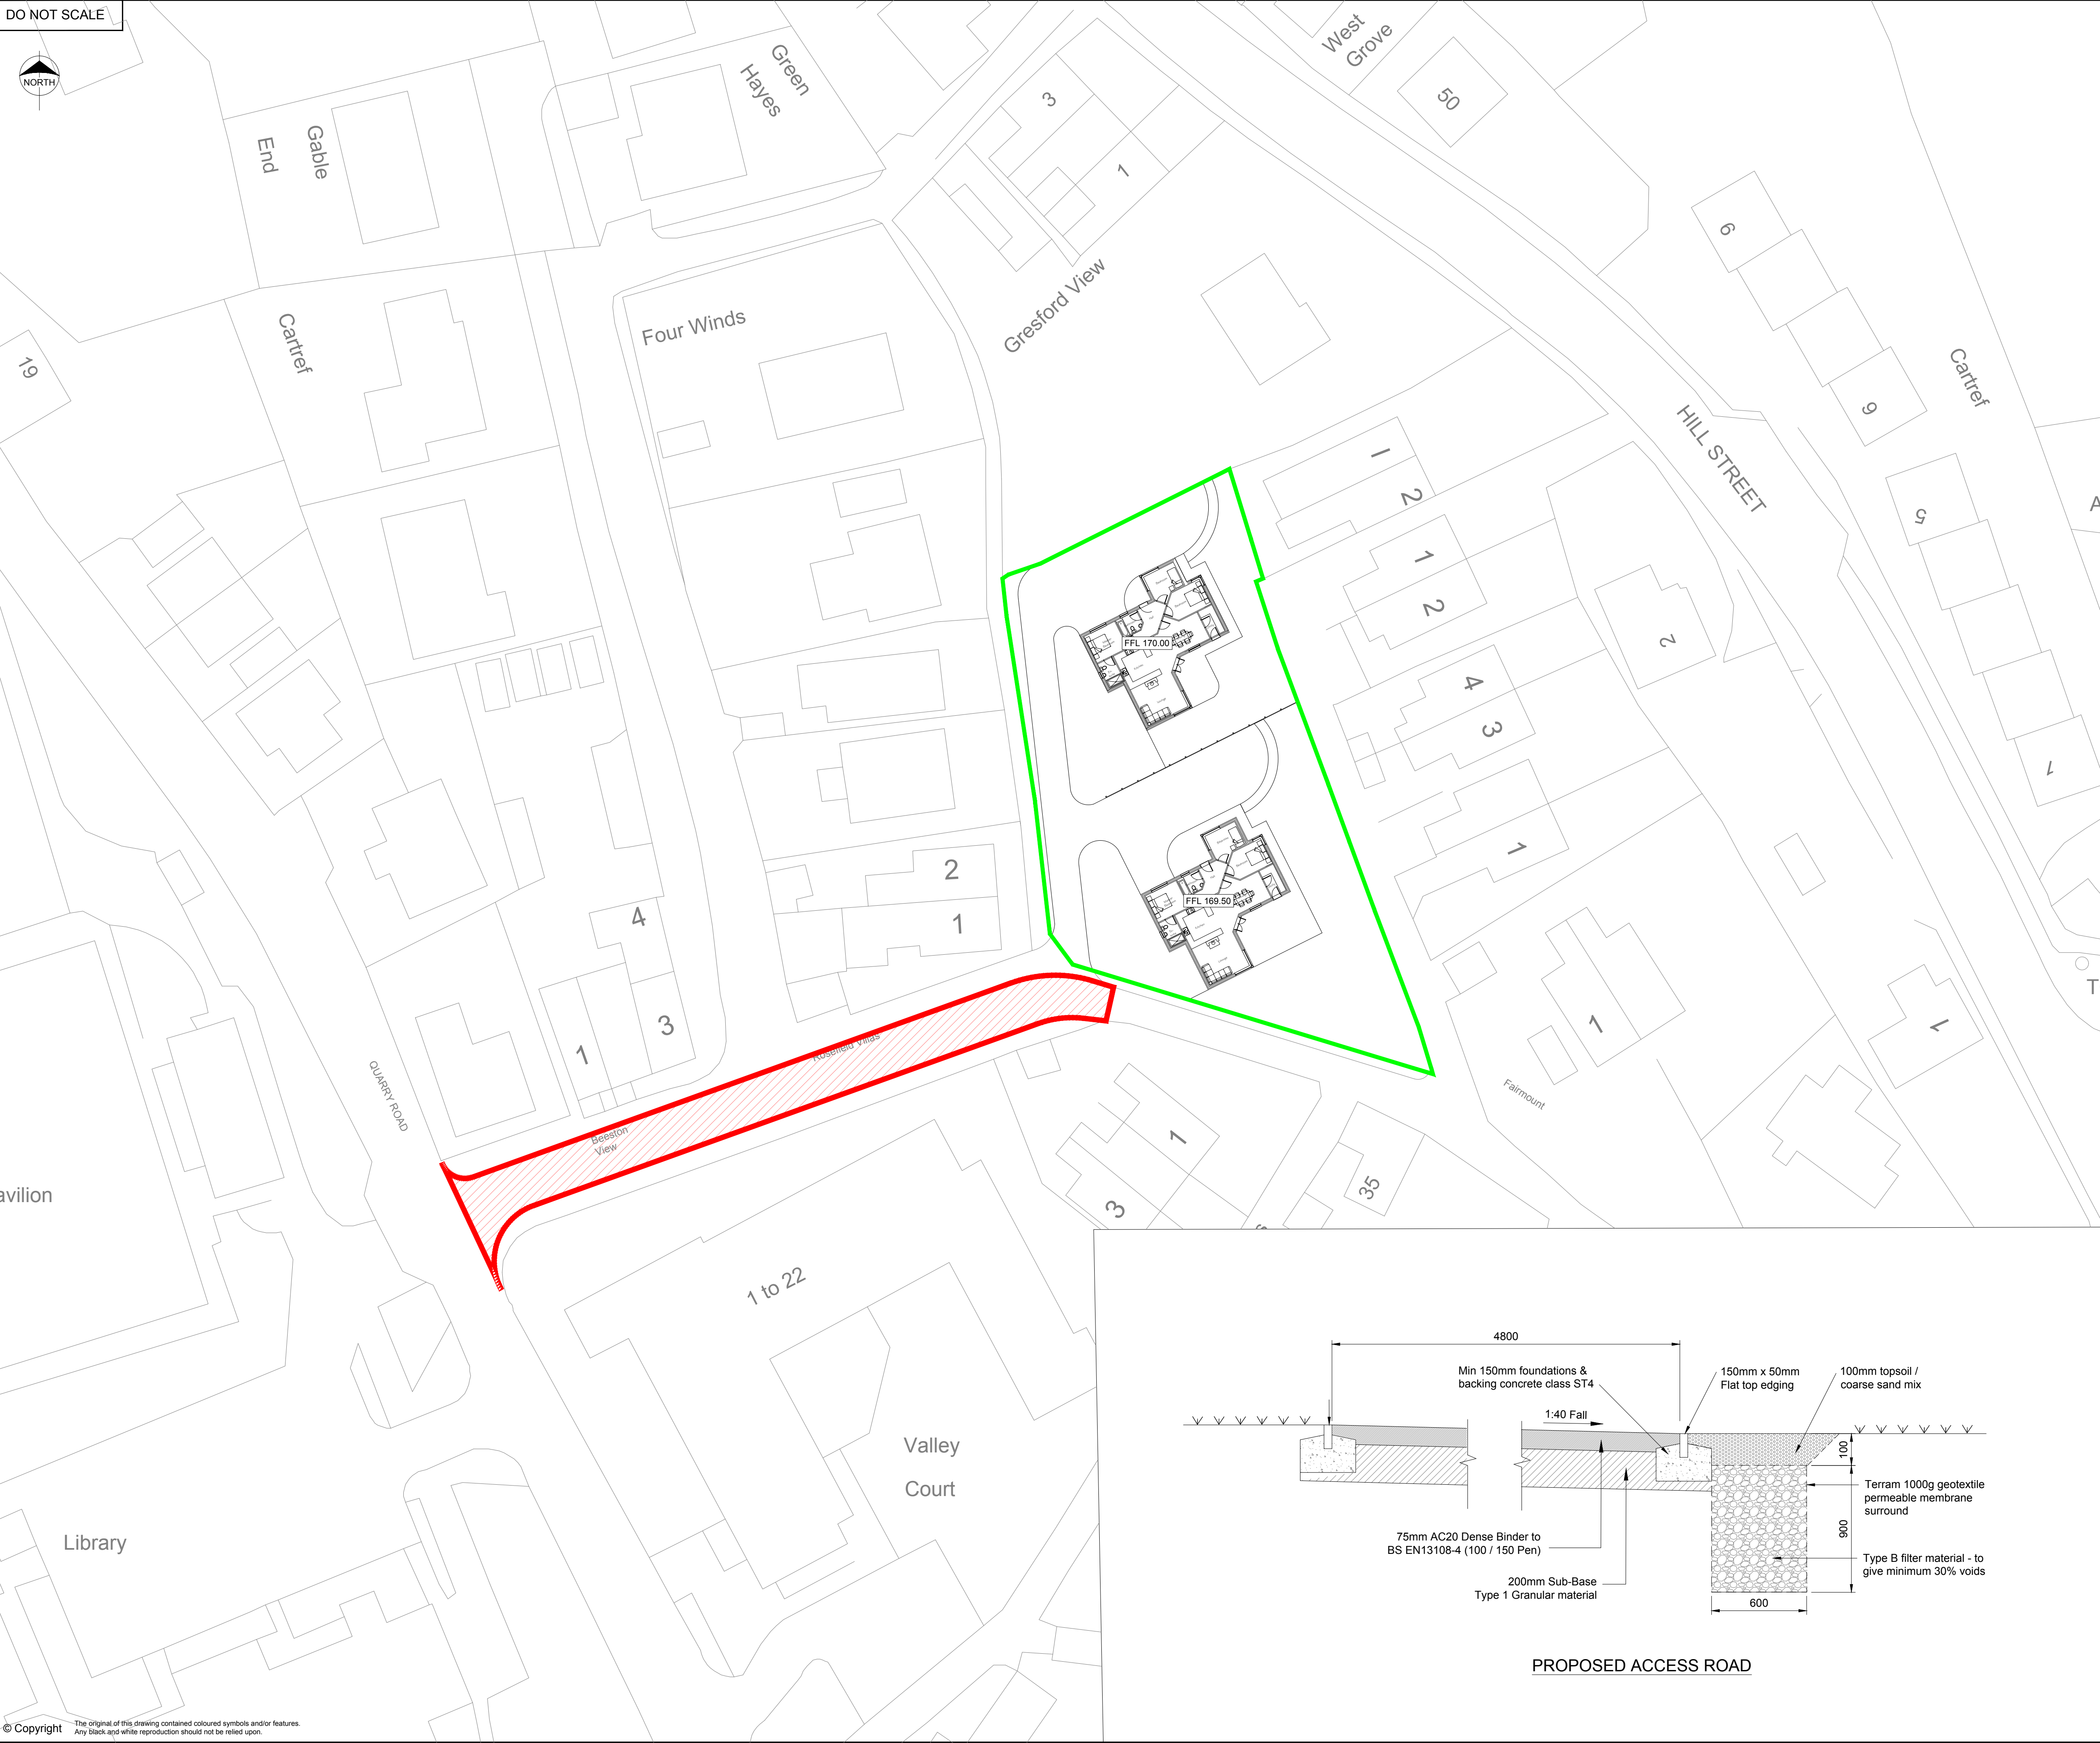

Notes

- All works shall be to the satisfaction of the Highway Authority and to the specification of WCBC Supplementary Design Guide to Design Bulletin 32.
- All works shall be constructed to adoptable standards in accordance with WCBC standard details
- All foundation design / materials testing shall be carried out in accordance with WCBC residential roads & footpaths - Appendix D minimum construction specification. All test results / certificates shall be submitted to WCBC for further approval
- A CBR of 5% has been assumed (on Geotechnical Engineers advice).
If the subgrade material appears to be different from this the CBR value should be confirmed by the contractor on site in accordance with the specification. The minimum value of CBR shall then be used to determine the construction thicknesses for the capping and sub base layer
- Kerb references to BS 7263-3 : 2001
HB2 : 125 x 225 half battered
BN : 125 x 150 bullnosed
EF : 50 x 150 flat top edging
DL1: left hand HB2 to BN dropper
DR1: right hand HB2 to BN dropper
- HB2 kerbs to all carriageway edges unless otherwise noted.
- All bullnosed kerbs to have dropper kerbs either side for transition to half battered kerb.
- Flat top edgings to be installed at back of all footways unless otherwise noted
- Internal angles 125 x 225 HB to be used where appropriate.
- For radii of 12m or less, purpose made radii kerbs are to be used.

Legend

 Extent of works to be agreed with WCBC Highways (see proposed cross section below)

TENDER

A	28.01.20	Legend added	AJ	Appd.
Rev.	Date	Revision	By	Appd.



coopers
chartered consulting engineers

Tel: 01244 684910
Fax: 01244 684911
Email: admin@coopers.co.uk
Web: <http://coopers.co.uk>


Park House
Sandpiper Court
Chester Business Park
Chester
CH4 9QU

Client
SUMMERHILL MOTORS

Project
**Land Off Quarry Road,
Brynteg, Wrexham**

Title
Highway Improvement Works

DRAWING NUMBER		SCALE at A1		1:200	
7340 - SK02		DATE	MAR 19	REVISION	
		DRAWN	WC	A	
		CHECKED	AJ		

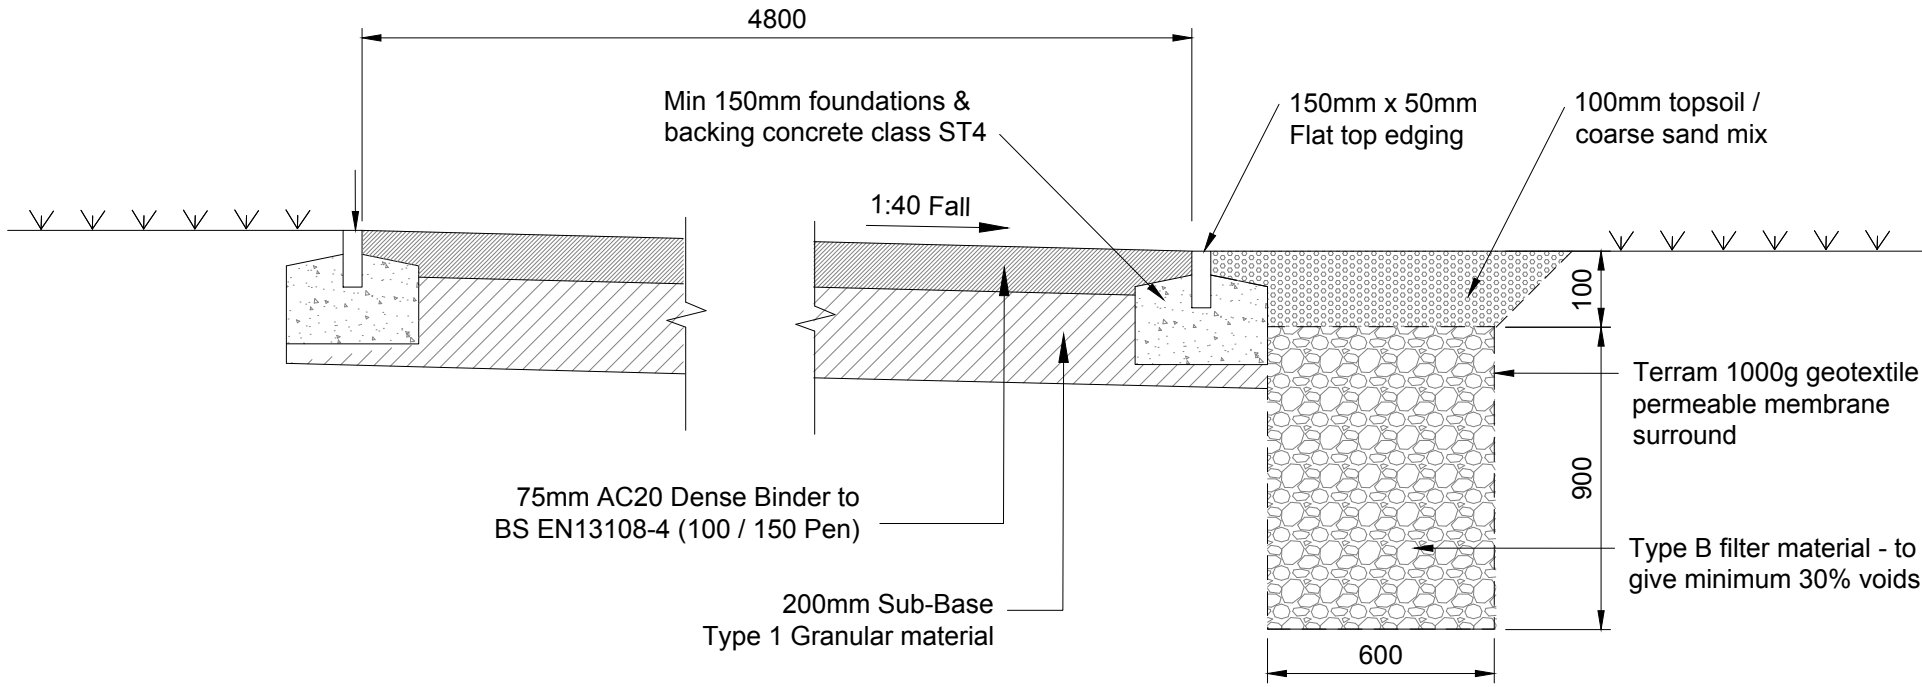

PROPOSED ACCESS ROAD