




Proposed First Floor Plan

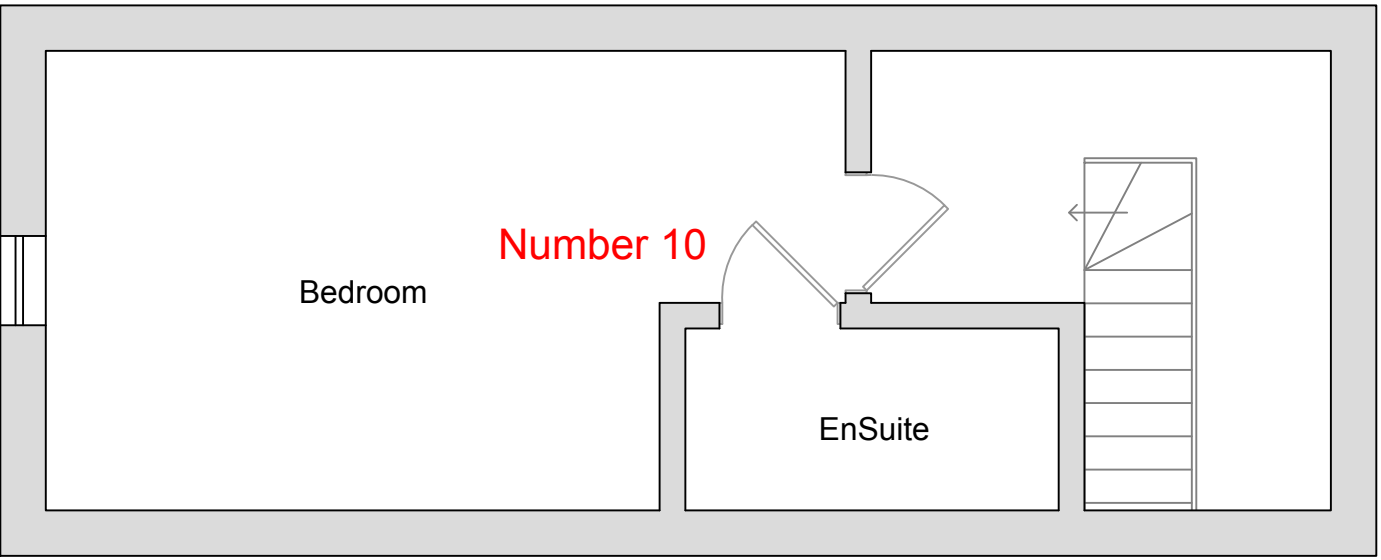


Proposed Ground Floor Plan

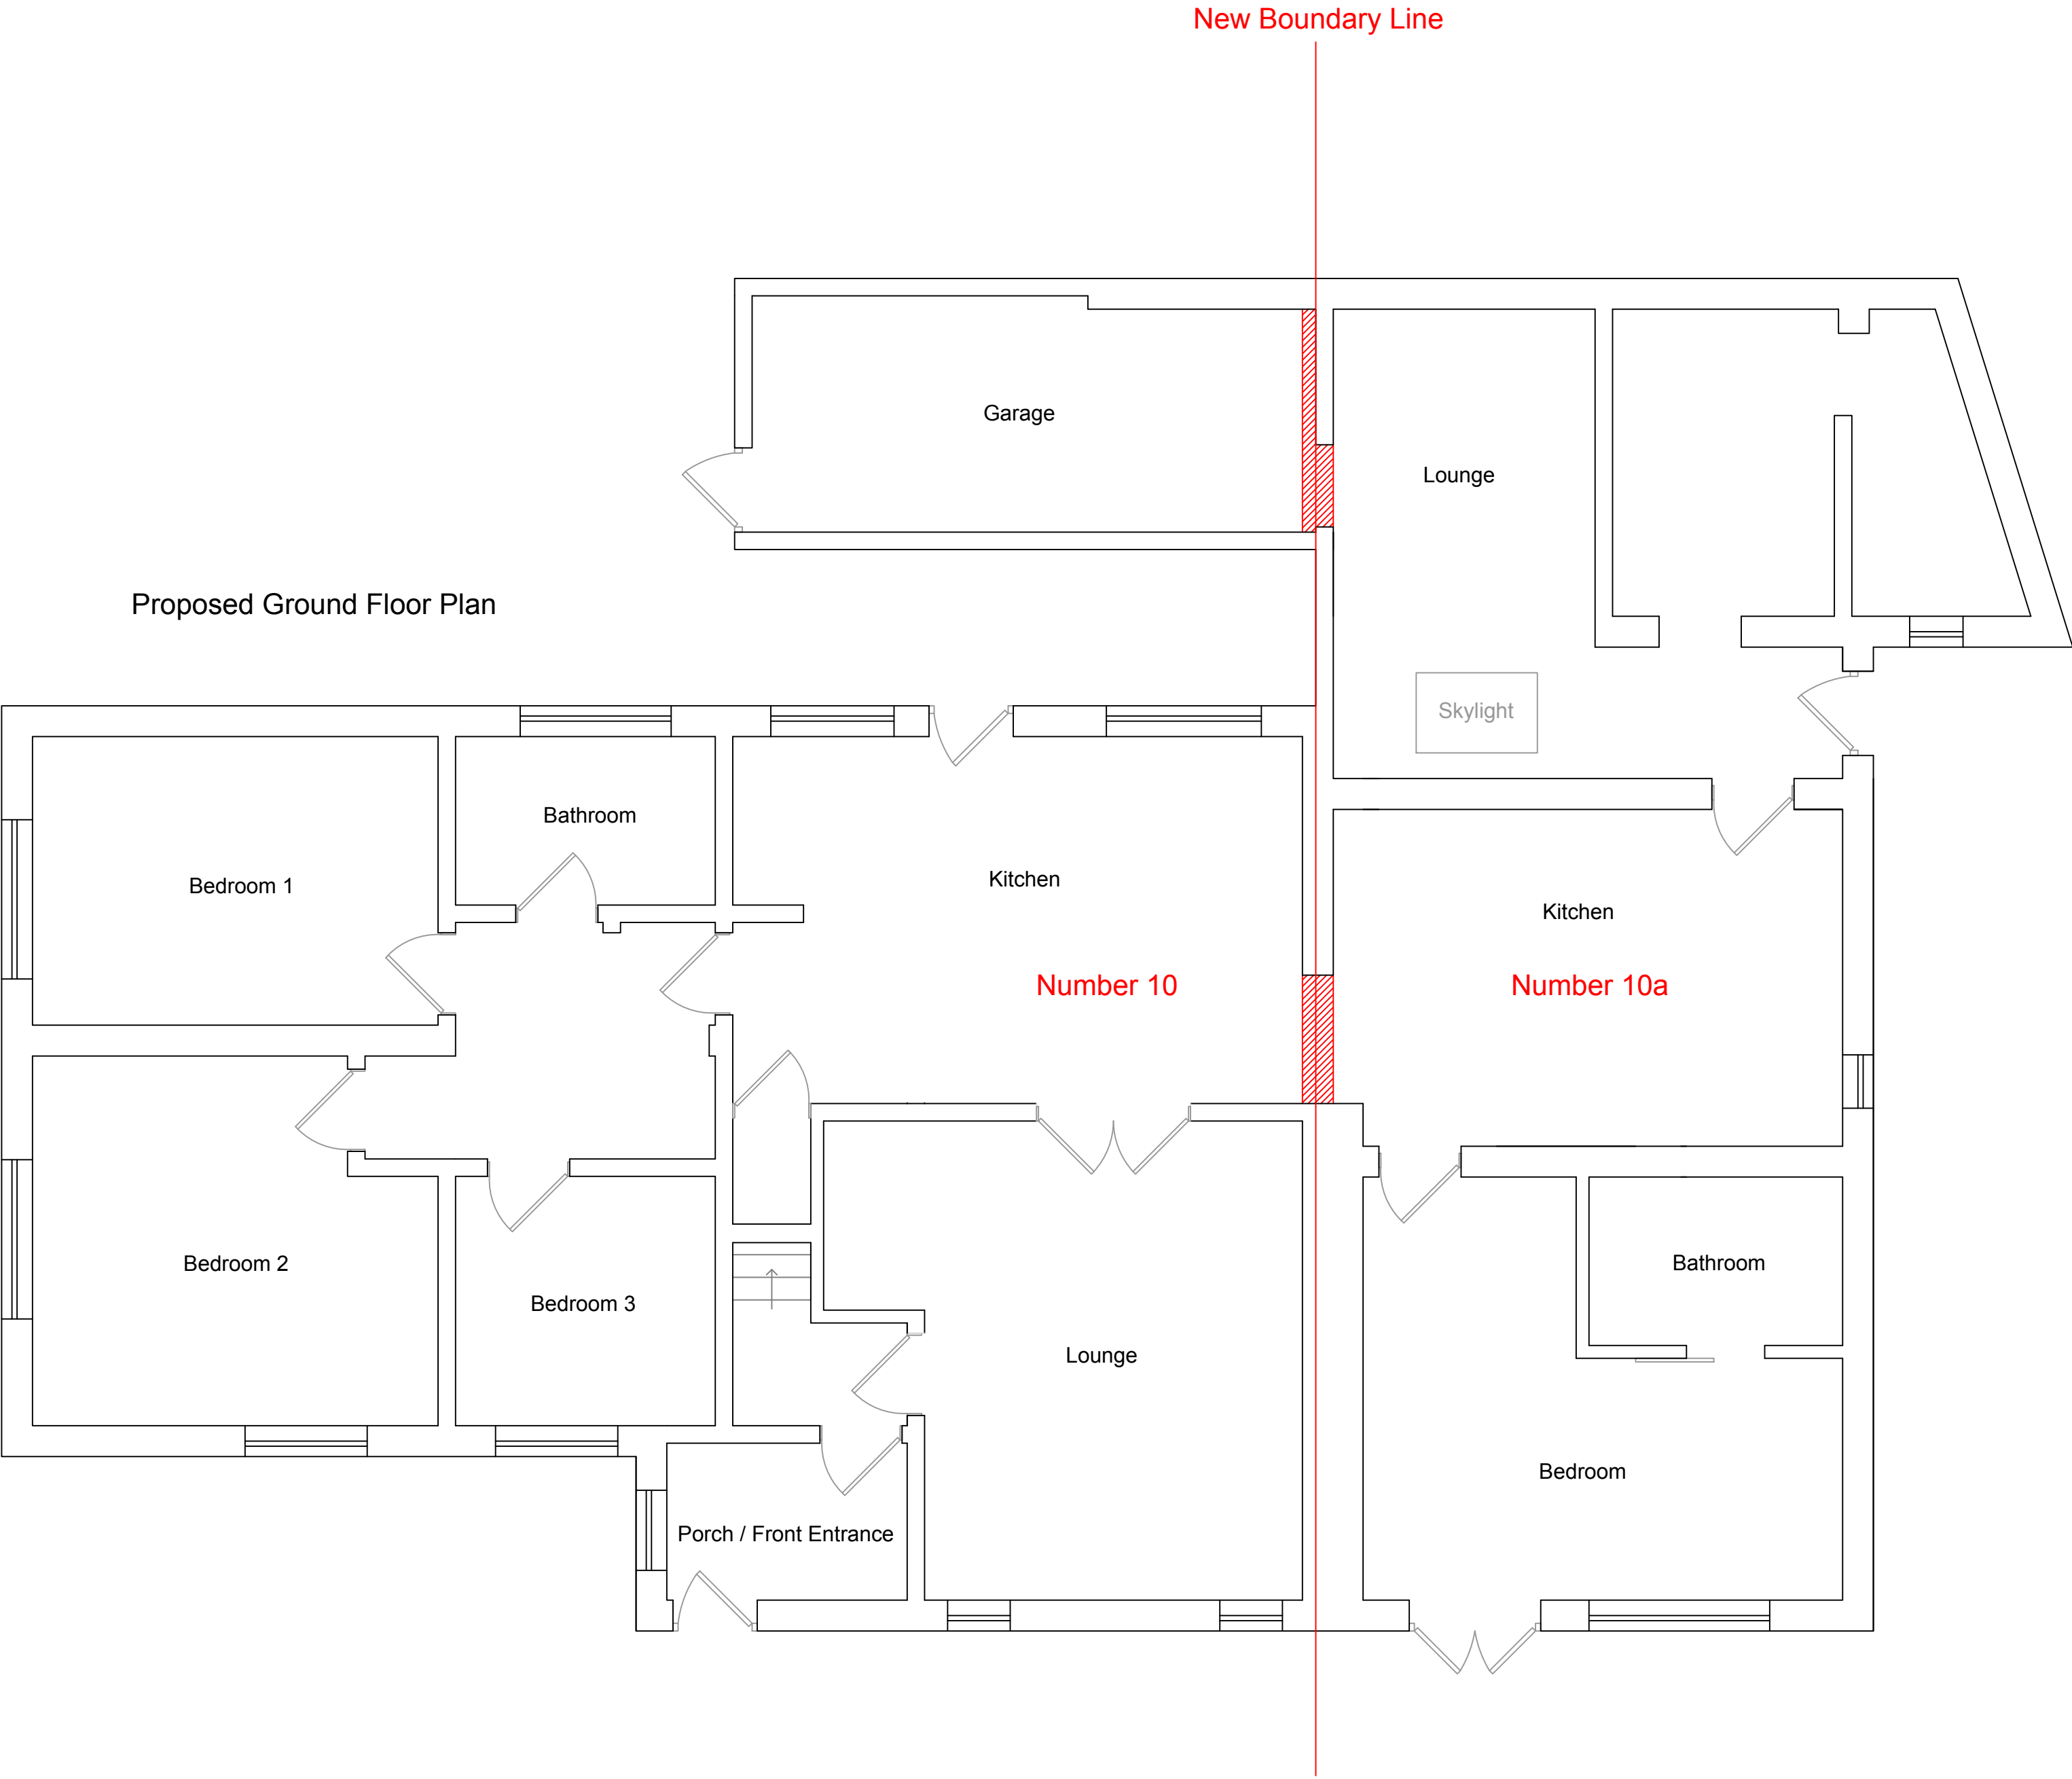

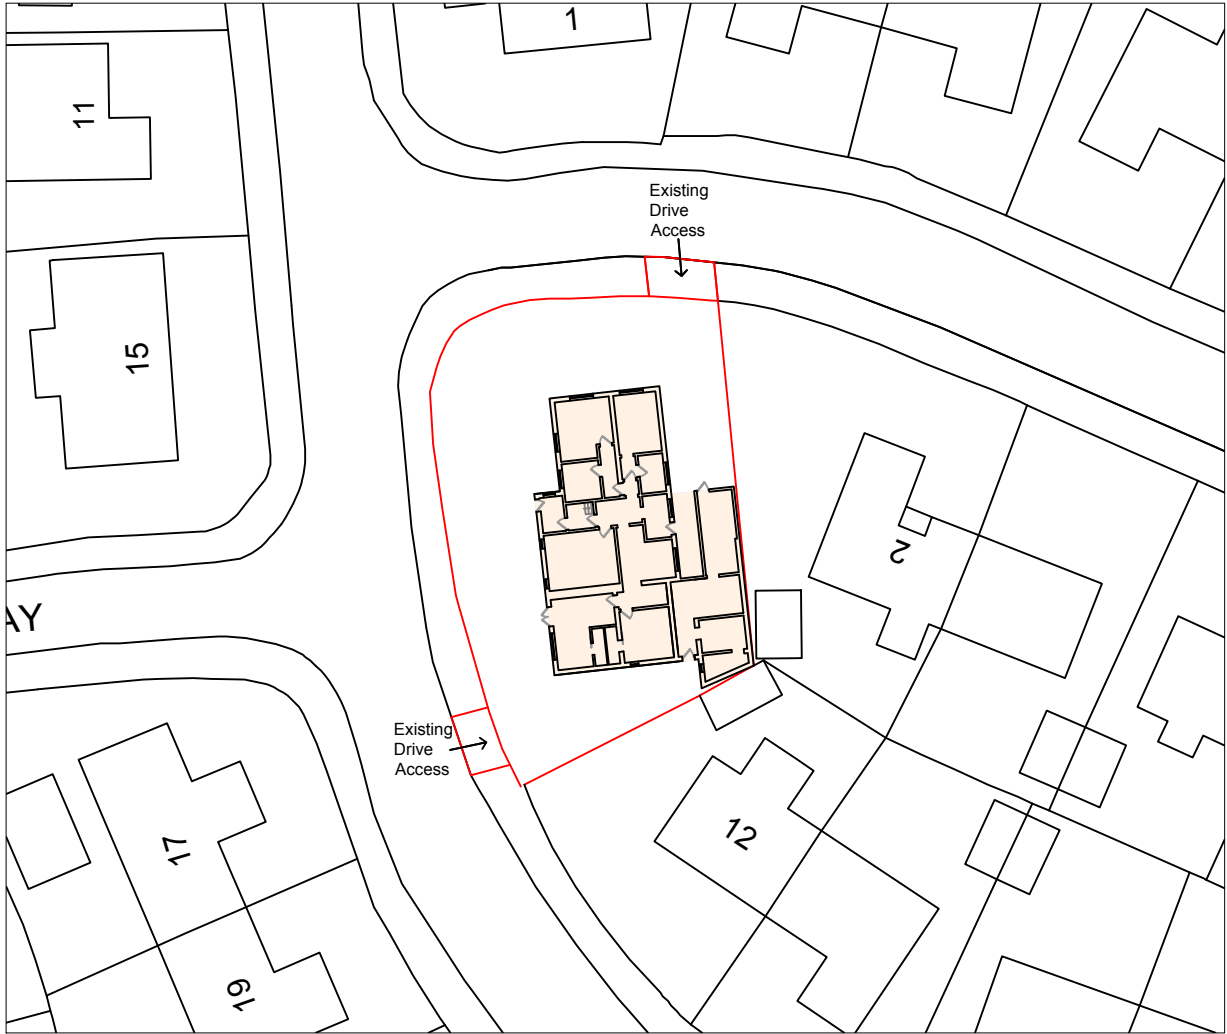

- Existing Property - Number 10
- Proposed Property - Number 10
- Proposed Property - Number 10a

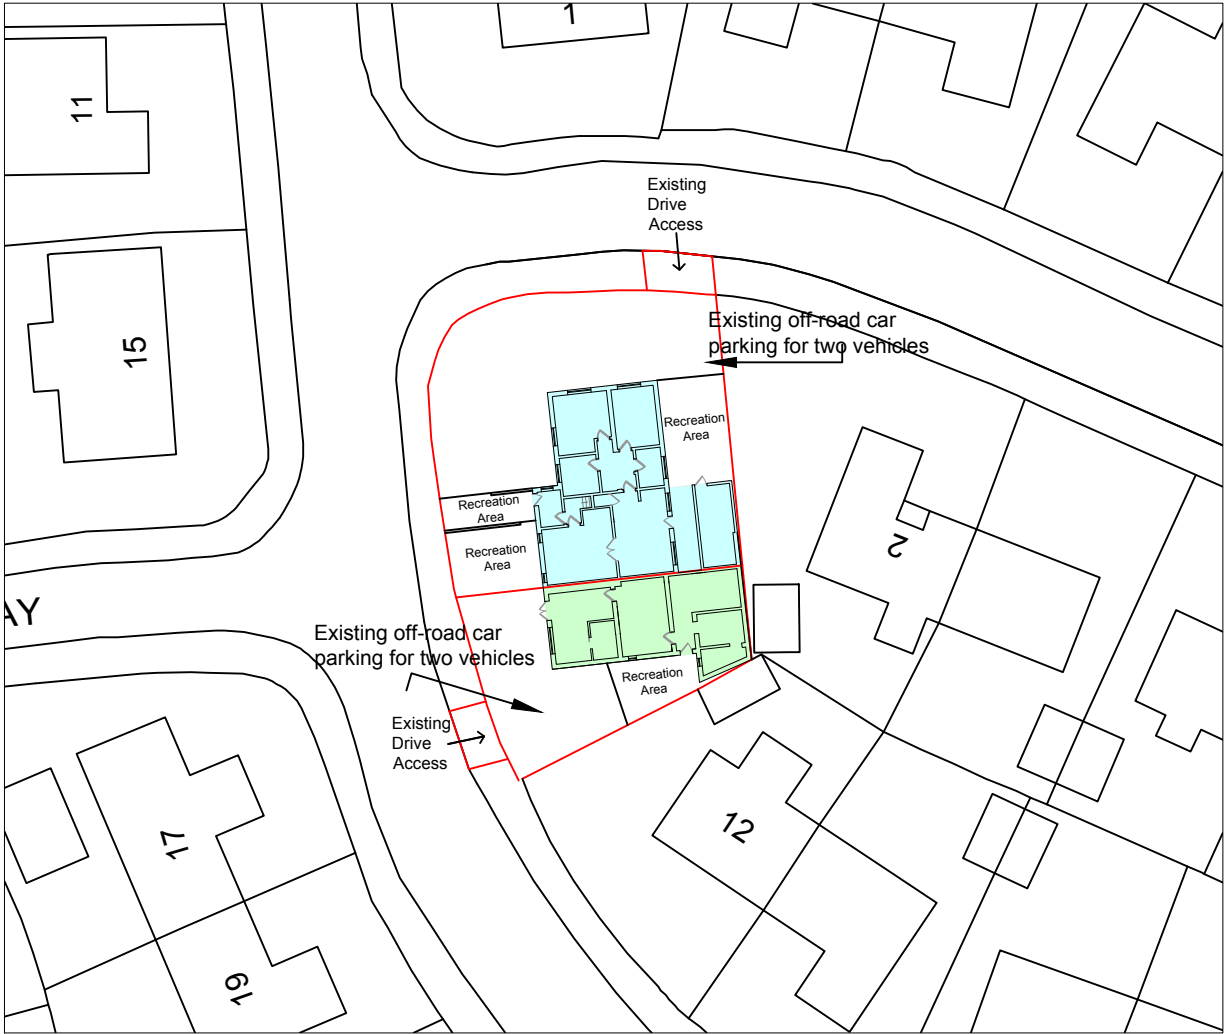

Produced on 03 October 2019 from the Ordnance Survey National Geographic Database and incorporating surveyed revision available at this date.
This map shows the area bounded by 333947,352654 333947,352796 334089,352796 334089,352654
Reproduction in whole or part is prohibited without the prior permission of Ordnance Survey.
Crown copyright 2017. Supplied by copla ltd trading as UKPlanningMaps.com
Data licenced for 1 year, expiring 03 October 2020. Unique plan reference: v2c/392040/531876

Applicant: Mr Davies Address: 10 Windermere Road Wrexham LL12 8AN	Project: Split existing into two properties		Revision date: 14/11/2019	Revision: B	Plan No: PLA006	
	Scale: As shown @ A3	Date: 07/10/2019				

Number 10

R1 approx. 6m x 4.3m
R2 approx. 7.1m x 4.4m
R3 approx. 6.1m x 2m

Parking area approx. 7.8m x 6.1m

Number 10a

R1a approx. 5.6m x 4.3m
Parking area approx. 5.8m x 5.5m



Produced on 03 October 2019 from the Ordnance Survey National Geographic Database and incorporating surveyed revision available at this date.
This map shows the area bounded by 333947,352654 333947,352796 334089,352796 334089,352654
Reproduction in whole or part is prohibited without the prior permission of Ordnance Survey.
Crown copyright 2017. Supplied by copla ltd trading as UKPlanningMaps.com
Data licenced for 1 year, expiring 03 October 2020. Unique plan reference: v2c/392040/531876

Applicant: Mr Davies		Project: Split existing into two properties			Revision date:	Revision:	Plan No:	
Address: 10 Windermere Road Wrexham LL12 8AN					14/11/2019	B	PLA007	
		Scale: As shown @ A3			Date: 07/10/2019		Title: Proposed recreation and parking plan	