



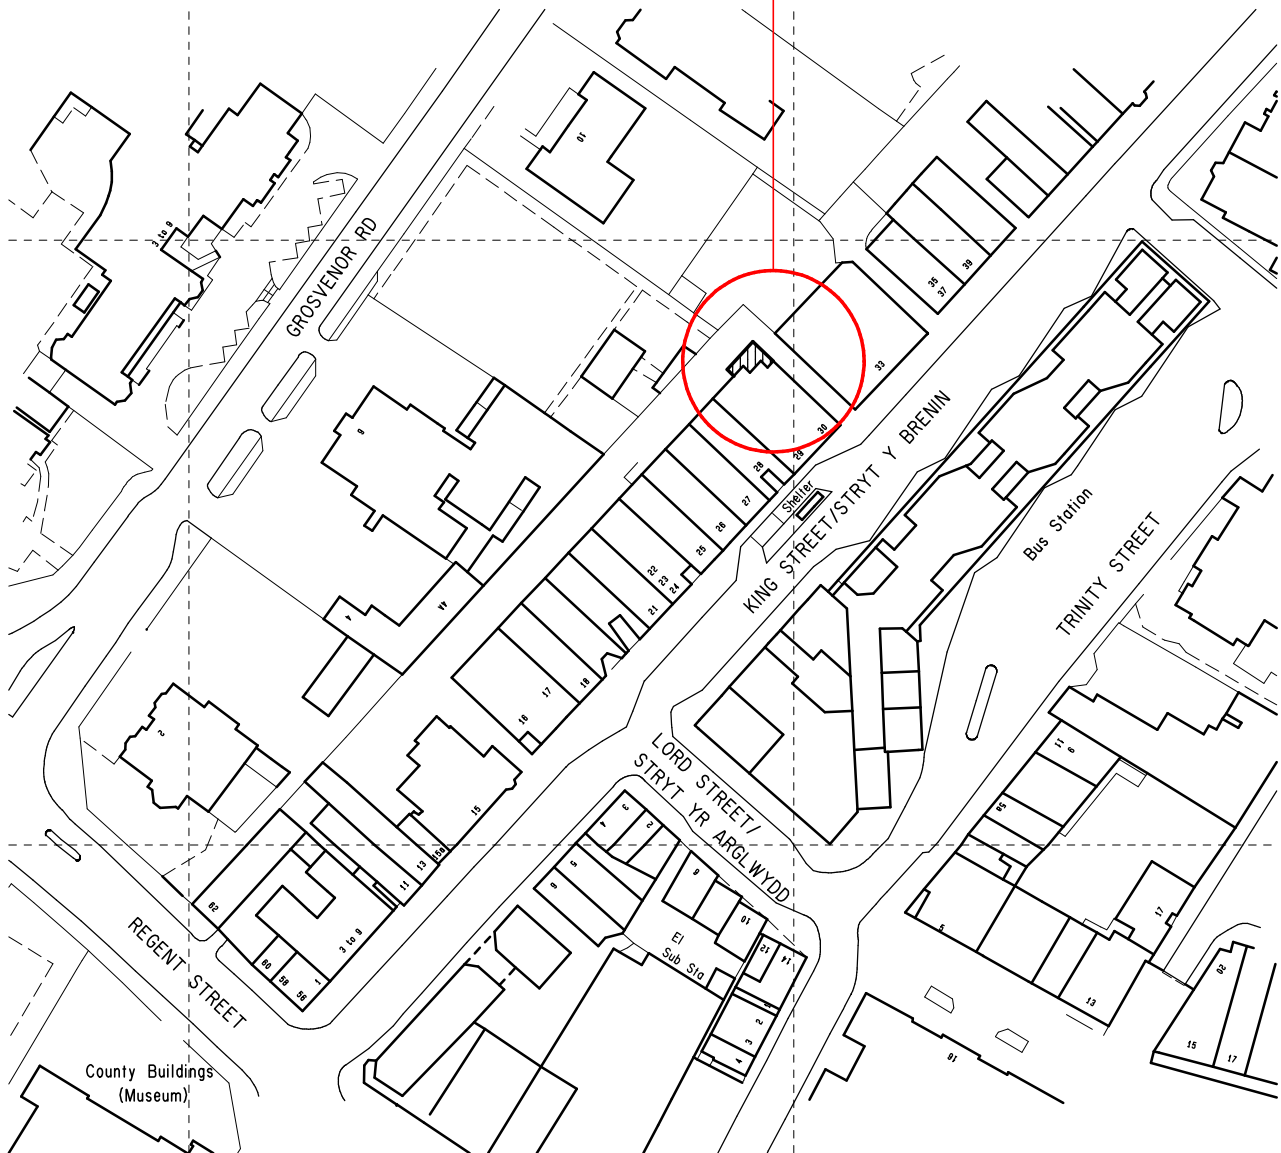

Ordnance Survey (c) Crown Copyright 2020. All rights reserved. Licence number 100022432

Site Location Plan (1:1250)

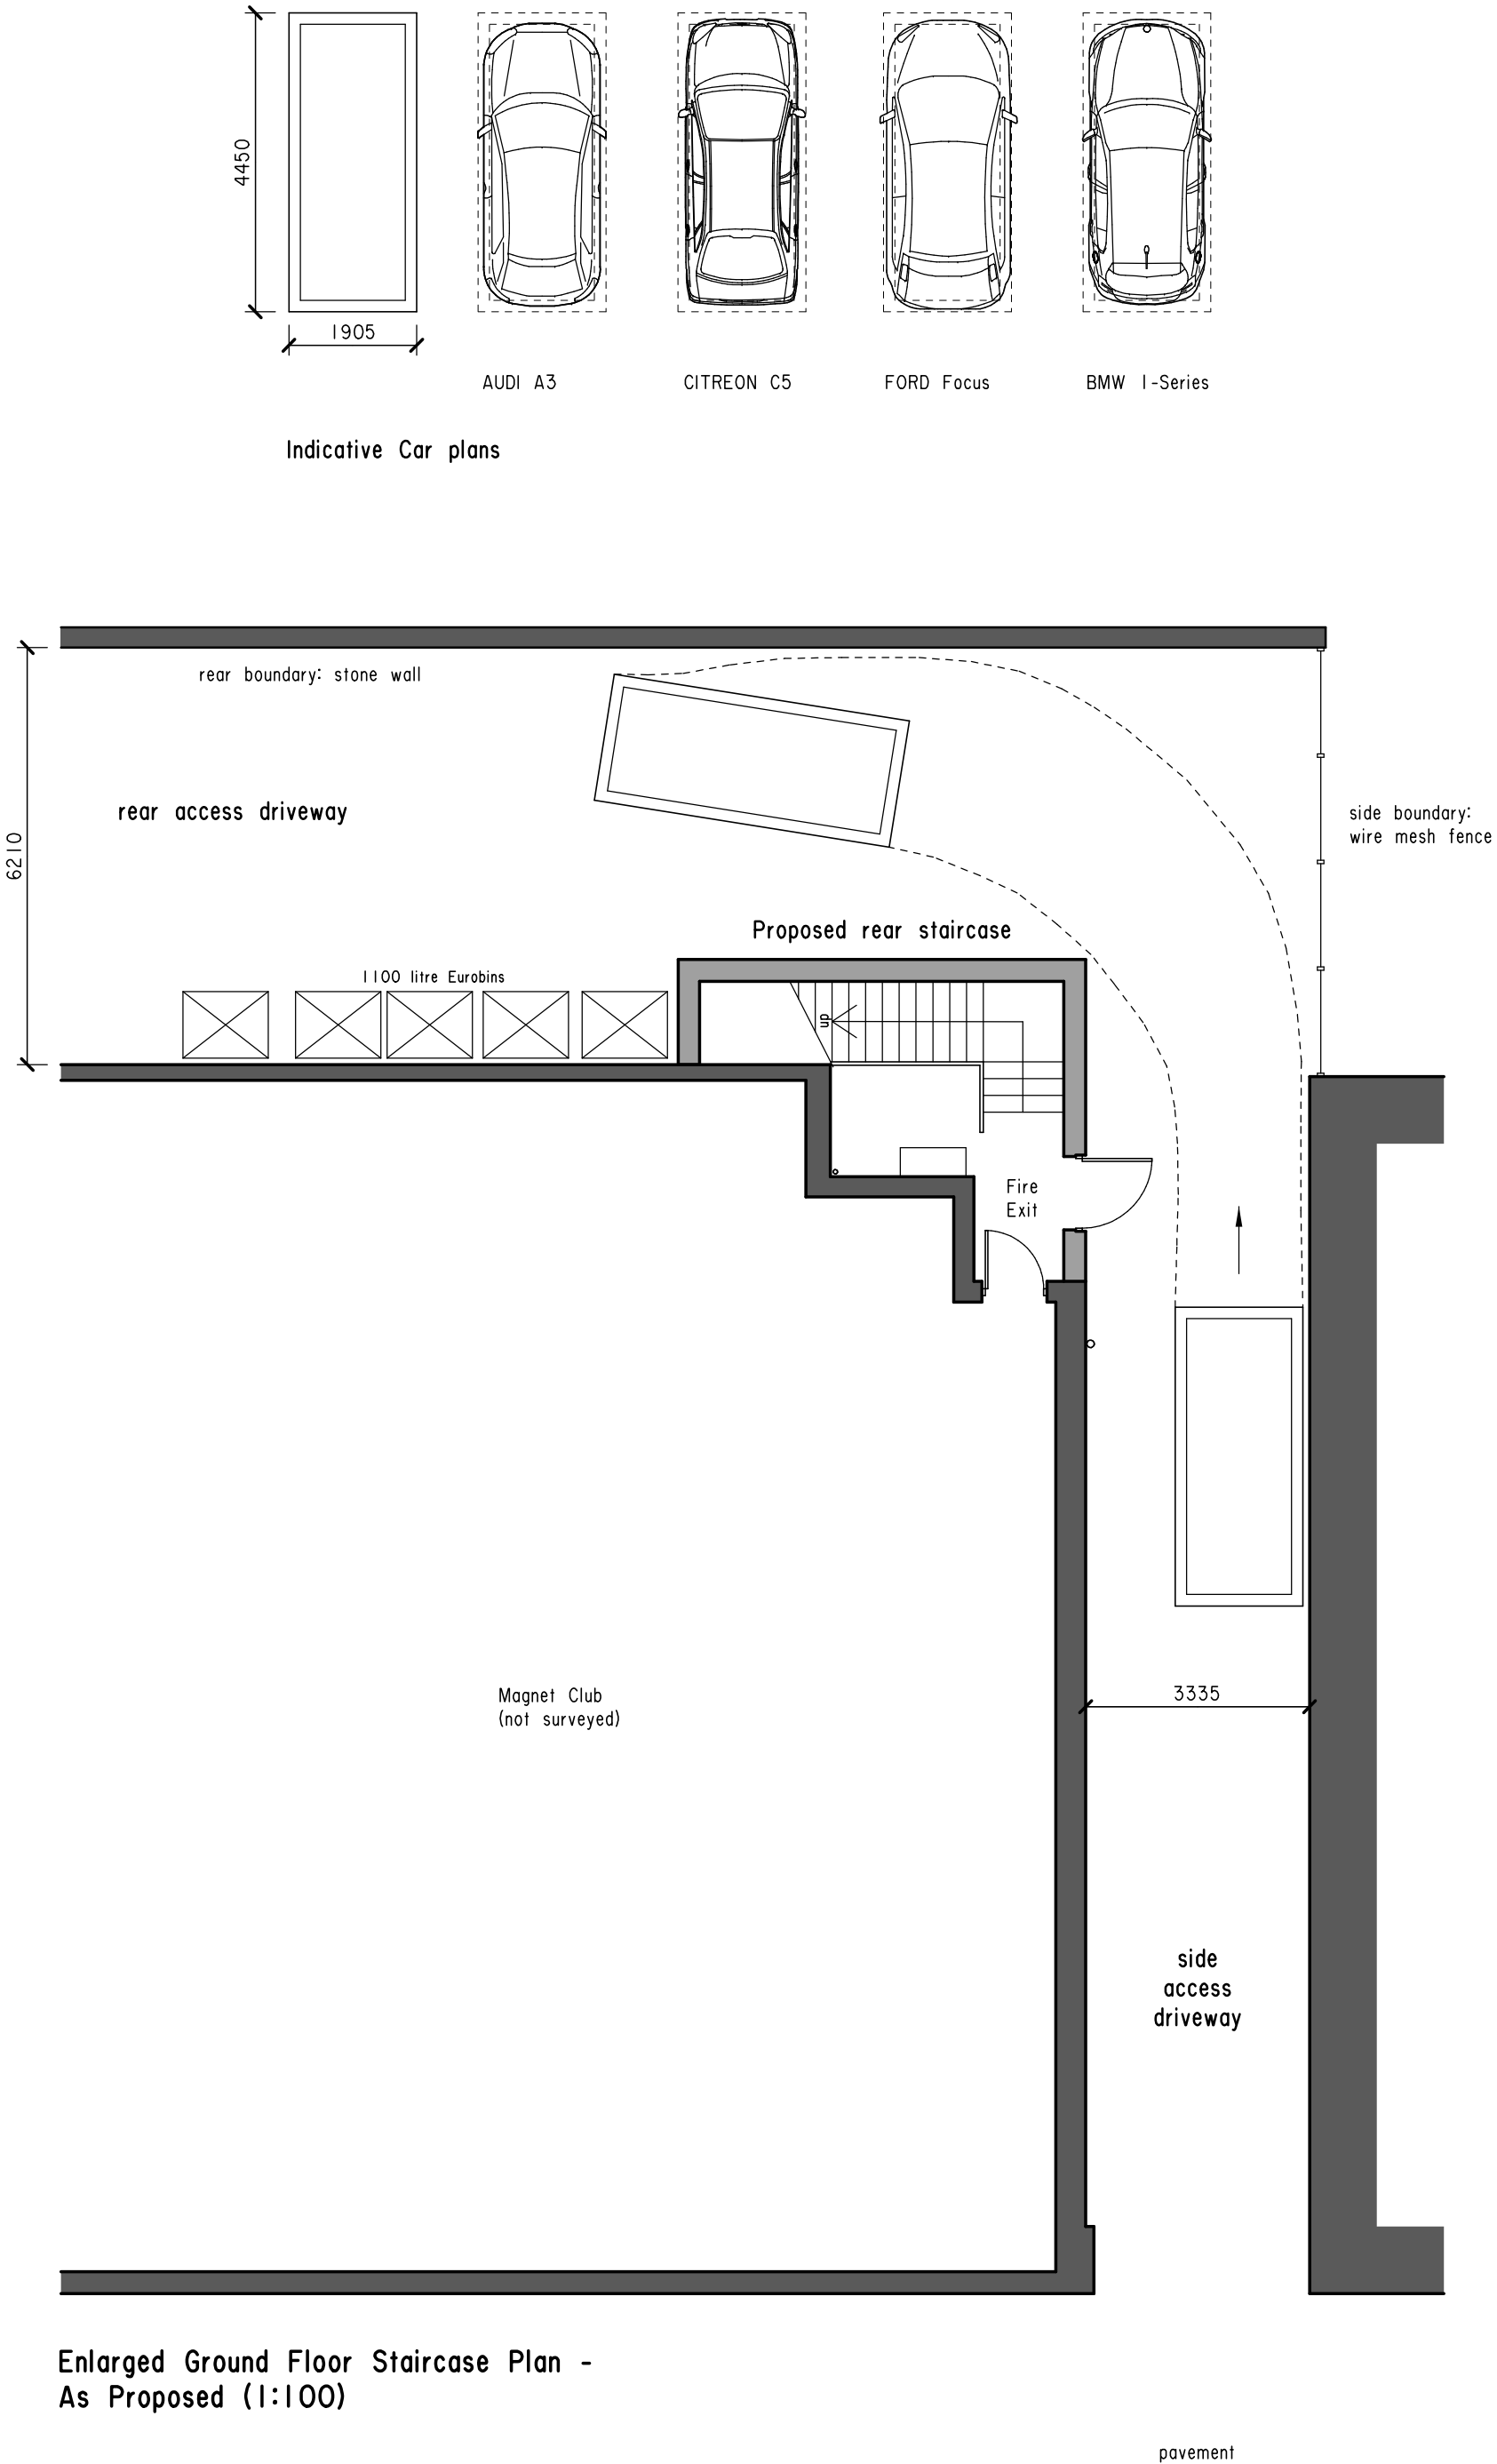

Enlarged Ground Floor Staircase Plan -
As Proposed (1:100)

Figured dimensions only to be taken from this drawing.		
REVISIONS		
	Date	Description
A	13/05/20	Obsolete SVP removed.



Chartered Architects

The Old School, St. Johns Road, Dudley, DY2 7JT
Tel. 01384 252622

CLIENT TAYLOR REED HOMES LTD OLDBURY WEST MIDLANDS	
JOB PROPOSED REDEVELOPMENT AT 16-30 KING STREET WREXHAM	
TITLE SITE LOCATION & ENLARGED NEW STAIRCASE PLANS	
NUMBER 2440/D04	REVISION A
Scale 1:1250/100 @ A2	Date MAY 20
CAD 2440-203 Rev 1	GROUP A