

DISCLAIMER


When this drawing is issued in CAD, it is an uncontrolled version issued for information only. It should be used to prepare the construction documents.

SOFTWARE INTEROPERABILITY

C4 Projects does not accept liability for any loss or degradation of any information held in the drawing resulting from the translation from the original file format to any other file format or from the subsequent saving of it in any other programme.

Hazard Identification

ref	hazard	date
-----	--------	------

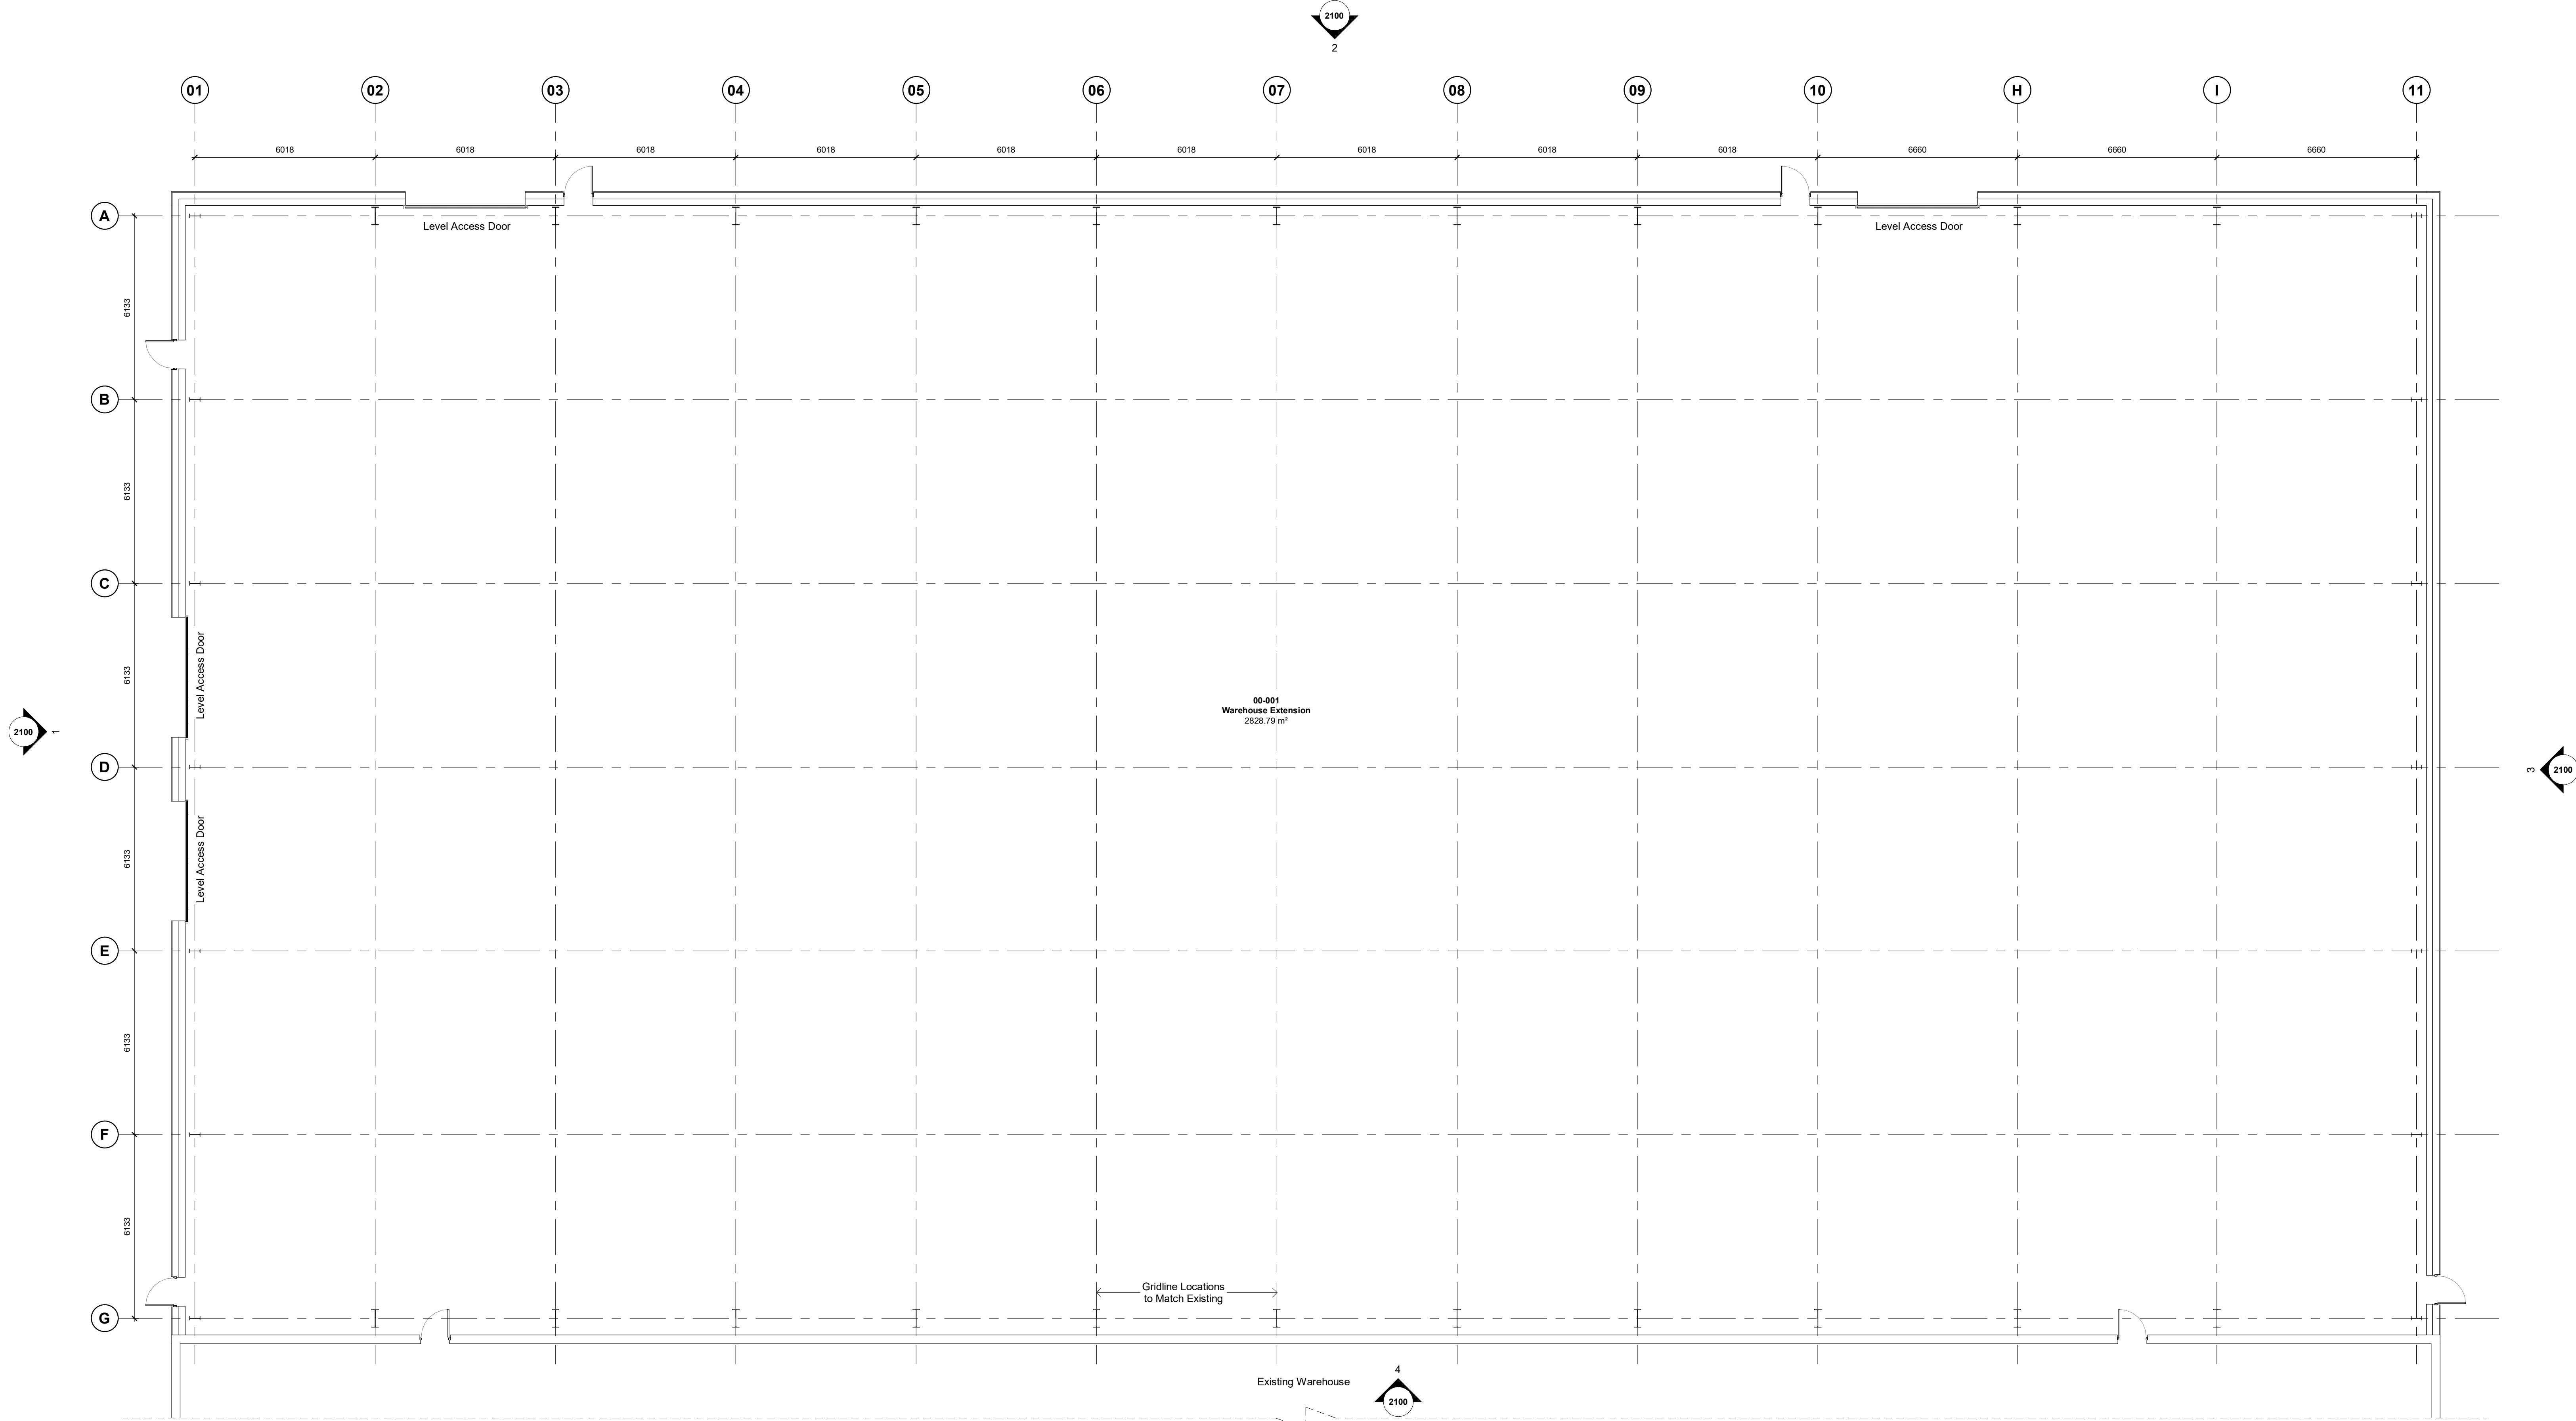

20-00 GA Plan as Proposed - Level 00

P1	First Issue of Drawing	SH	20.02.19	DC
Rev	Revision Details	Drawn	Date	Checked

C4

Projects

The Chapel, Old Cherry Lane,
Lymington, Warrington
WA14 1TA
T: 01925 721 852
E: info@c4projects.co.uk
www.c4projects.co.uk

Project Management • Architecture • Building Surveying • Cost Consultancy

Client

Tension Control Bolts Ltd

Project

TCS Facility Extension
TCS House, Cywedydd Road South, Wrexham
Industrial Estate, Wrexham, LL13 9XS

Drawing Title

GA Plan as Proposed (Level 00)

Status Purpose of Issue

S2 SUITABLE FOR INFORMATION

Drawn by	SH	Created	20.02.19
----------	----	---------	----------

C4 Job no.	18138	Scale	1:100 @ A0
------------	-------	-------	------------

Disg no.	18138-C4C-B1-00-DR-A-2000	Rev	P1
----------	---------------------------	-----	----