


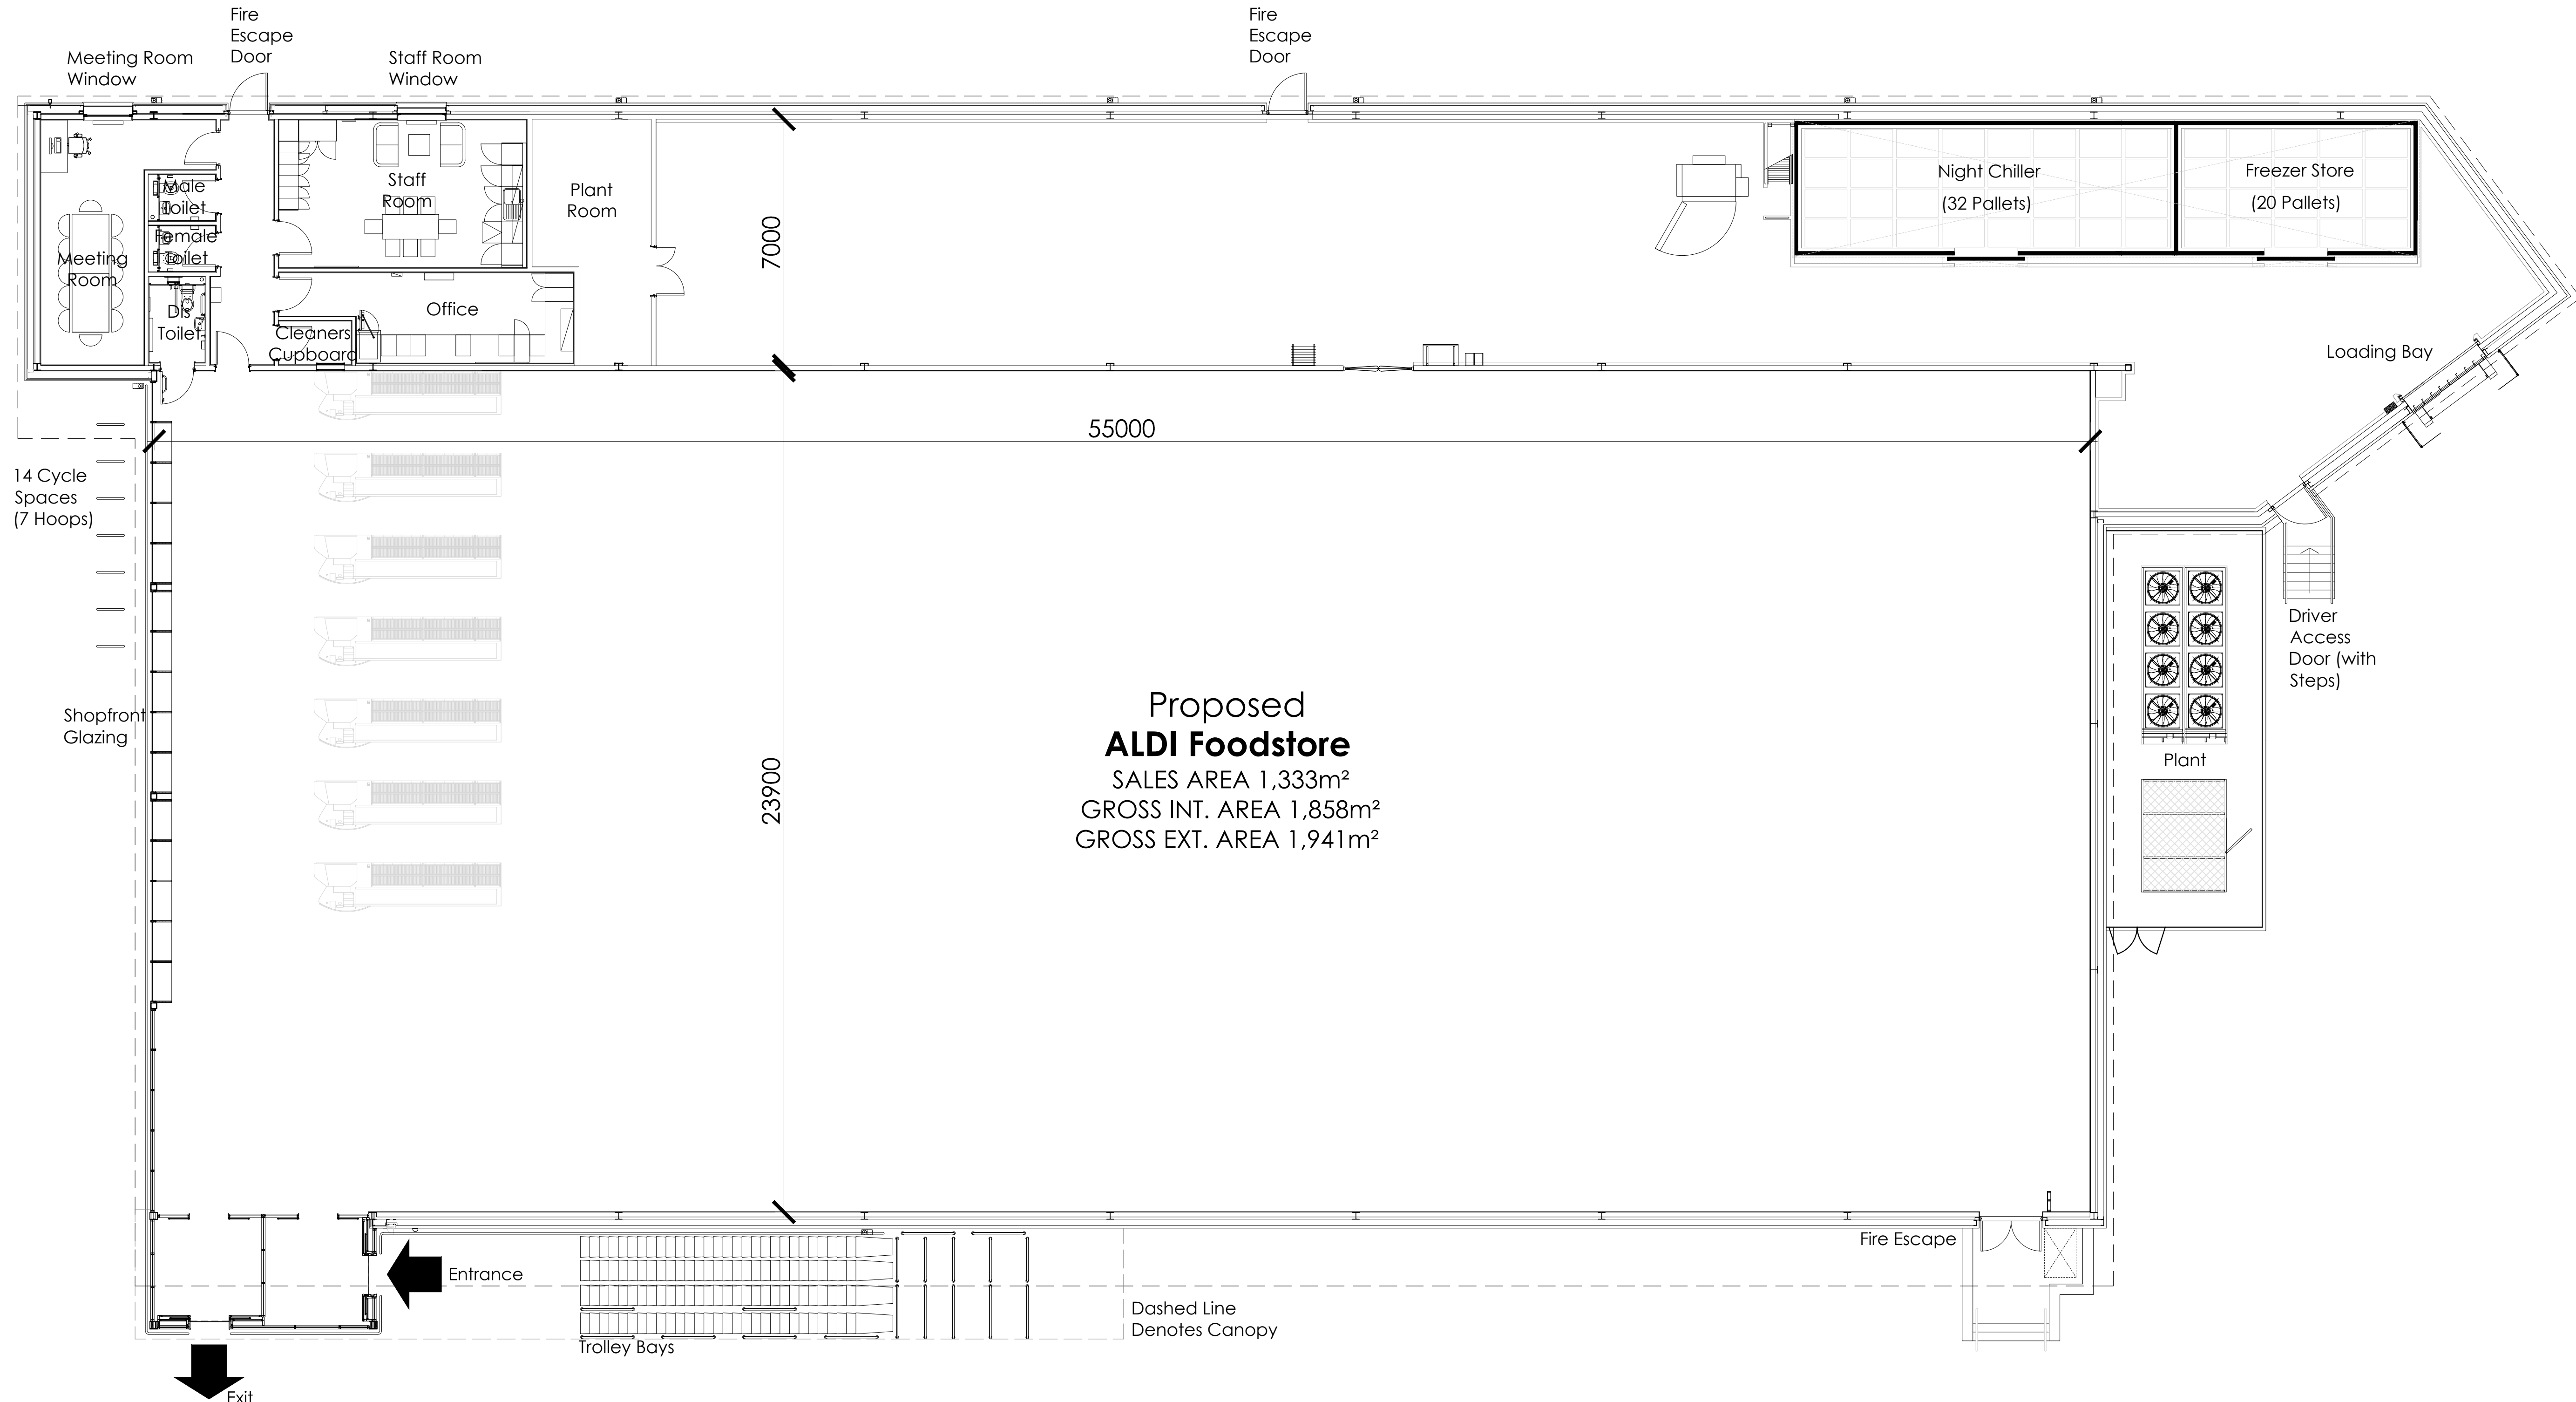

Proposed General Arrangement Plan
Scale 1:100 @ A1

0 1000 2000 3000 4000 5000mm
SCALE 1:100

Project Title	PROPOSED DEVELOPMENT
	GRESFORD ROAD LLAY
Client	ALDI STORES LTD.
Status	PLANNING
Scale	1:100
Date	MAY 2019
Drawn By	MS
Checked	MS
Drawing Size	A1



D	15/01/20	External Lobby Reduced To Single Story	JA	MS
C	20/11/19	External lobby added to plan.	AS	MS
B	10/07/19	General Update.	MS	MS
A	29/05/19	Address updated.	AS	MS
Rev	Date	Description	Rev By	Chkd By
Job-Dwg No	2636NESW-103	Rev	D	
2 St. Johns North, Wakefield, WF1 3QA t. 01924 291800				
Carvers Warehouse, 77 Dale Street, Manchester, M1 2HG t. 0161 2386555				
The Old Rectory, 79 High Street, Newport Pagnell, MK16 6AB t. 01908 211577				
101 London Road, Reading, RG1 3BY t. 0118 9507700				
10 Green Court, St Christophers Place, London, W1U 1JJ t. 0207 4091215				

