




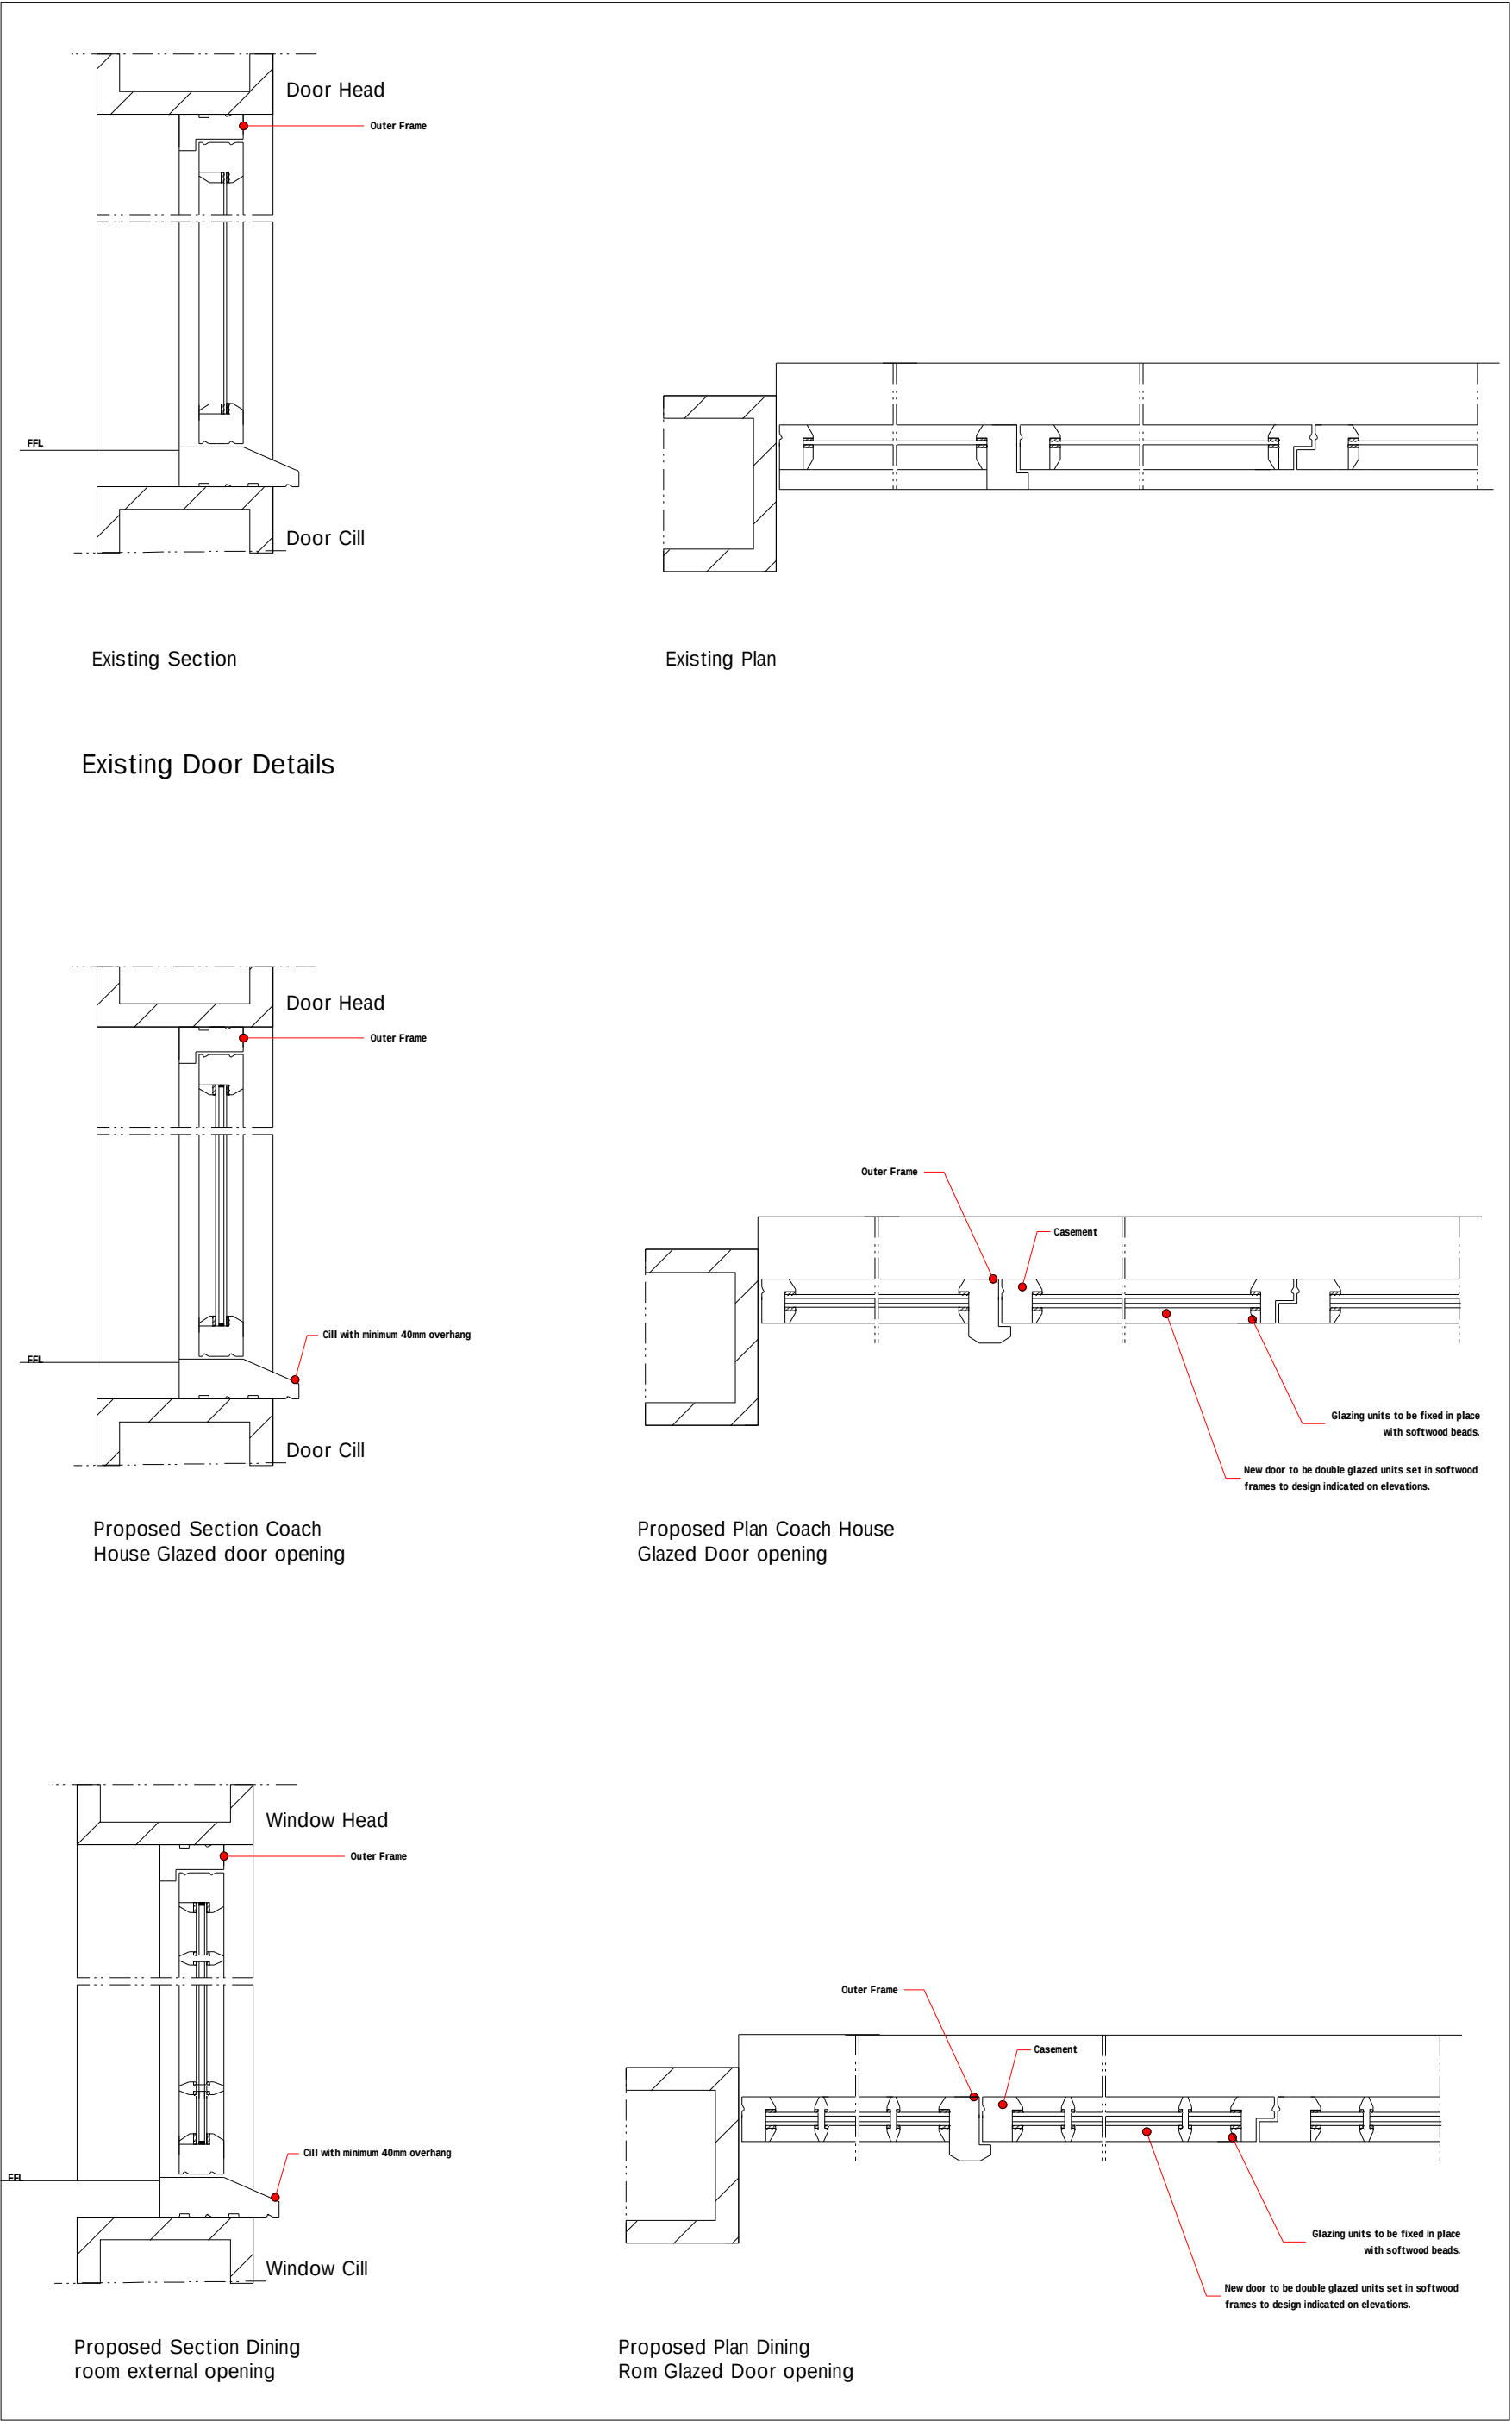

Proposed Door Detail 1:10

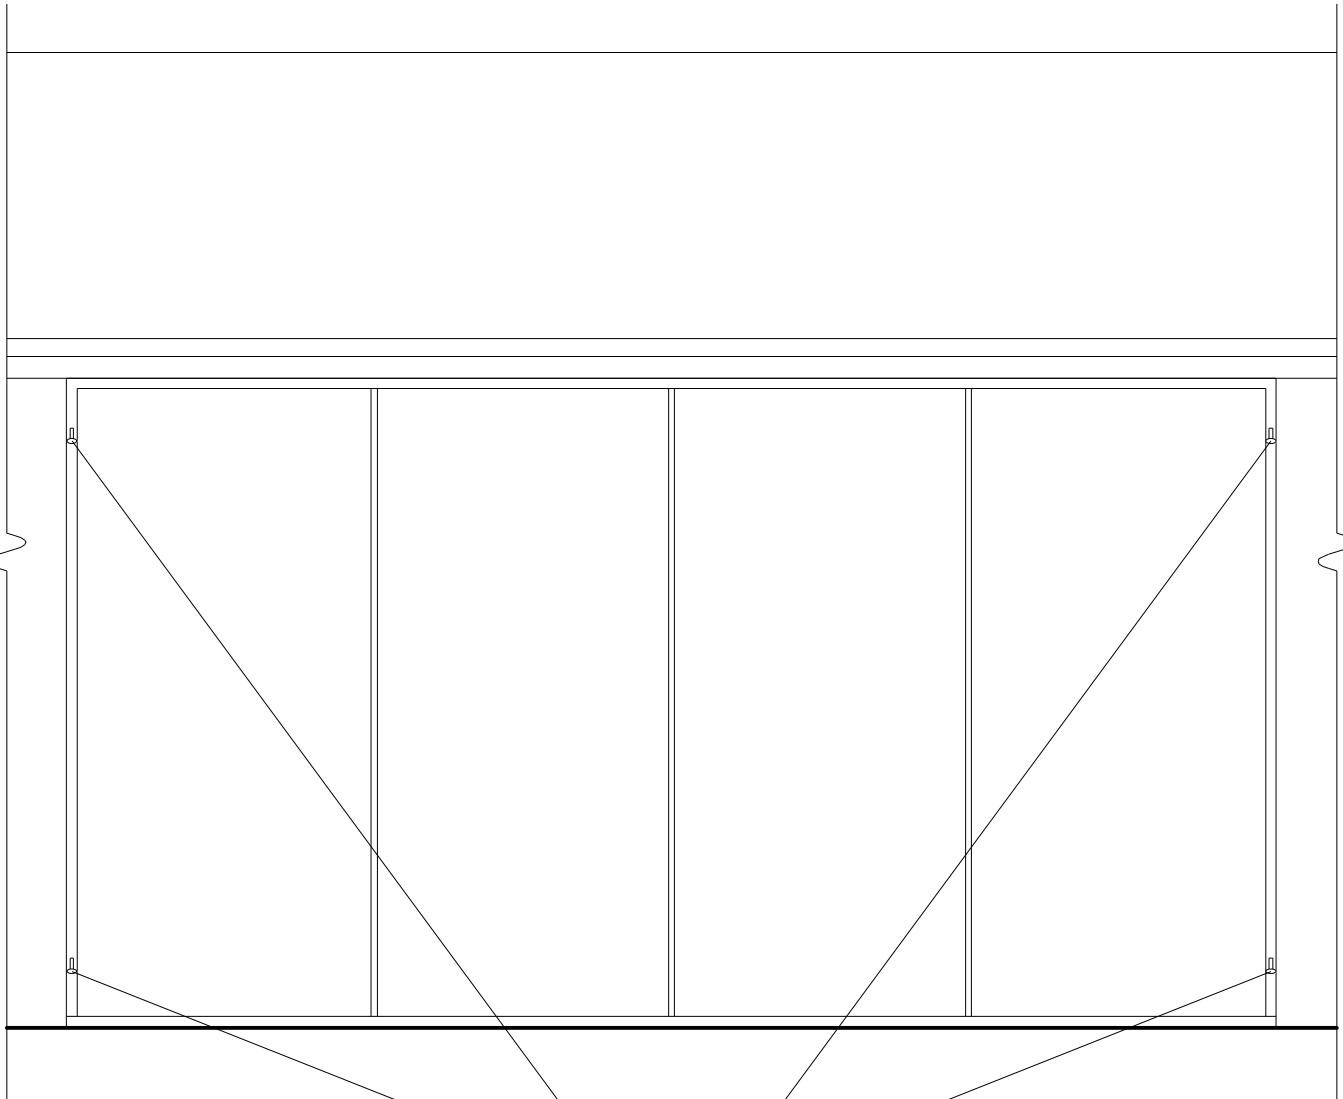

Existing Doors
Coach House 1:25

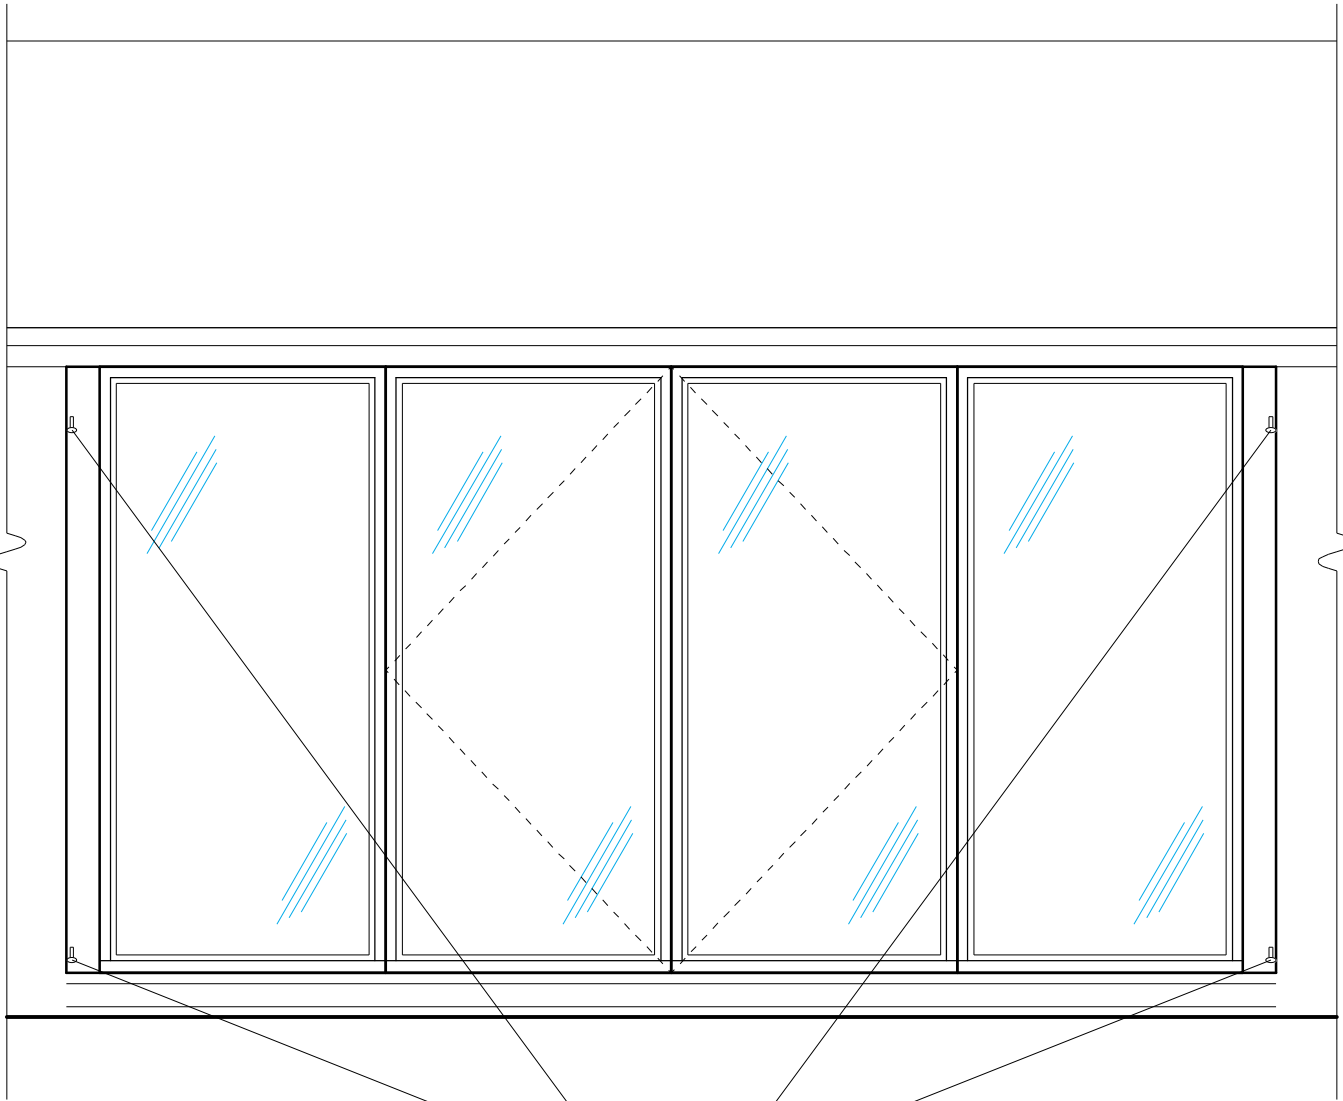

Proposed Doors/Glazed
Panels Coach House 1:25

B	01/20	Conservation Amends	D.J.E.
A	01/20	Additional Detail	S.I.H.
Rev	Date	Detail	Initial

Project:
Proposed Alterations to,
The Stone House,
Llay Road,
Burton, Rossett,
Wrexham, LL12 0HS

Title: Opening Details &
Coach House Door
Elevations

Scale: (A2)
1:10 &
1:25

Drawn By:
S Hatherall

Date:
Dec 2019

Drawing No:
K028/010

Sheet:
2 of 2

blueprint
architectural services

LABC partner

Office 3K4,
Redwither Business Tower,
Wrexham. LL13 9XT
Tel: 01978 356500
www.blueprintarchitectural.com
© copyright all rights reserved