


PROPOSED DWELLINGS ON LAND TO THE SOUTH WEST
OF THE OLD BLACKHORSE PUBLIC HOUSE.

Date February 2020	Drawing No. 850/1
--------------------	-------------------

Scale 1 : 200	Revisions
---------------	-----------

Scale 1 : 200	Revisions
---------------	-----------

Species	Latin name	Height
T	1 Silver Birch	Betula pendula 6 M
T	2 Silver Birch	Betula pendula 6 M
T	3 Silver Birch	Betula pendula 6 M
T	4 Silver leaf lime	Tilia tomentosa 6 M

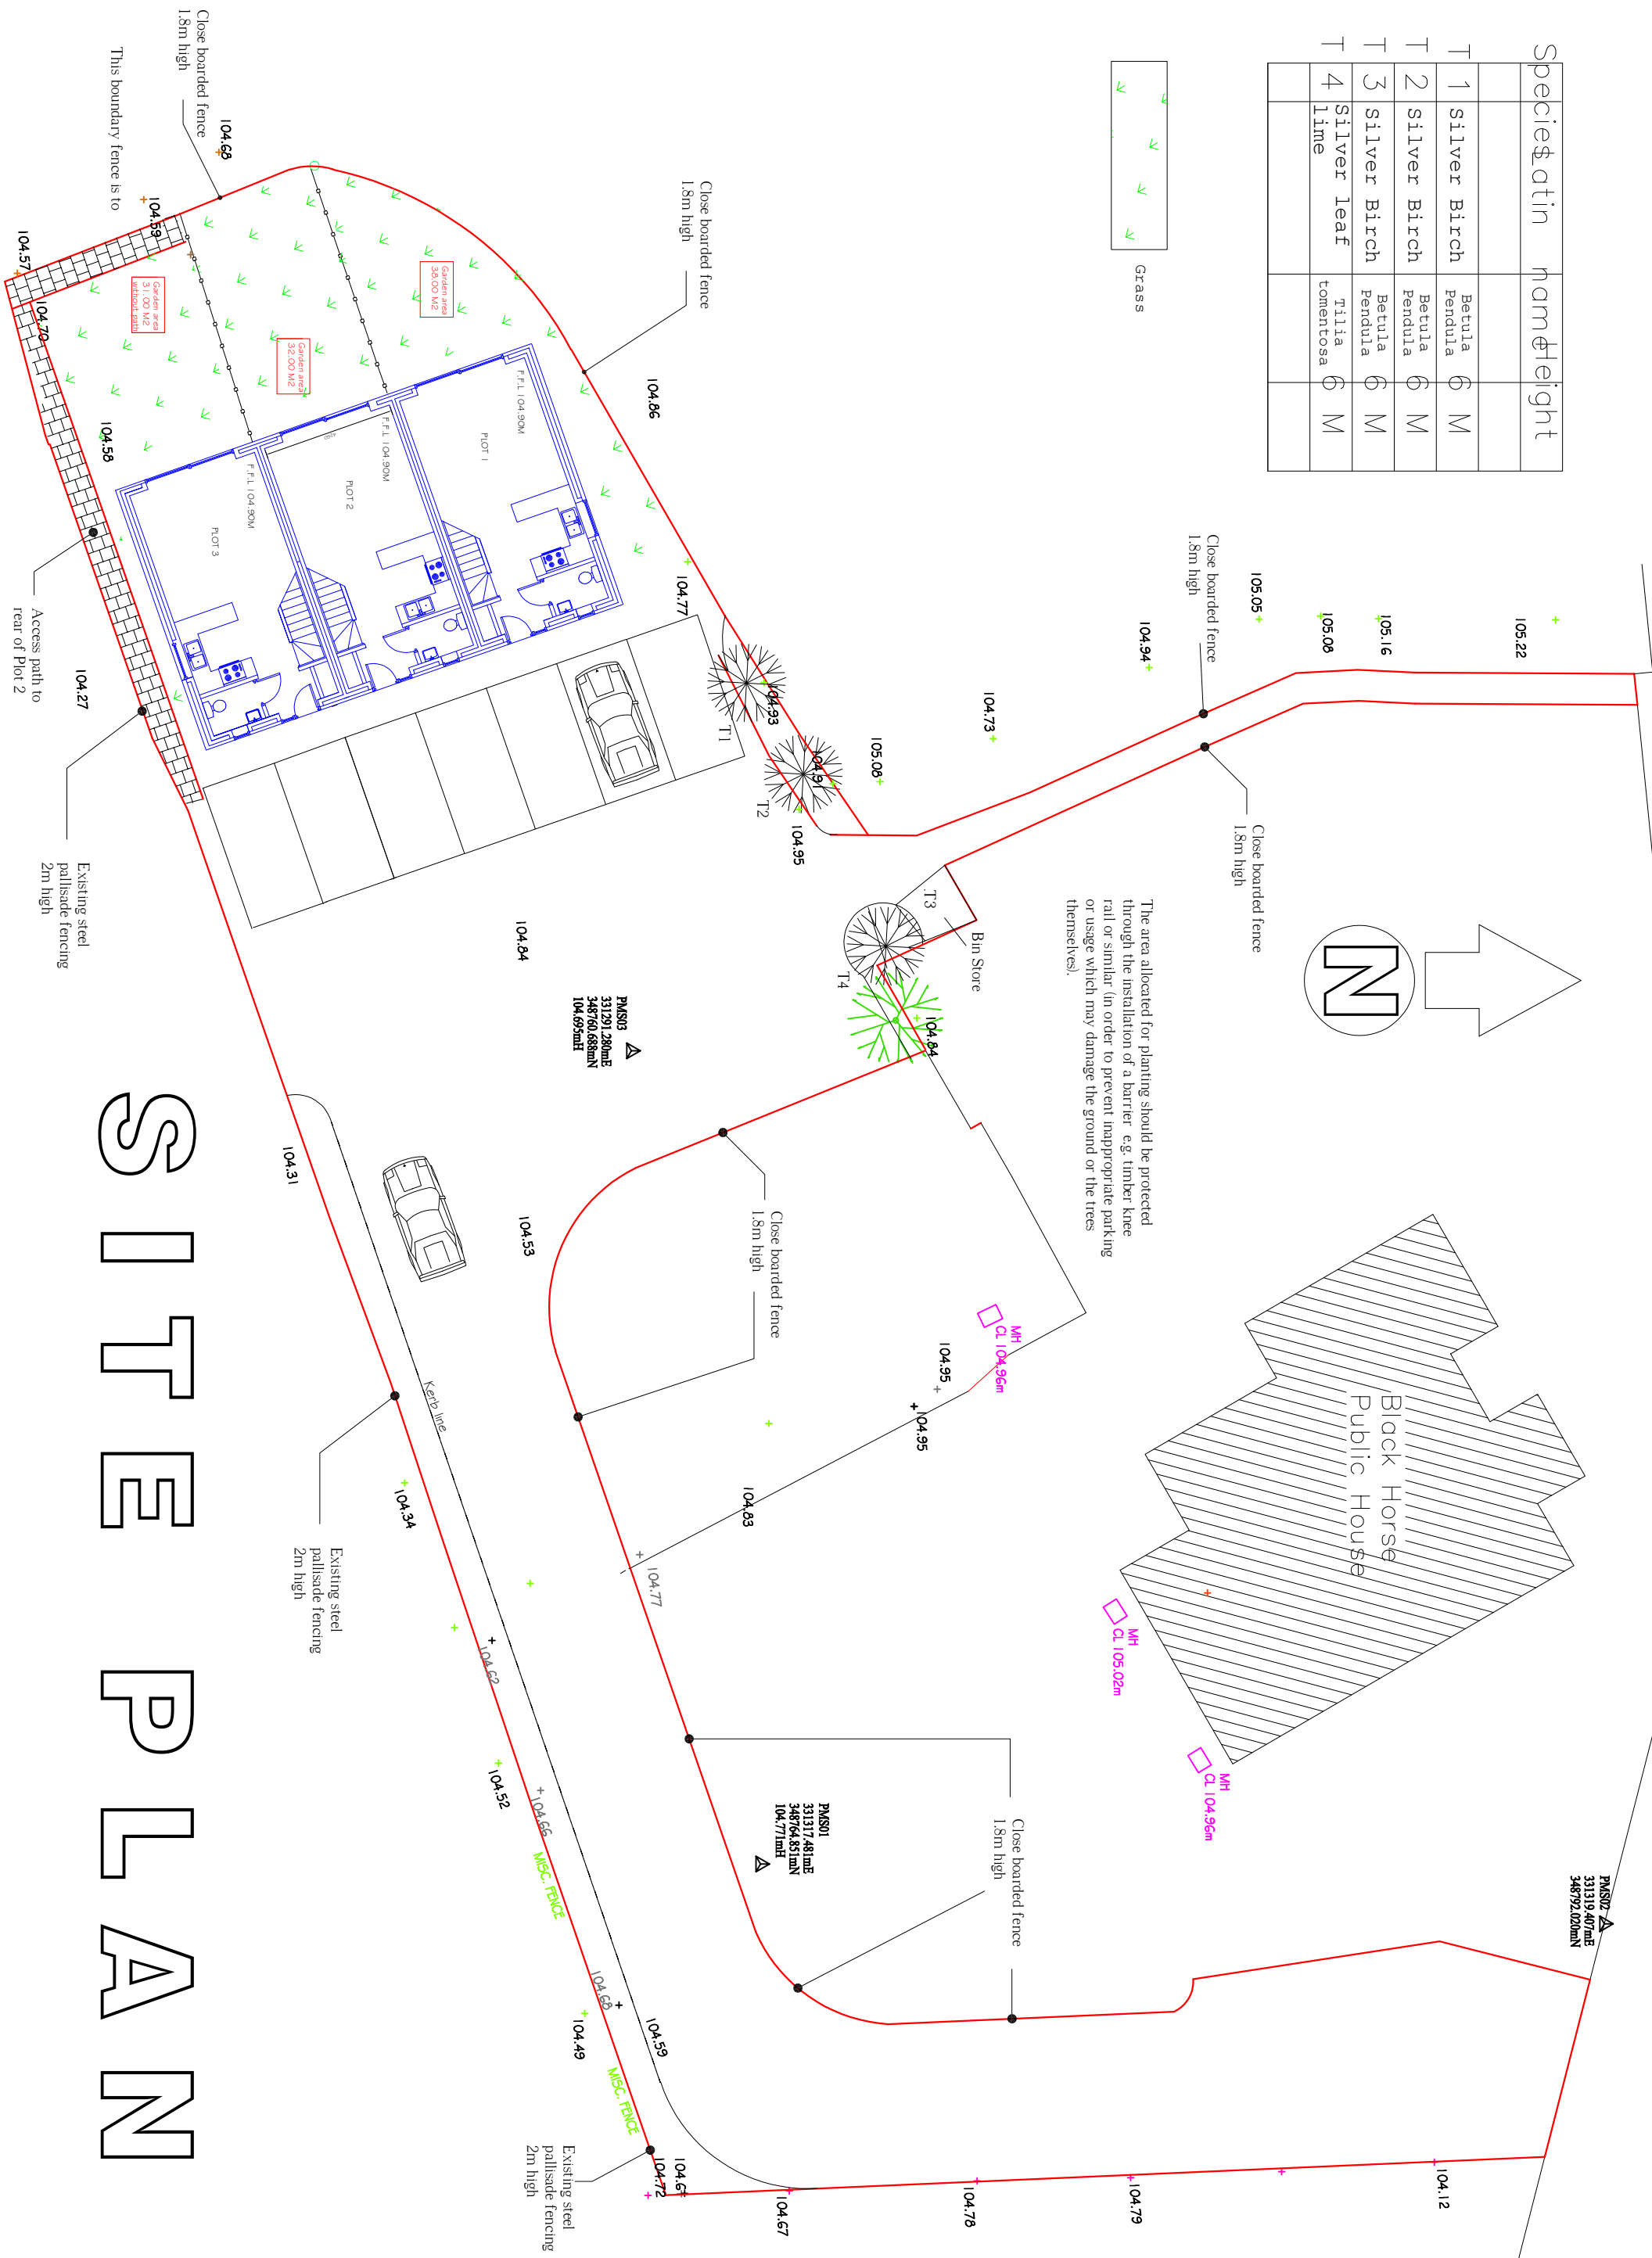

SNITMPLAZ