


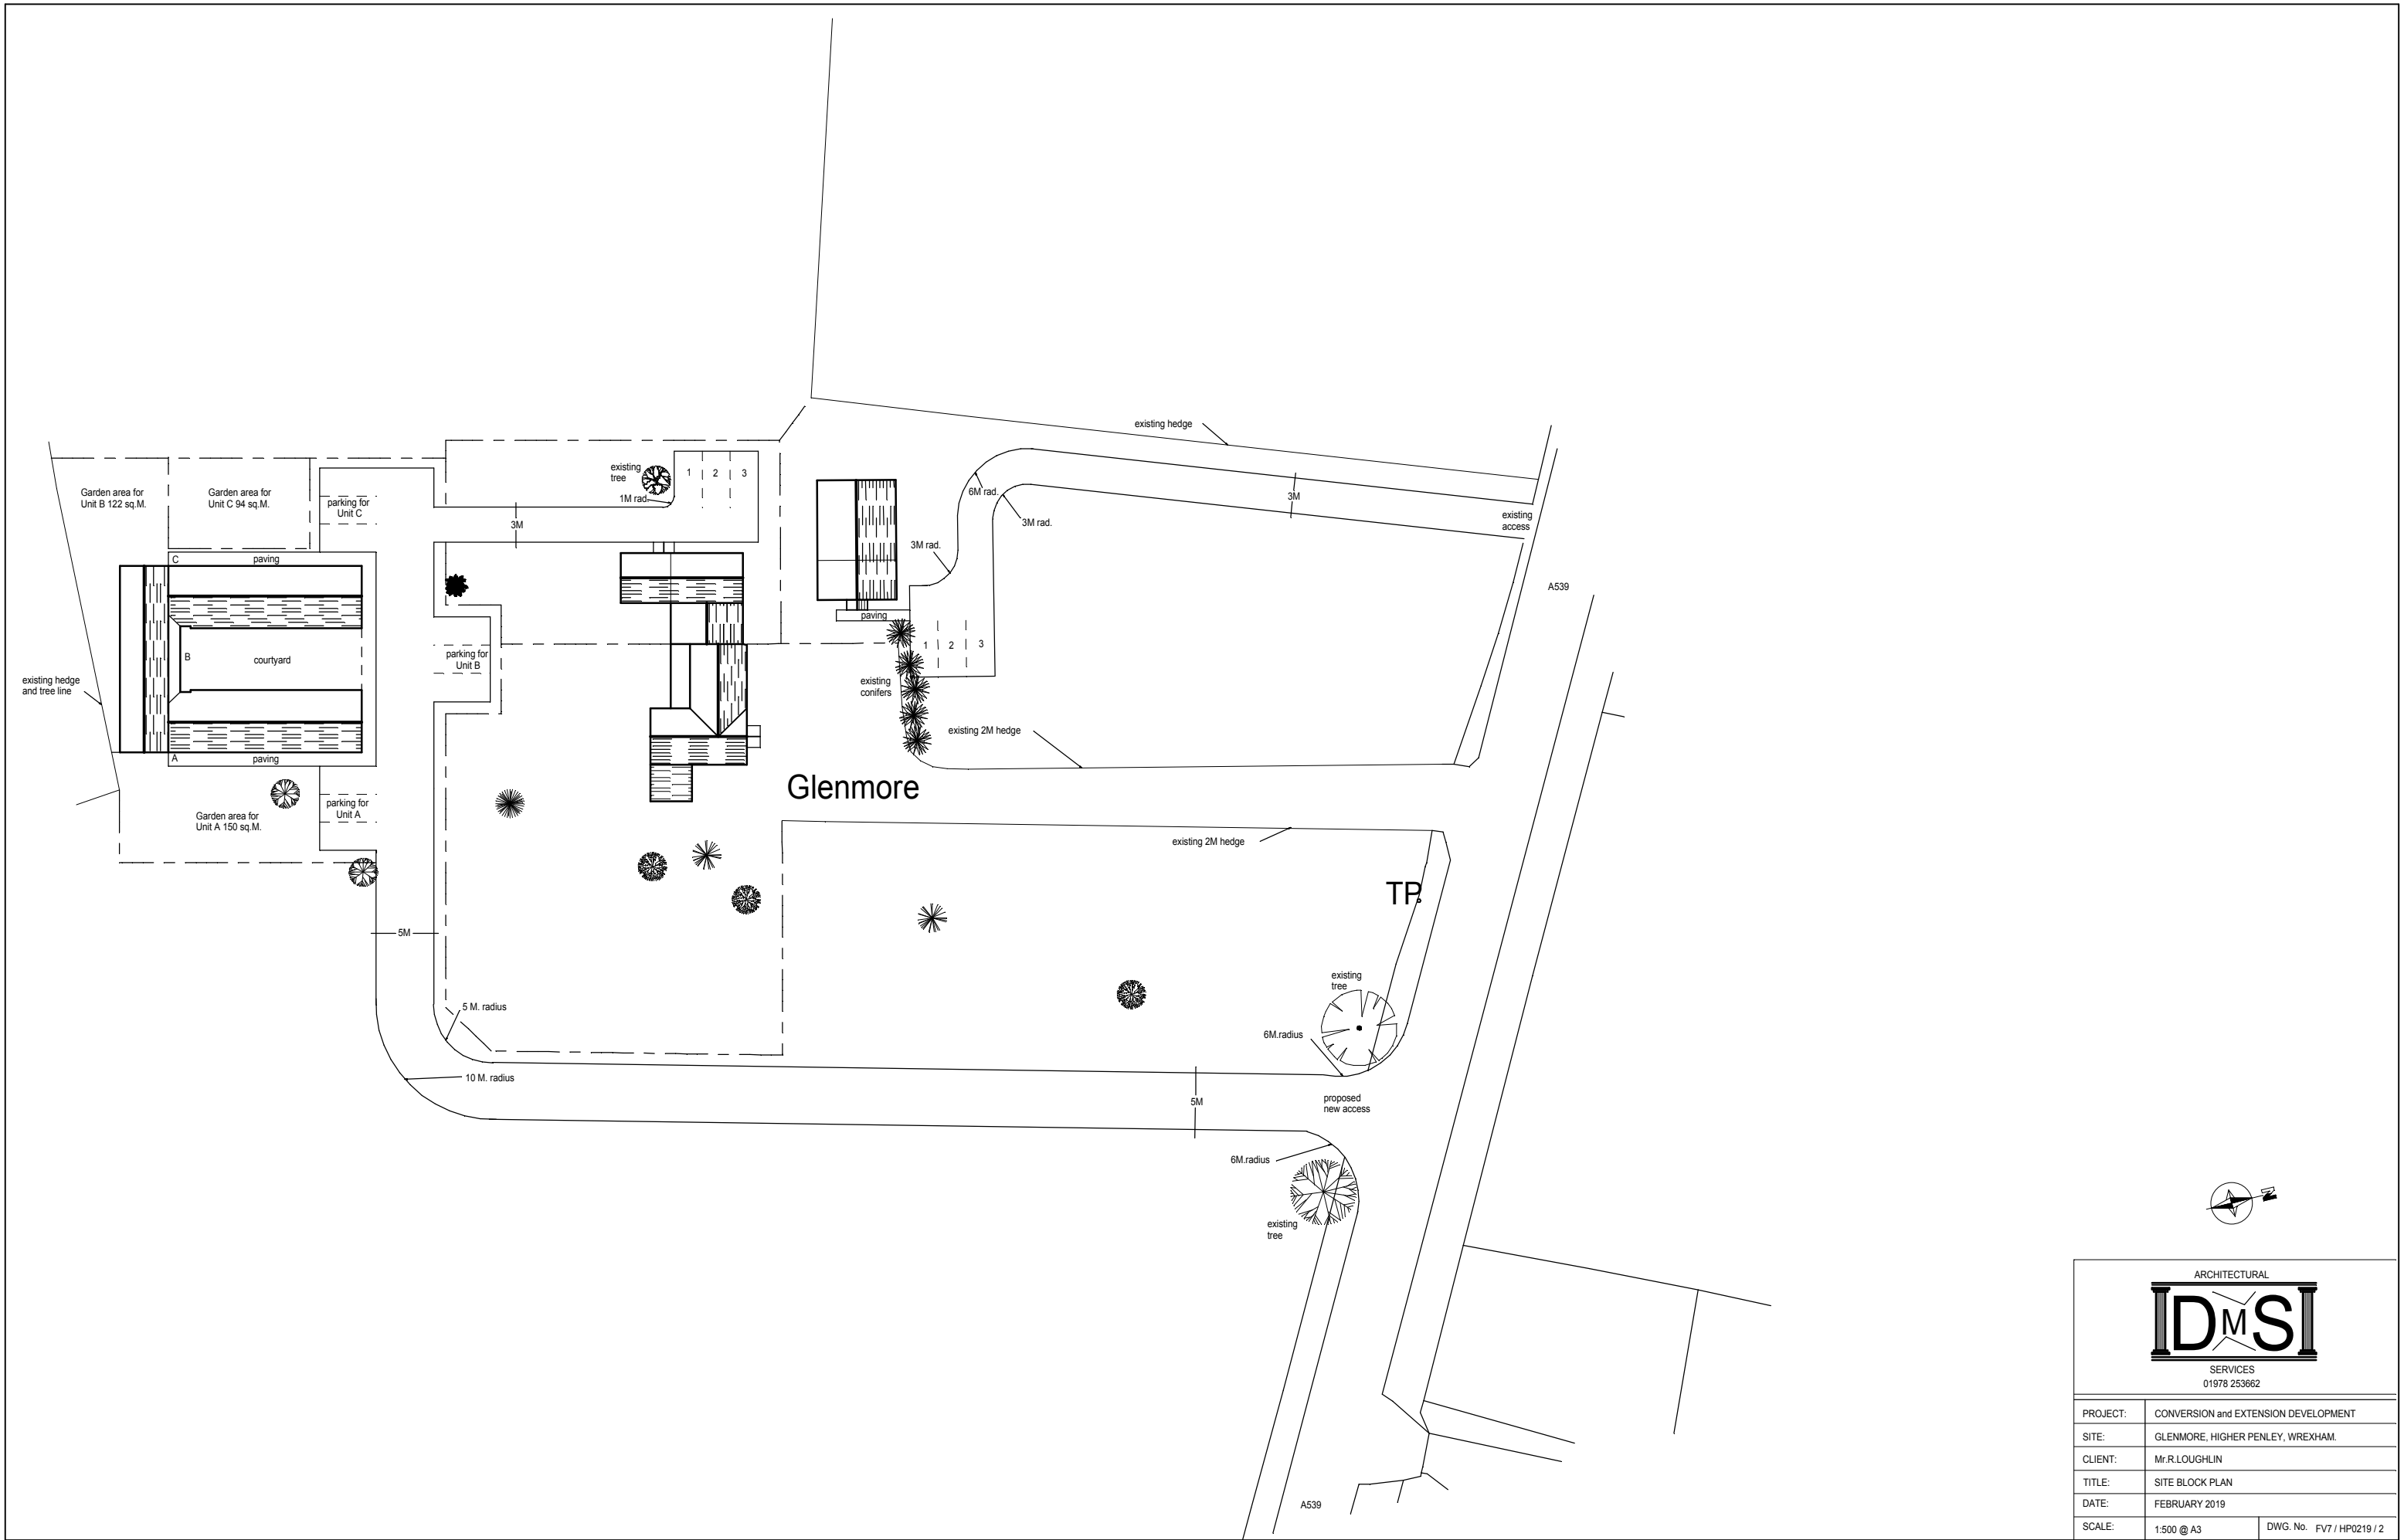

ARCHITECTURAL
IDMSI
SERVICES
01978 253662

PROJECT:	CONVERSION and EXTENSION DEVELOPMENT	
SITE:	GLENMORE, HIGHER PENLEY, WREXHAM.	
CLIENT:	Mr.R.LOUGHLIN	
TITLE:	SITE BLOCK PLAN	
DATE:	FEBRUARY 2019	
SCALE:	1:500 @ A3	DWG. No. FV7 / HP0219 / 2