

and Bedroom windows.

Bottom of stone cill to the Landing and Bedroom windows.

Ground floor window / door head.

Bottom of stone cill to the Dining Room and Lounge windows.

HOUSE DPC / FFL / SOP.


New Staircase:
Staircase to have 250mm minimum goes with 13 number x 186mm risers. Start to have maximum 42 degree pitch. Overall height is based on new level from the ground floor to the first floor finish level of 2613mm. actual height to be confirmed on site prior to manufacture. Allow for 50mm diameter handrail top set 300mm above pitch line of risers to one side of the staircase. Balustrades to be formed from ex 38 x 38mm sw set

New Staircase;

[illegible]

Stairs are to be underdrawn with 12.5mm plasterboard and 2mm skim coat of plaster, board to be screw fixed to 50 x 50mm softwood frame.

TYPICAL SECTION A-A. 1:20

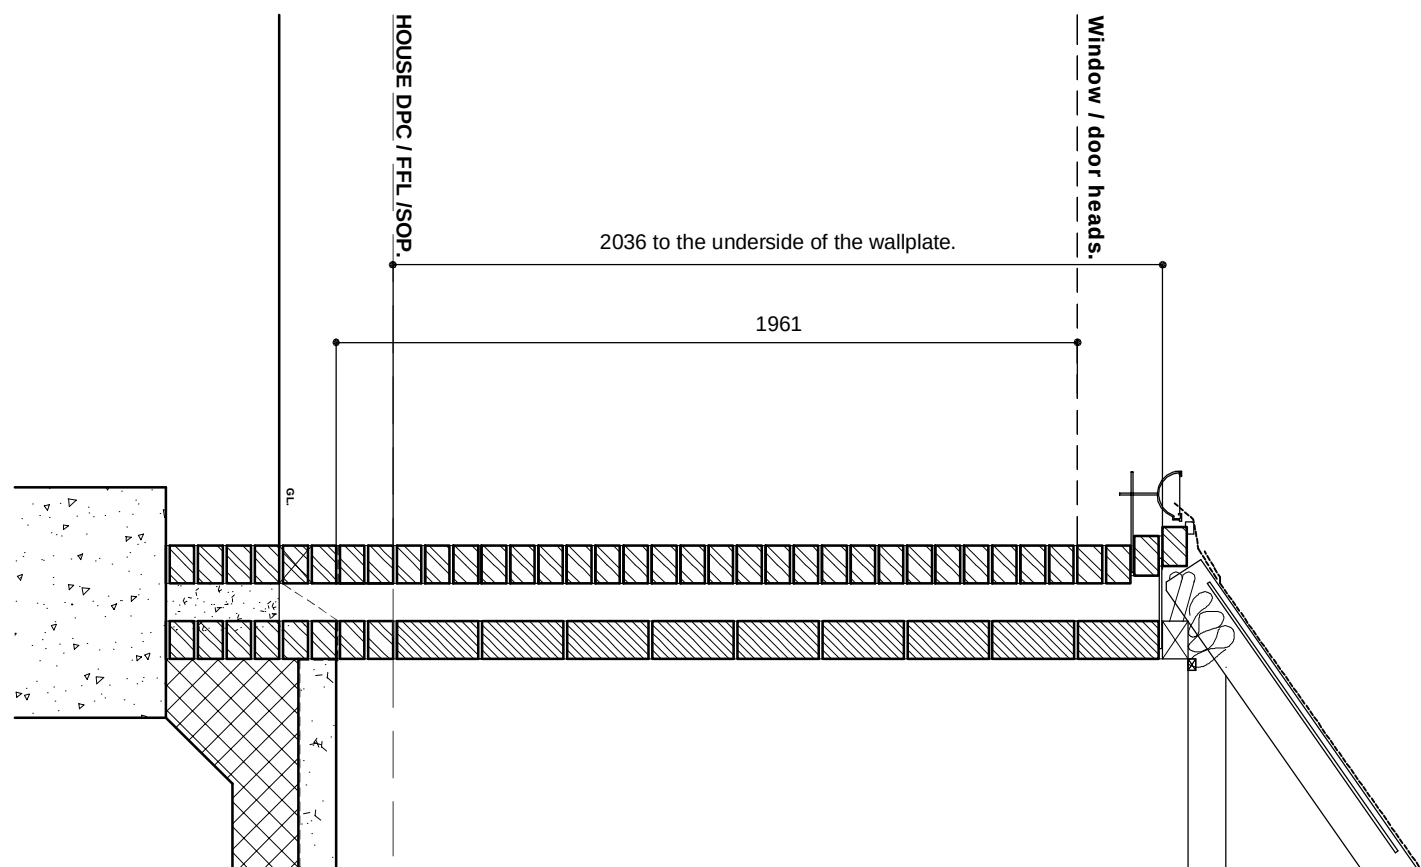

TYPICAL THROUGH THE GARAGE. 1:20.






Proposed erection of 2 detached houses on land adjacent Gwynfa, Rhosrobin Road, New Rhosrobin, Wrexham. LL11. 4PG. for Mr. P. Derosa.

S. H. MILES
shmiles58@gmail.com
07747 041200
Email

Level access to be provided to the front door, refer to detail drawings for construction.

