



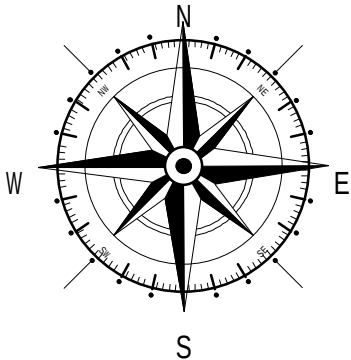

Rev	Date	Detail	Initial

Project: Proposed Alterations at, Jonell, Overton, Nr Wrexham LL13 0LE	
Title: Existing: Highways Plan	Scale: (A2) 1:500

Drawn By: J Felgate	Date: Jan 2020
Drawing No: B128/008	Sheet: 1 of 1

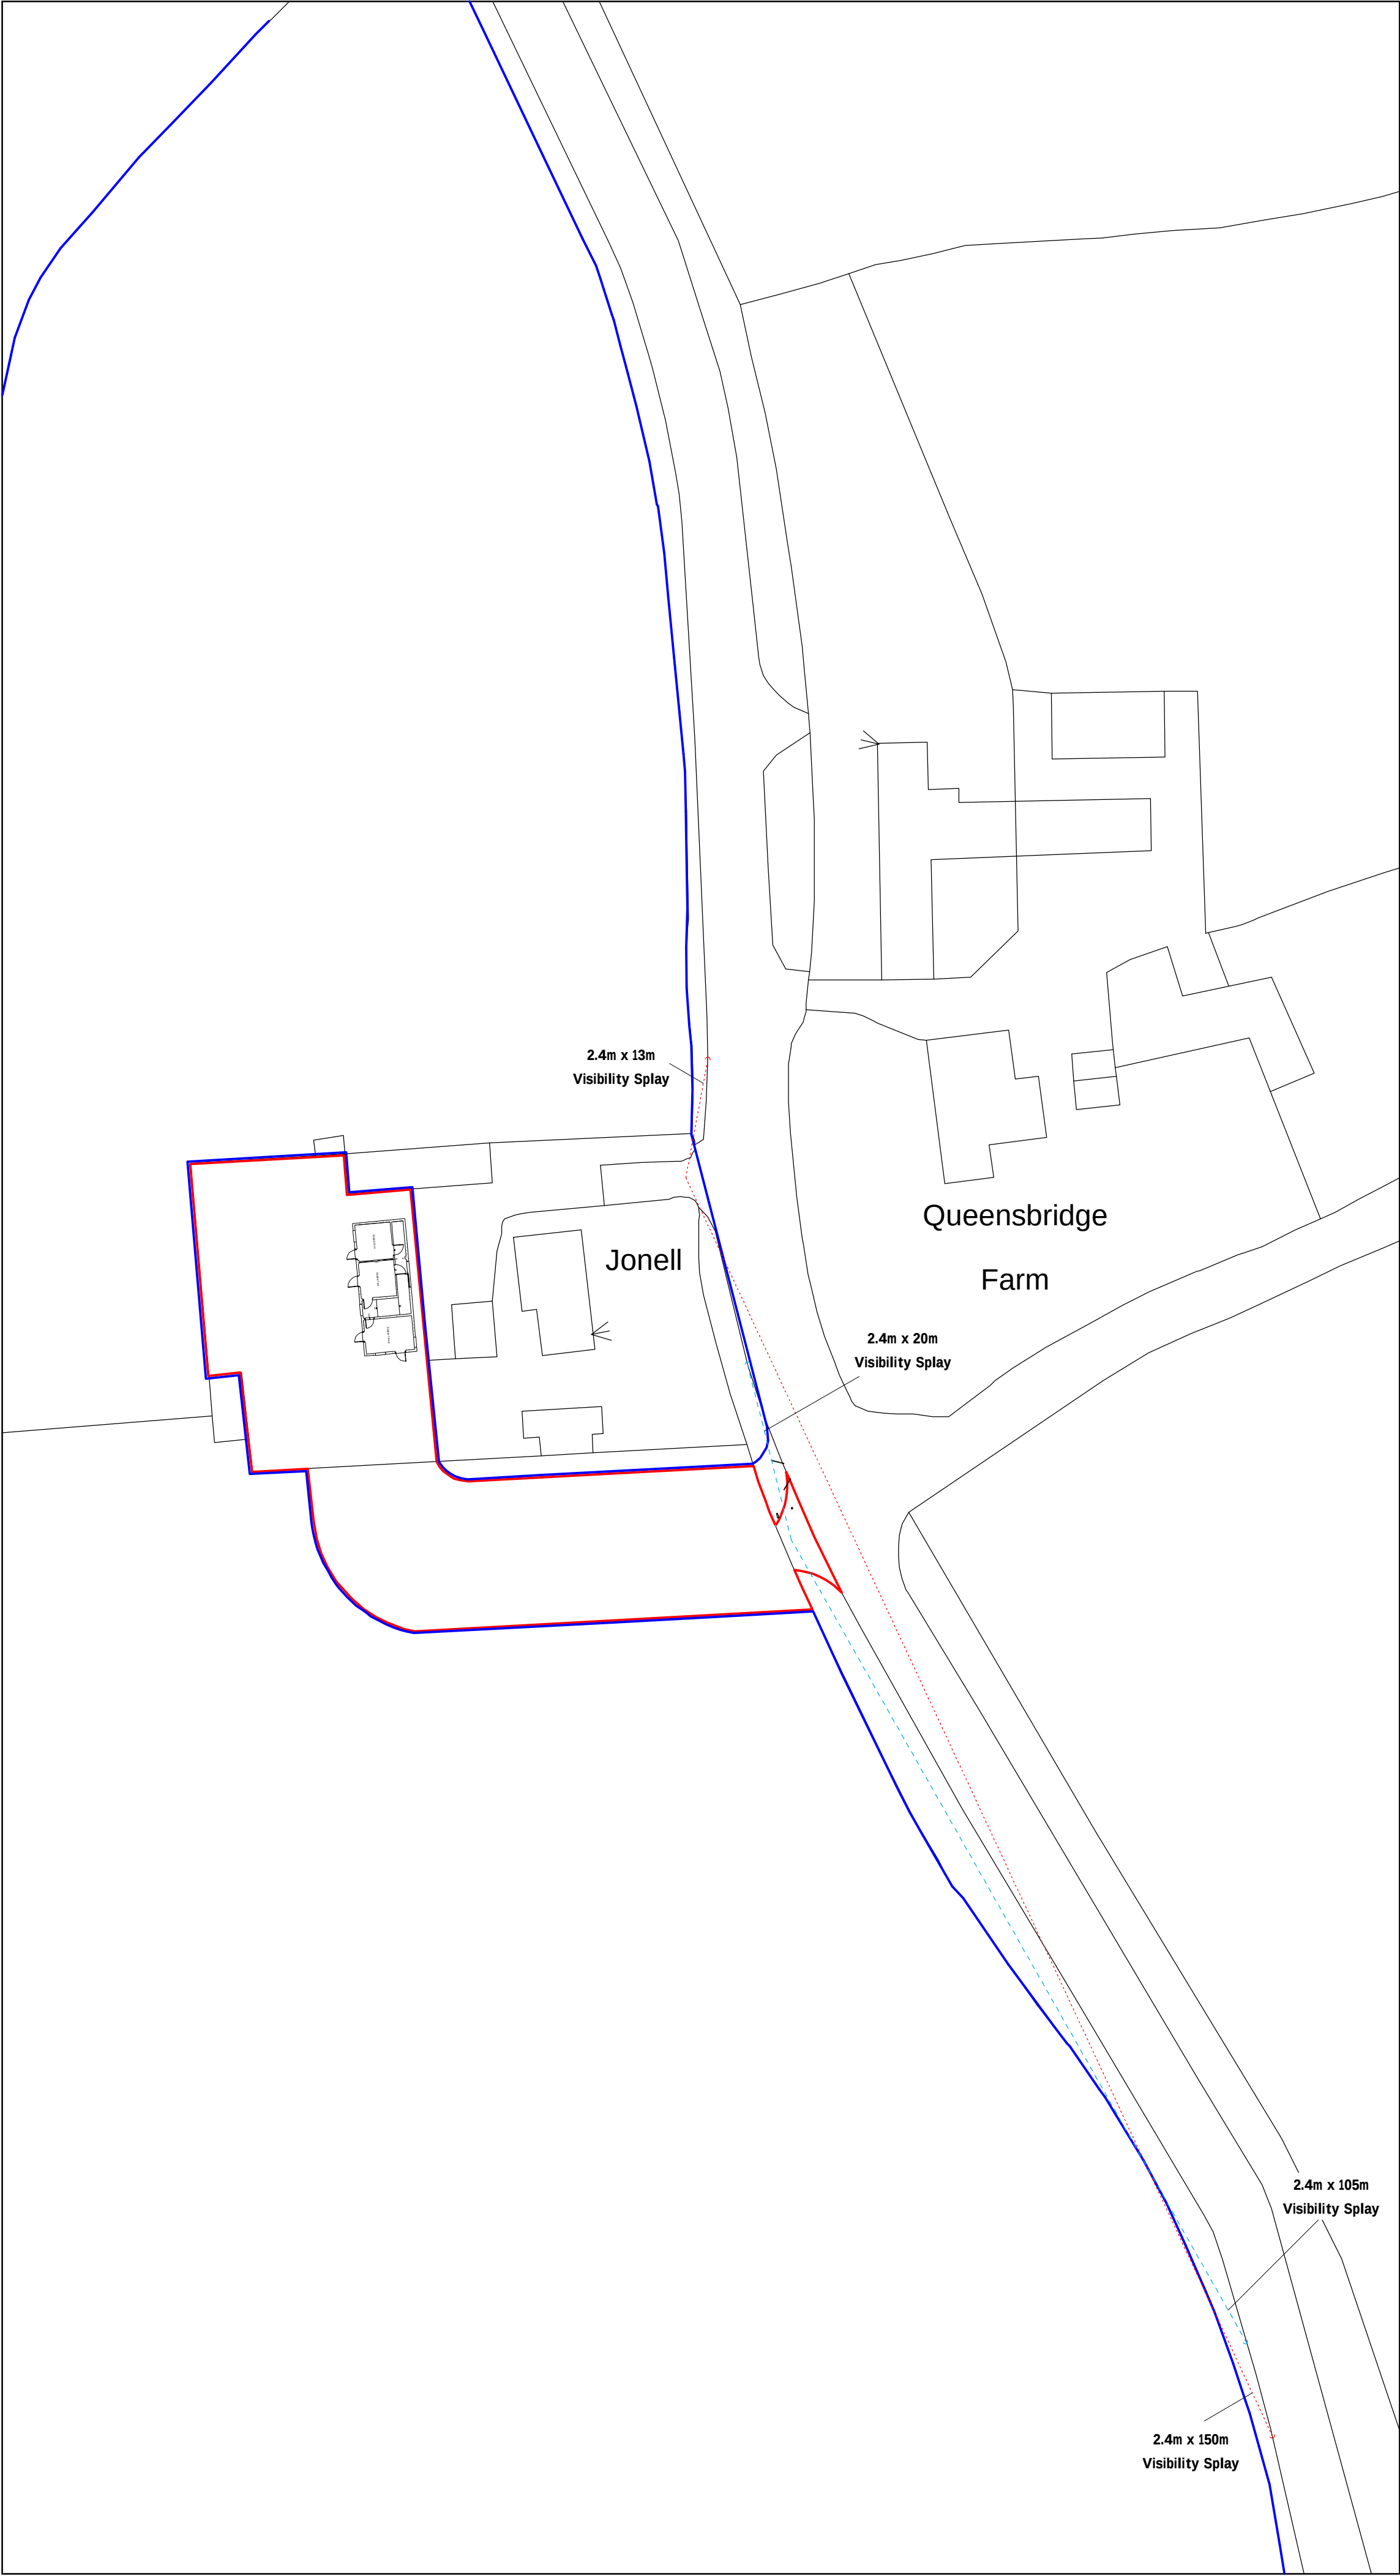

Office 3K4,
Redwither Business Tower,
Wrexham. LL13 9XT
Tel: 01978 356500
www.blueprintarchitectural.com
© copyright all rights reserved

Highways Plan