
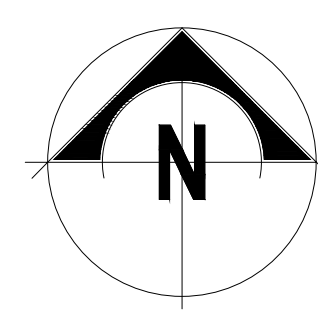


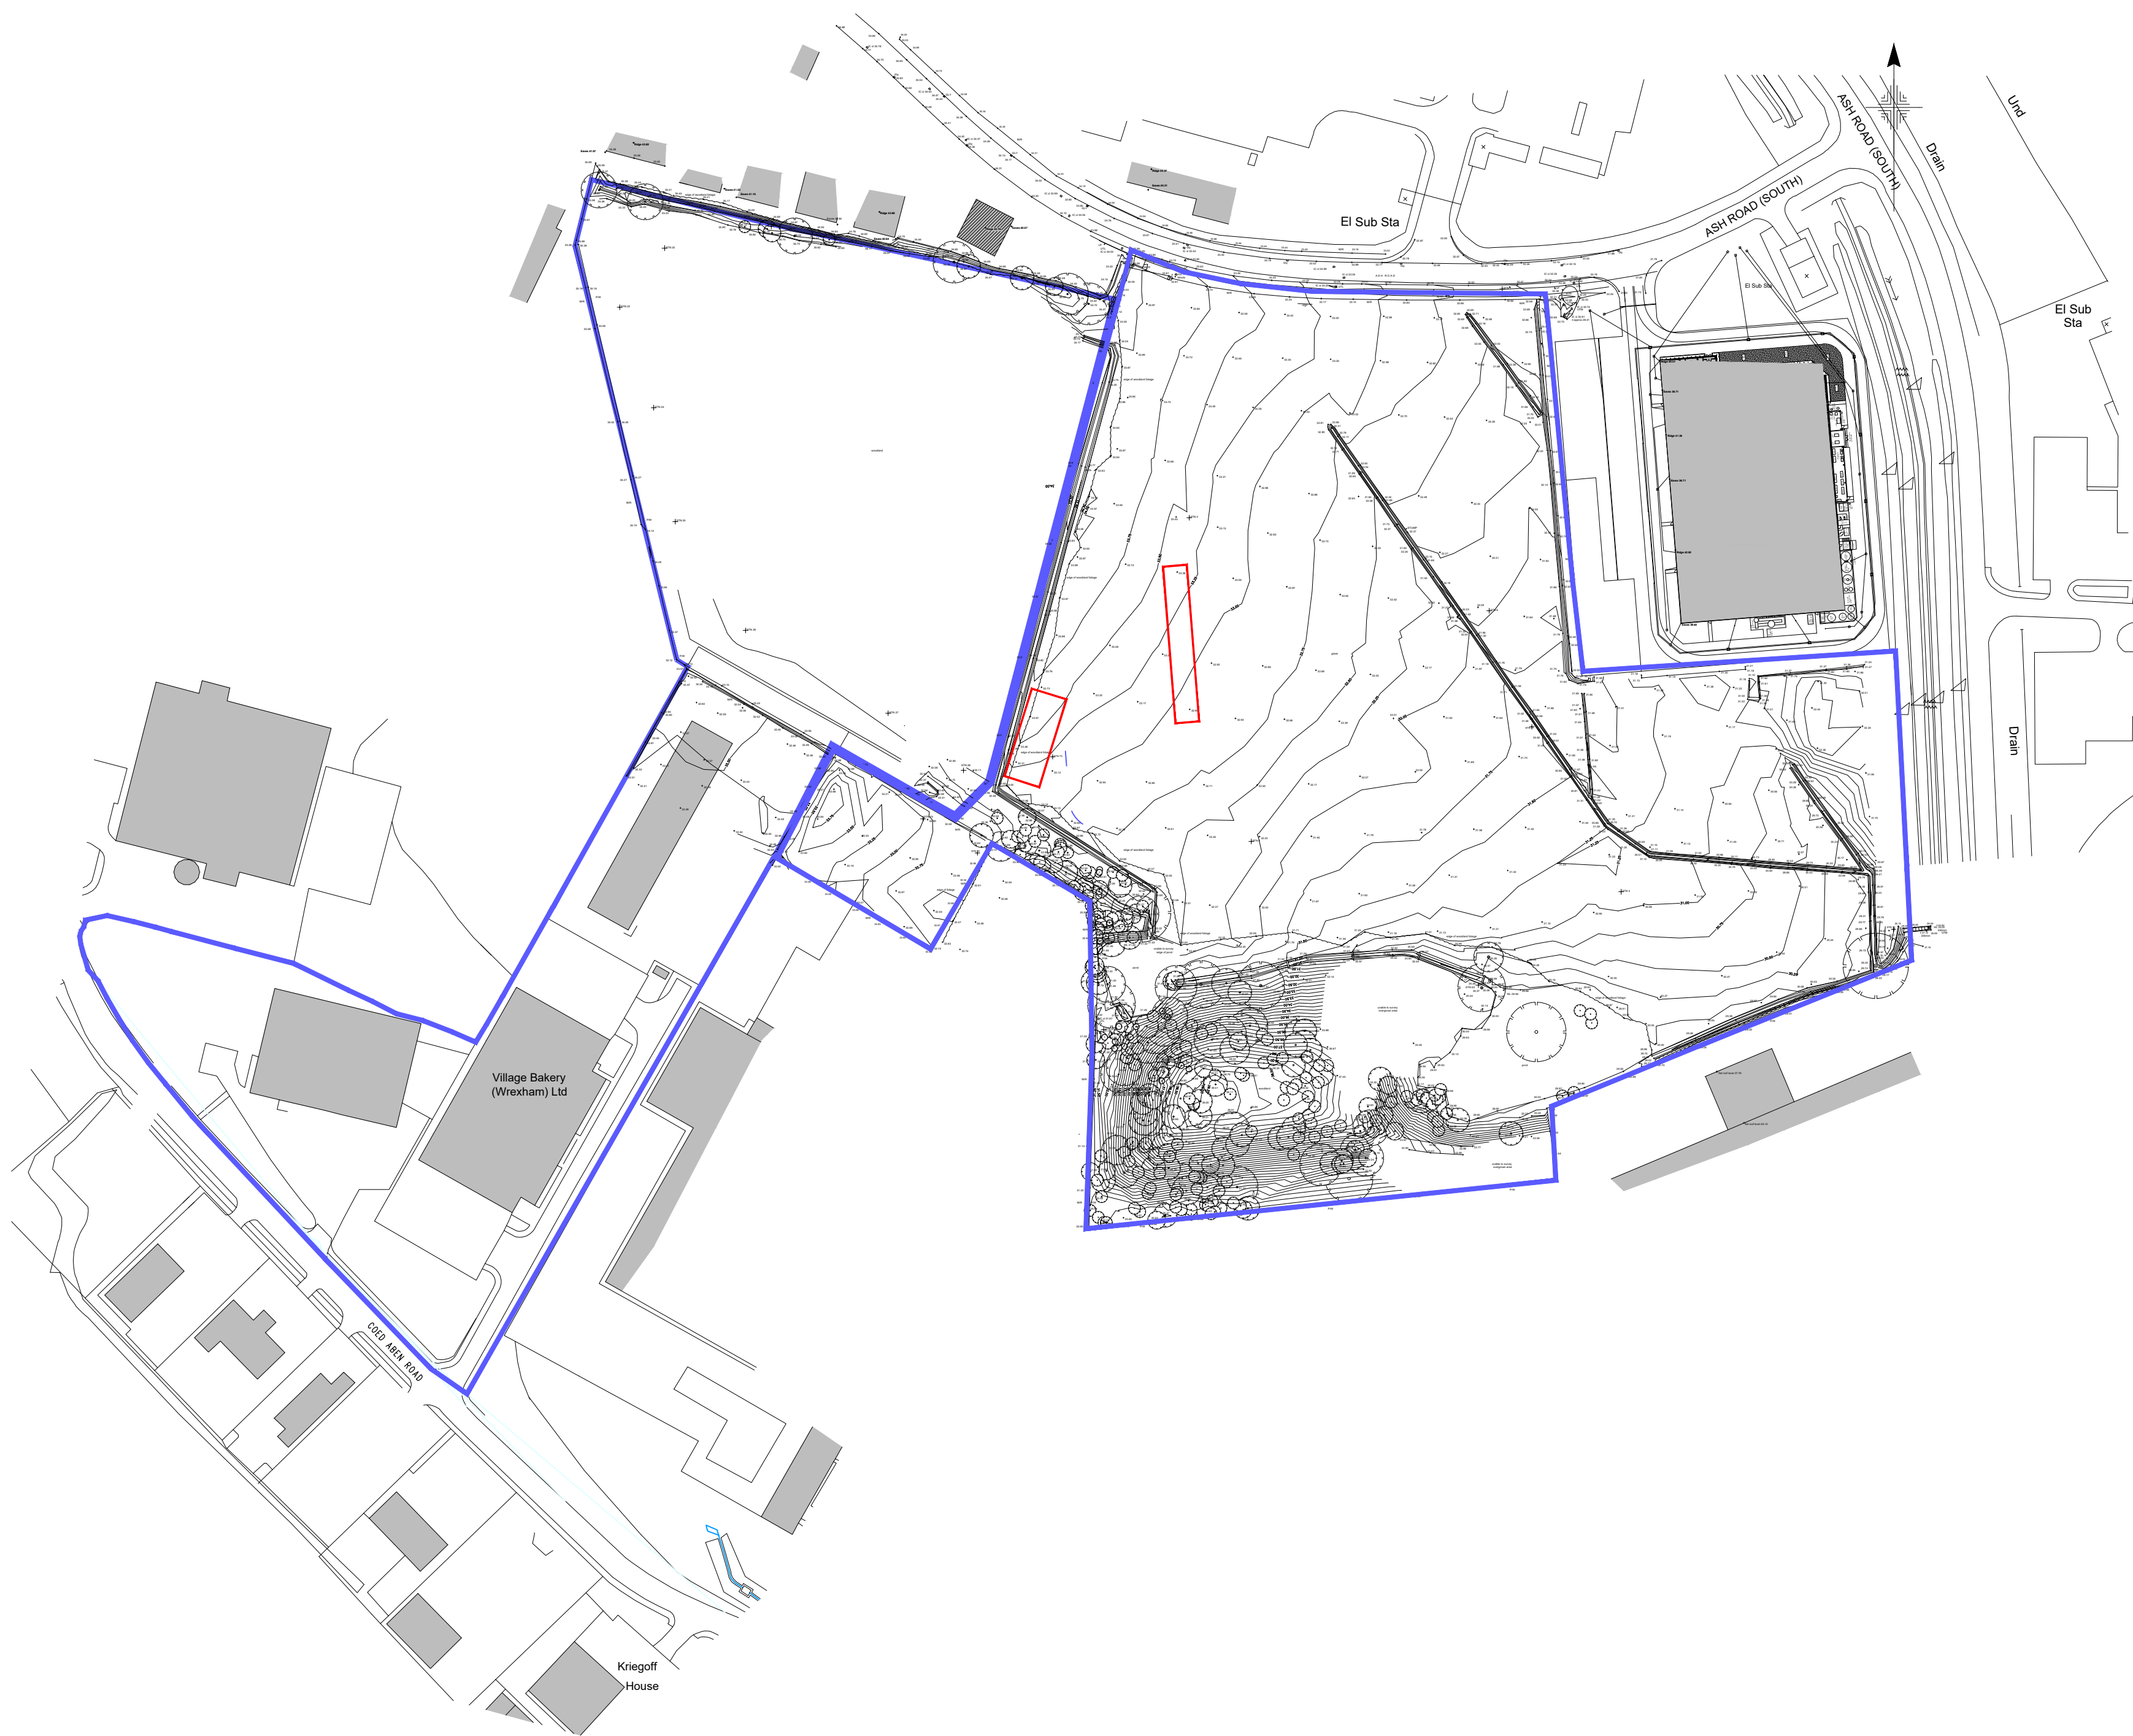

NOT APPROVED FOR CONSTRUCTION

rev	description	date	author
C	Full Application - Services Building & Plantroom extension added, Sprinkler tank/pump house and relocation of lost parking spaces	24/04/20	GE
B	Discharge of Condition Application	13/09/16	GE
A	Planning Application	22/12/15	GE

PLANNING

client
VILLAGE BAKERY WREXHAM LTD

project
NEW BAKERY & OFFICES, ASH ROAD,
WREXHAM INDUSTRIAL ESTATE

drawing LOCATION PLAN	project no. 1501	date 08/15 drawn GE	scale 1/1250 @A1 1/2500 @A3
--------------------------	---------------------	------------------------------	-----------------------------------

drawing no. P-01	revision C
---------------------	---------------

The copyright of this drawing is vested in Design & Planning Associates and must not be copied or reproduced without written consent. All work is subject to the current building regulations and codes of practice. Figure dimensions only to be taken from this drawing. Contractors must visit the site and be responsible for taking and checking dimensions relative to this work.

LOCATION PLAN