


LEGEND

Perimeter Grout Hole (18 No) ●

Internal Grout Hole (6 No) ●

Total = 24 No

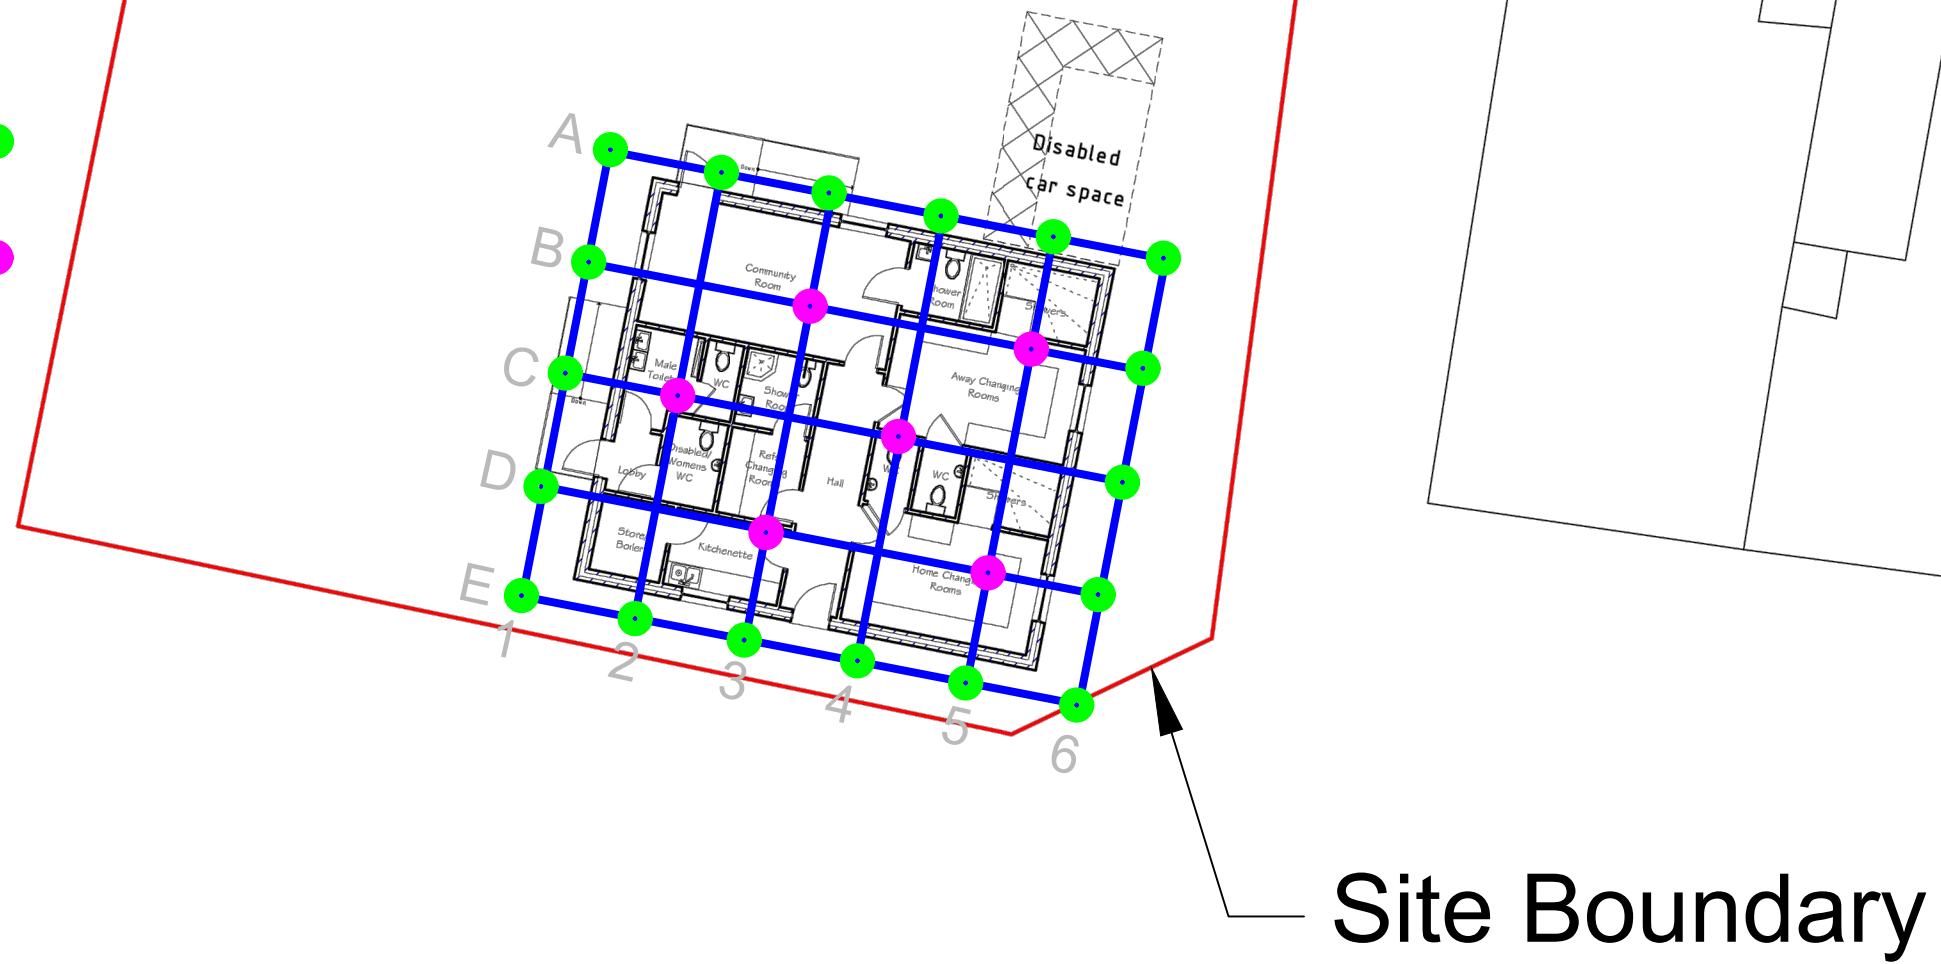

SCALE 1: 200 @ A3

Figure Title
GROUTING PLAN
FIGURE